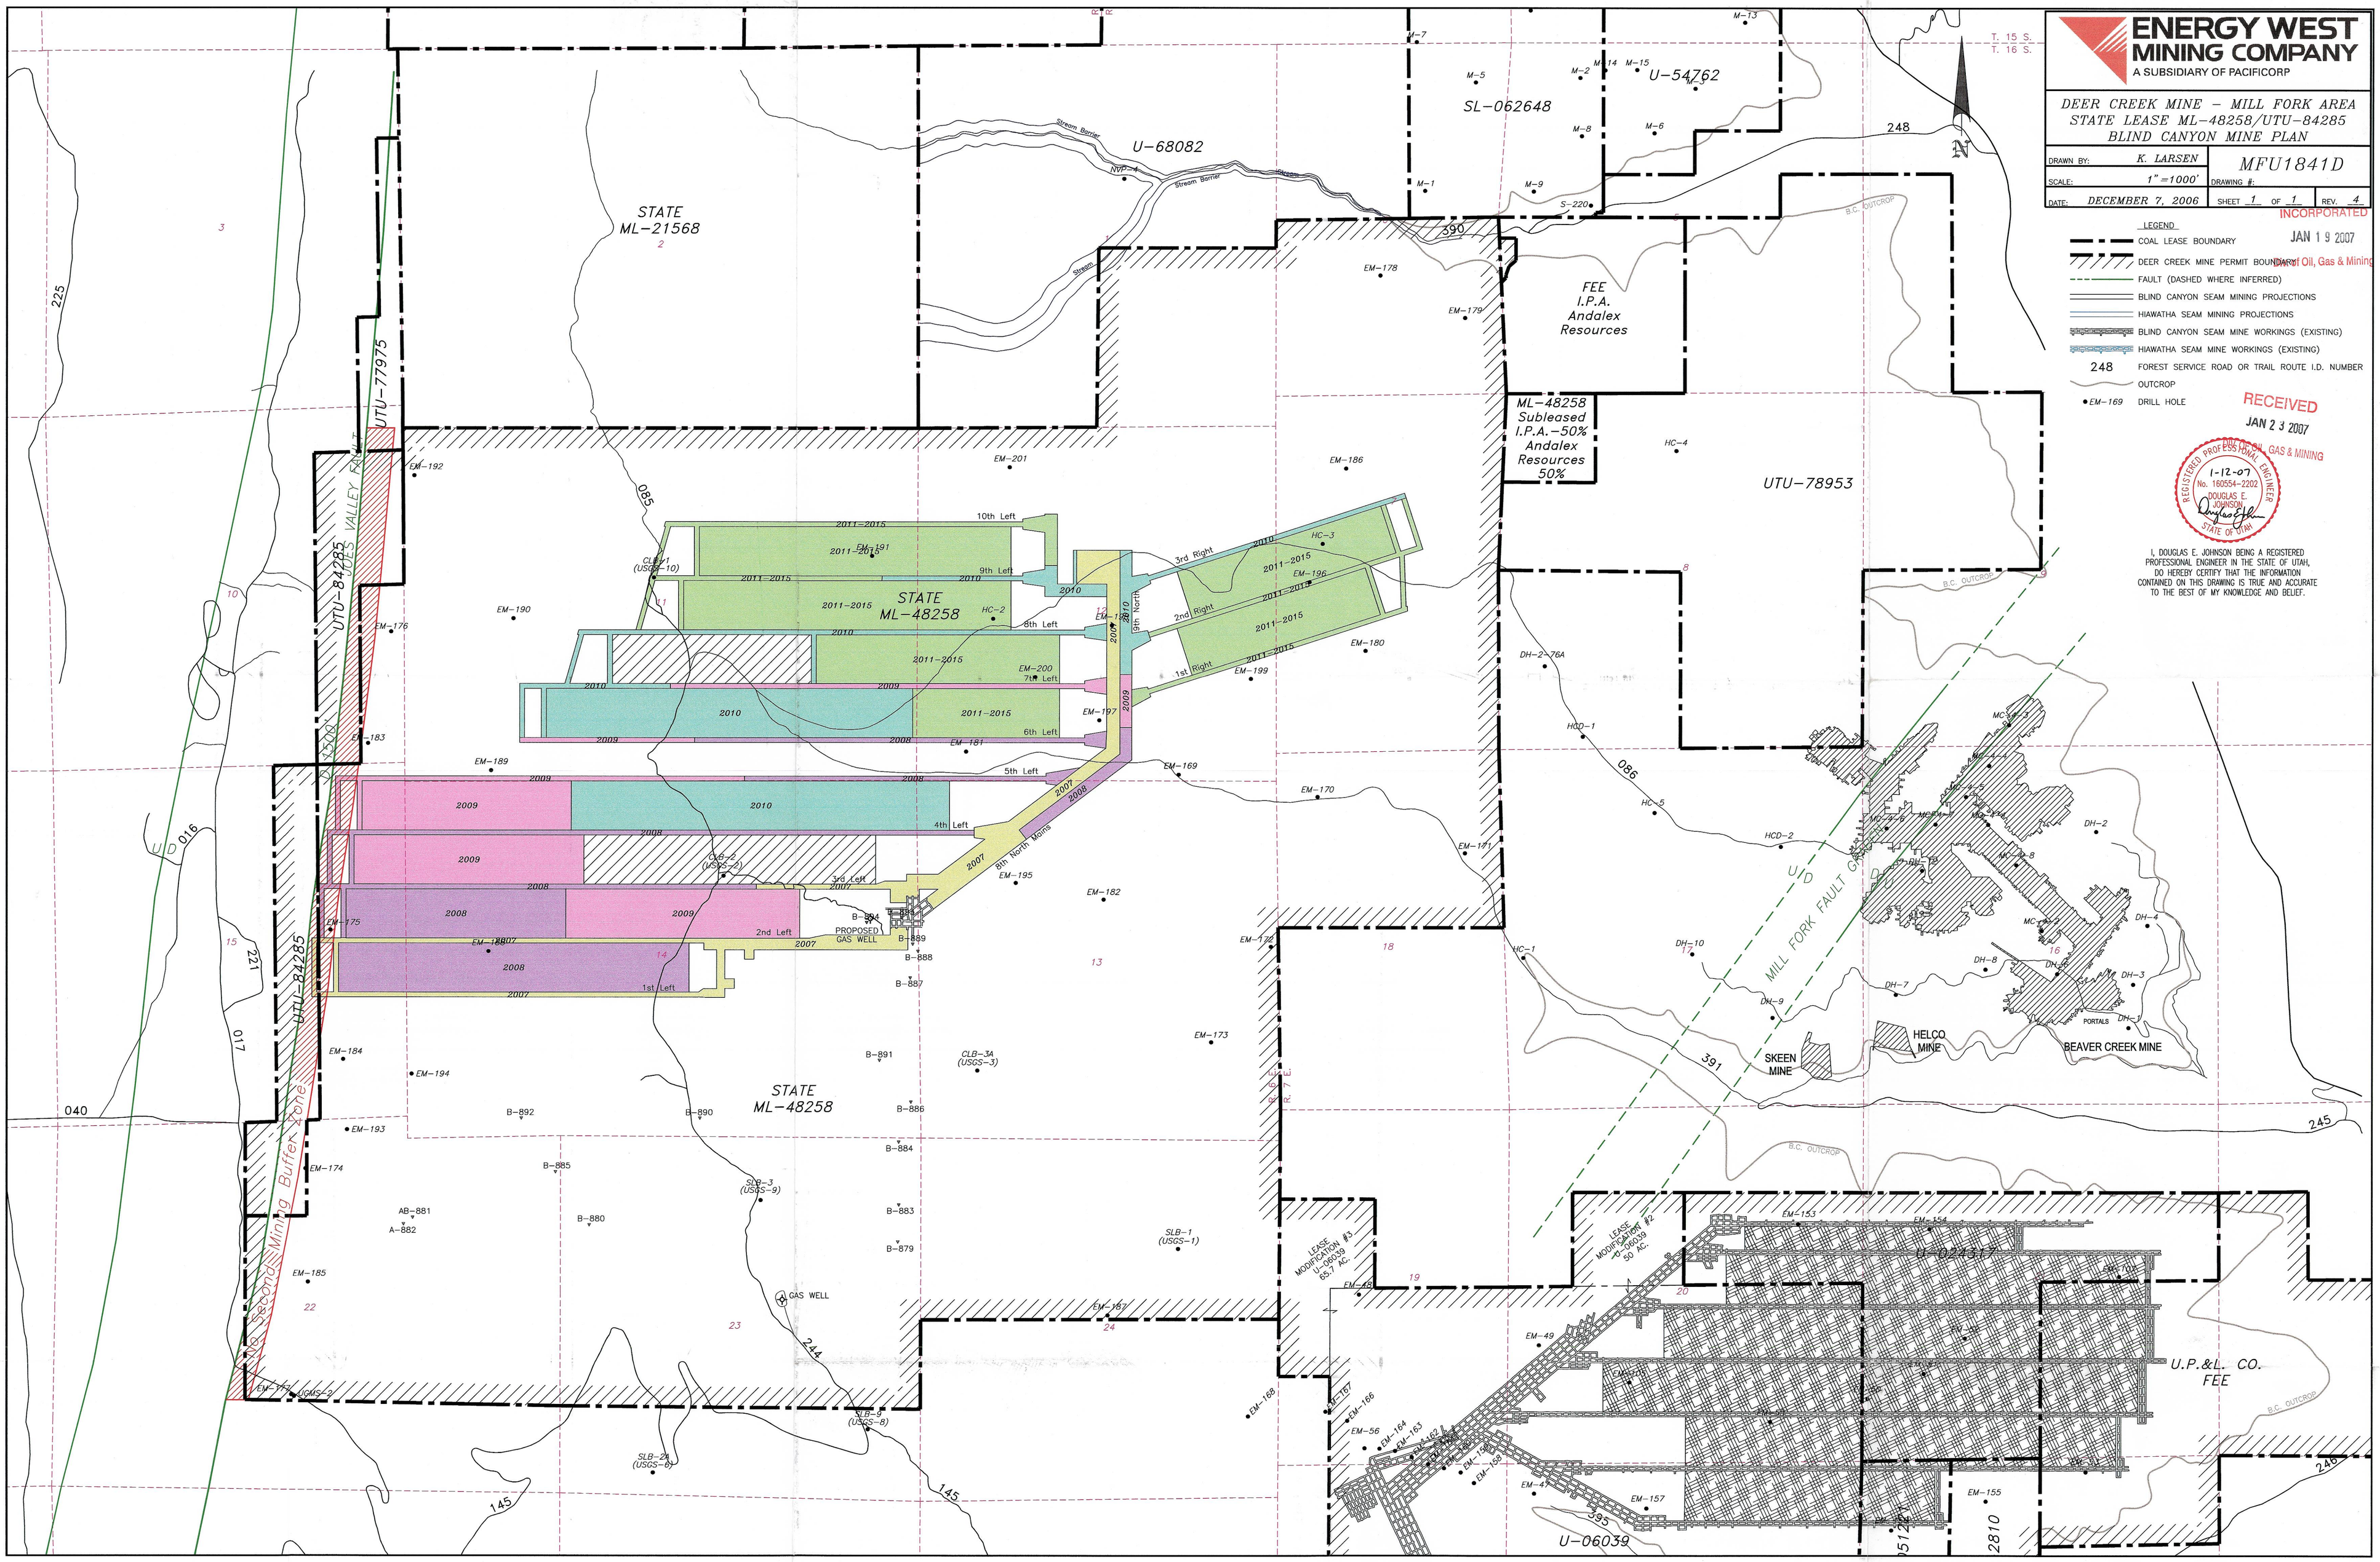
ENERGY WEST MINING COMPANY
A SUBSIDIARY OF PACIFICORP
DEER CREEK MINE – MILL FORK AREA
STATE LEASE ML-48258/UTU-84285
BLIND CANYON MINE PLAN
DRAWN BY: K. LARSEN
SCALE: 1"=1000'
DATE: DECEMBER 7, 2006
DRAWING #: MFU1841D
SHEET 1 OF 1
REV. 4
LEGEND
COAL LEASE BOUNDARY
DEER CREEK MINE PERMIT BOUNDARY
FAULT (DASHED WHERE INFERRED)
BLIND CANYON SEAM MINING PROJECTIONS
HIAWATHA SEAM MINING PROJECTIONS
BLIND CANYON SEAM MINE WORKINGS (EXISTING)
HIAWATHA SEAM MINE WORKINGS (EXISTING)
248 FOREST SERVICE ROAD OR TRAIL ROUTE I.D. NUMBER
OUTCROP
EM-169 DRILL HOLE
INCORPORATED
JAN 19 2007
Dept of Oil, Gas & Mining
RECEIVED
JAN 23 2007
DIV OF OIL, GAS & MINING
REGISTERED PROFESSIONAL ENGINEER
1-12-07
No. 160554-2202
DOUGLAS E. JOHNSON
STATE OF UTAH
I, DOUGLAS E. JOHNSON BEING A REGISTERED PROFESSIONAL ENGINEER IN THE STATE OF UTAH, DO HEREBY CERTIFY THAT THE INFORMATION CONTAINED ON THIS DRAWING IS TRUE AND ACCURATE TO THE BEST OF MY KNOWLEDGE AND BELIEF.
STATE ML-21568
U-68082
SL-062648
U-54762
FEE I.P.A. Andalex Resources
ML-48258 Subleased I.P.A.-50% Andalex Resources 50%
UTU-78953
UTU-77975
UTU-84285
JUES VALLEY FAULT
STATE ML-48258
10th Left
9th Left
8th Left
7th Left
6th Left
5th Left
4th Left
3rd Left
2nd Left
1st Left
3rd Right
2nd Right
1st Right
9th North
8th North Mains
PROPOSED GAS WELL
GAS WELL
MILL FORK FAULT
SKEEN MINE
HELCO MINE
BEAVER CREEK MINE
PORTALS
LEASE MODIFICATION #3 U-06039 65.7 AC.
LEASE MODIFICATION #2 U-06039 50 AC.
U.P.&L. CO. FEE
U-06039
No Second Mining Buffer Zone
T. 15 S.
T. 16 S.
B.C. OUTCROP