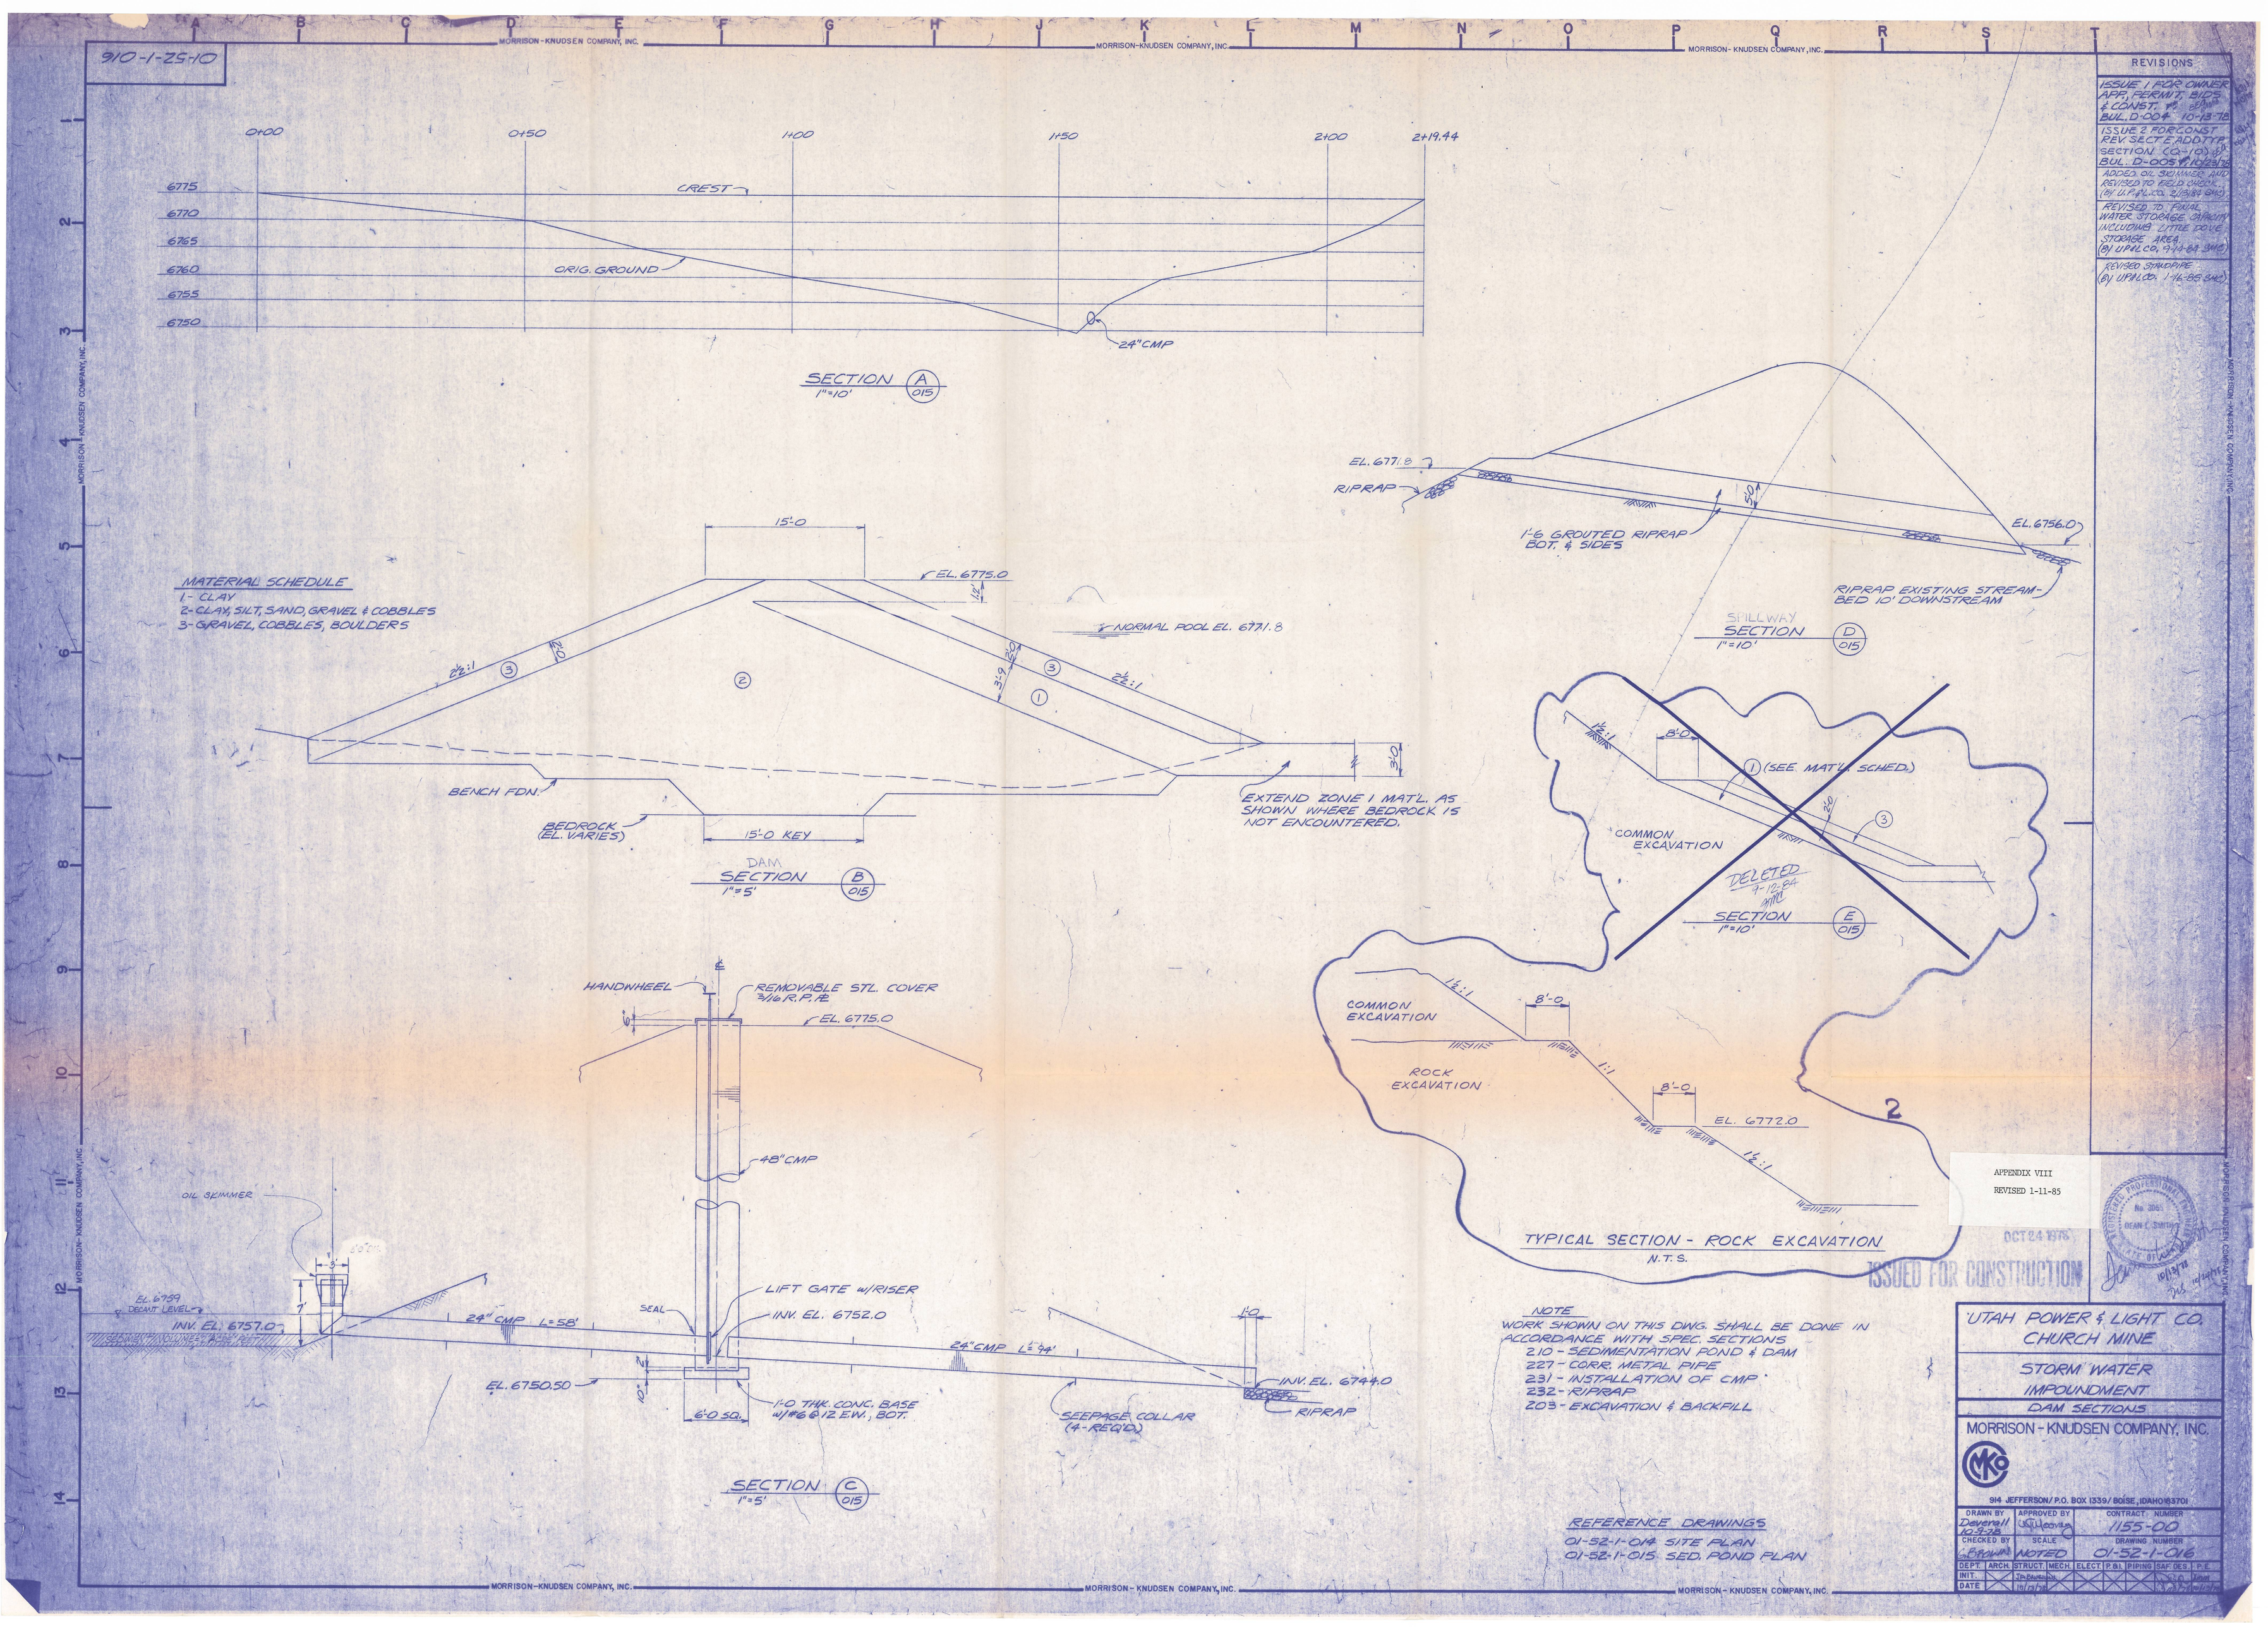

REVISIONS

ISSUE 1 FOR OWNER APP, PERMIT, BIDS & CONST. BUL. D-004 10-13-78

ISSUE 2 FOR CONST REV. SECT E, ADD TYP. SECTION (Q-10) BUL. D-005 10/23/78

ADDED OIL SKIMMER AND REVISED TO FIELD CHECK. (BY U.P.&L.CO. 2/13/84 SMC)

REVISED TO FINAL WATER STORAGE CAPACITY INCLUDING LITTLE DOVE STORAGE AREA. (BY UP&L CO. 9-14-84 SMC)

REVISED STANDPIPE (BY UP&L CO. 1-16-85 SMC)

APPENDIX VIII
REVISED 1-11-85

OCT 24 1978

ISSUED FOR CONSTRUCTION

NOTE
WORK SHOWN ON THIS DWG. SHALL BE DONE IN ACCORDANCE WITH SPEC. SECTIONS
210 - SEDIMENTATION POND & DAM
227 - CORR. METAL PIPE
231 - INSTALLATION OF CMP
232 - RIPRAP
203 - EXCAVATION & BACKFILL

REFERENCE DRAWINGS
01-52-1-014 SITE PLAN
01-52-1-015 SED. POND PLAN

UTAH POWER & LIGHT CO.
CHURCH MINE

STORM WATER IMPOUNDMENT

DAM SECTIONS

MORRISON-KNUDSEN COMPANY, INC.
914 JEFFERSON/P.O. BOX 1339/BOISE, IDAHO 83701

DRAWN BY	APPROVED BY	CONTRACT NUMBER
Deverall 10-9-78	[signature]	1155-00
CHECKED BY	SCALE	DRAWING NUMBER
G. Brown	NOTED	01-52-1-016

DEPT.	ARCH.	STRUCT.	MECH.	ELECT.	P.&I.	PIPING	SAF. DES.	P.E.
INIT.		JB Bauer						
DATE		10/13/78						