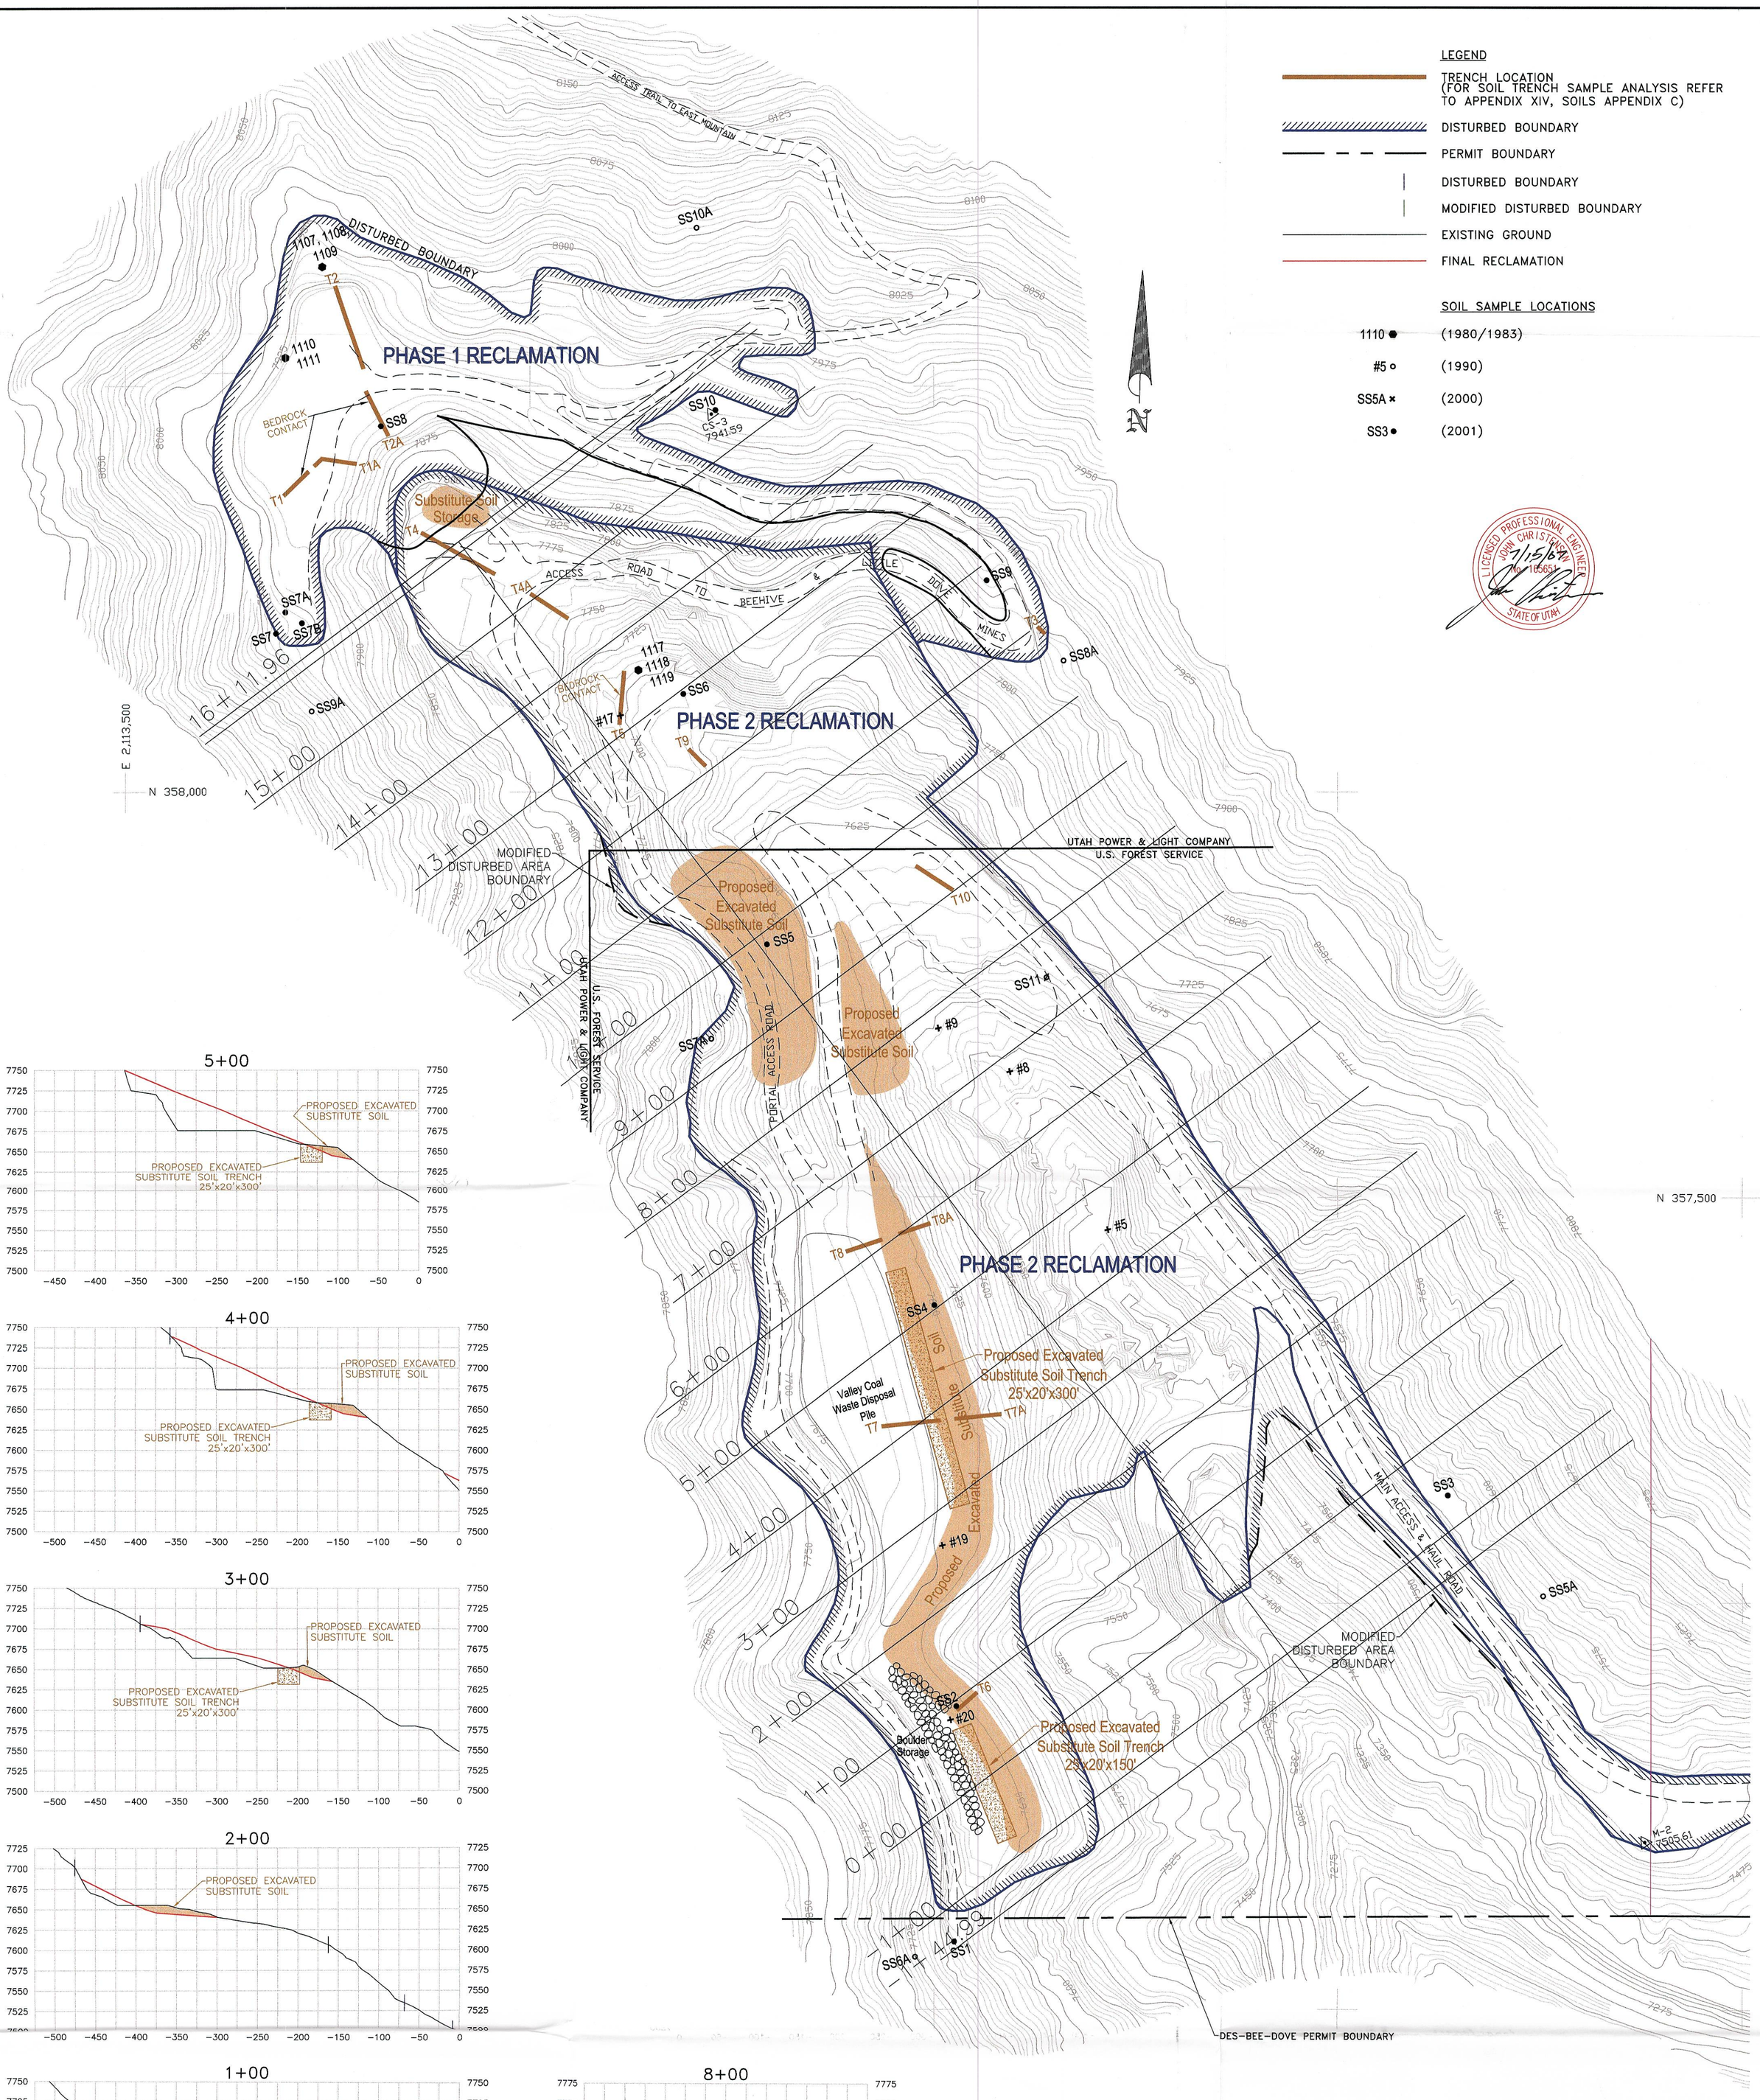

I CERTIFY THAT THIS DRAWING HAS BEEN PREPARED FROM INFORMATION PROVIDED BY ENERGY WEST MINING CO. AND THAT IT IS CORRECT TO THE BEST OF MY KNOWLEDGE

INCORPORATED
JUN 01 2007
Div. of Oil, Gas & Mining

RECEIVED
JUL 19 2007
DIV. OF OIL, GAS & MINING

DATE	REVISIONS	BY	CHK.
6-29-07	REVISED PERMIT BOUNDARY	KJL	
10-9-02	ADDED CROSS SECTION -1+00	KJL	
4-26-02	MOD. TO INCLUDE EXCAVATED SUBSTITUTE SOIL	KJL	

CAD FILE NAME/DISK#: 200-1.DWG

ENERGY WEST MINING COMPANY
A SUBSIDIARY OF PACIFICORP

DES-BEE-DOVE MINES
PHASE 2 RECLAMATION
SURFACE FACILITIES AREA SOILS MAP

DRAWN BY: K. LARSEN
SCALE: 1"=100'
DATE: MARCH 18, 2002
DRAWING #: 200-1
SHEET 1 OF 1
REV.