ENERGY WEST
MINING COMPANY
HUNTINGTON, UTAH 84528

DES-BEE-DOVE MINE SEDIMENTATION POND SOIL SAMPLING LOCATIONS

DRAWN BY: K. LARSEN	DRAWING #: 200-1a	
SCALE: 1" =40'		
DATE: FEBRUARY 25, 2005	SHEET 1 OF 1	REV. ___

TOPOGRAPHY GENERATED BY MAPCON MAPPING CONSULTANTS, INC., SEPTEMBER 2004

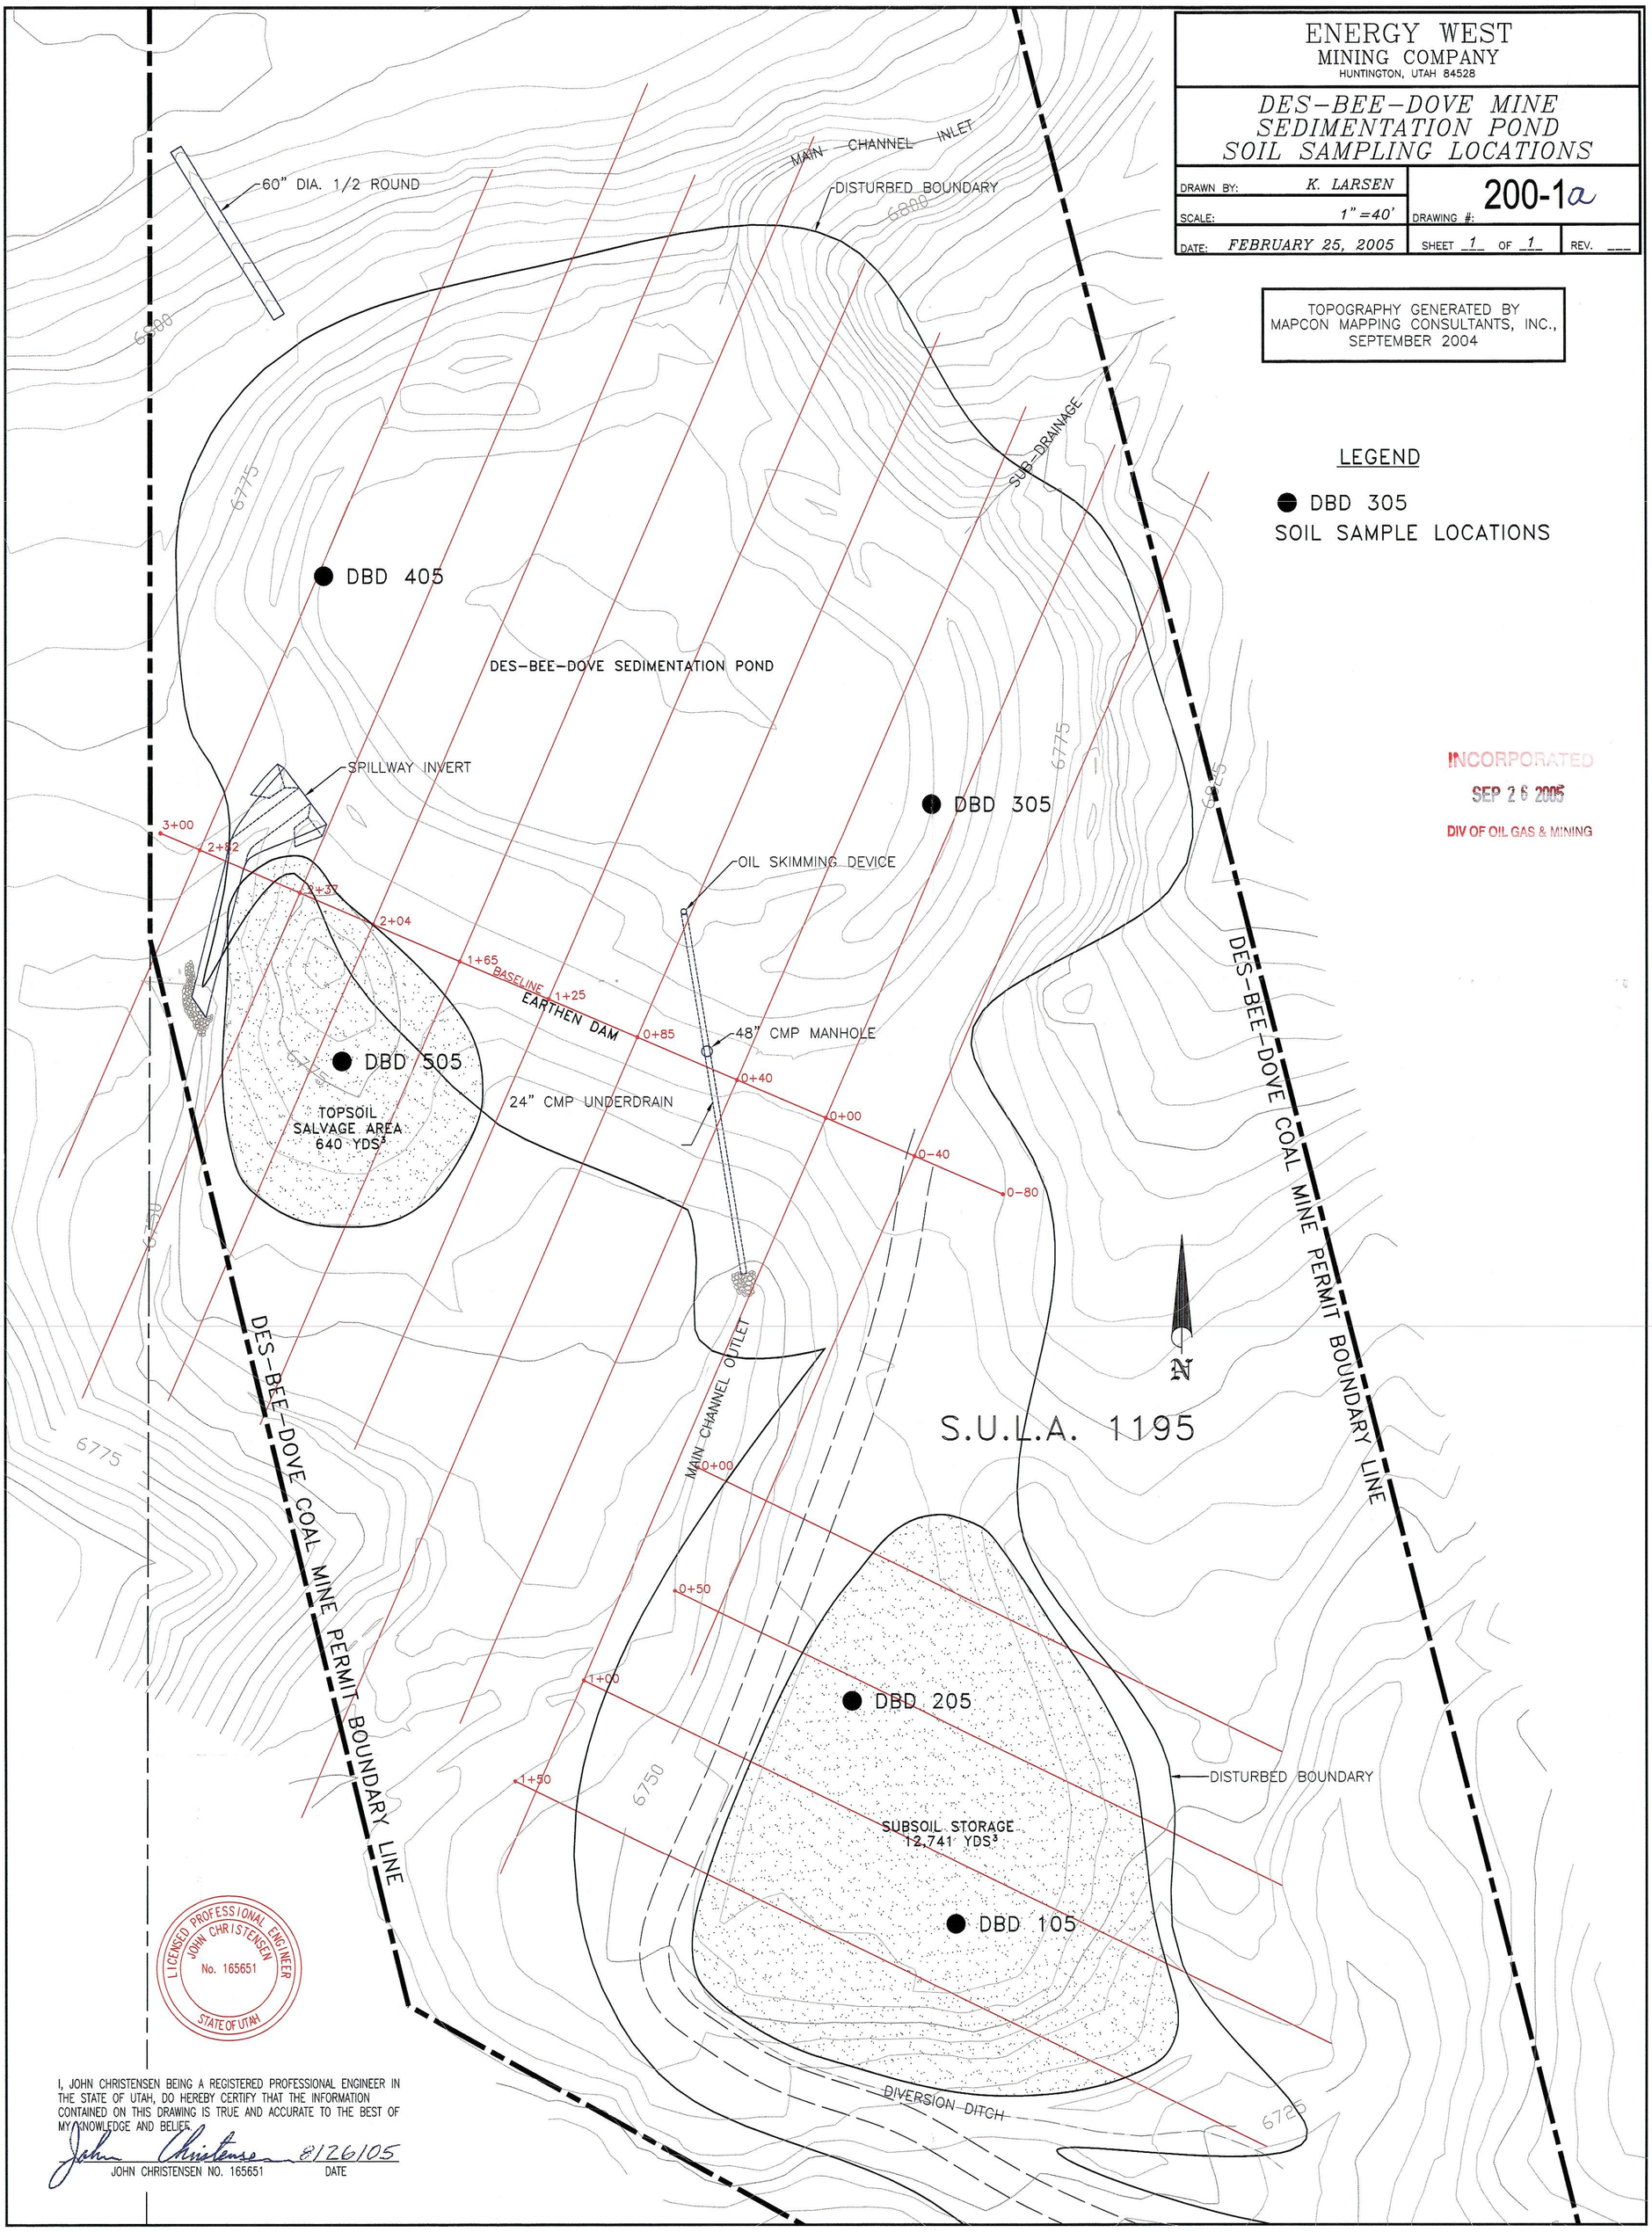

LEGEND

● DBD 305
SOIL SAMPLE LOCATIONS

INCORPORATED
SEP 26 2005
DIV OF OIL GAS & MINING

LICENSED PROFESSIONAL ENGINEER
JOHN CHRISTENSEN
No. 165651
STATE OF UTAH

I, JOHN CHRISTENSEN BEING A REGISTERED PROFESSIONAL ENGINEER IN THE STATE OF UTAH, DO HEREBY CERTIFY THAT THE INFORMATION CONTAINED ON THIS DRAWING IS TRUE AND ACCURATE TO THE BEST OF MY KNOWLEDGE AND BELIEF.

John Christensen 8/26/05
JOHN CHRISTENSEN NO. 165651 DATE