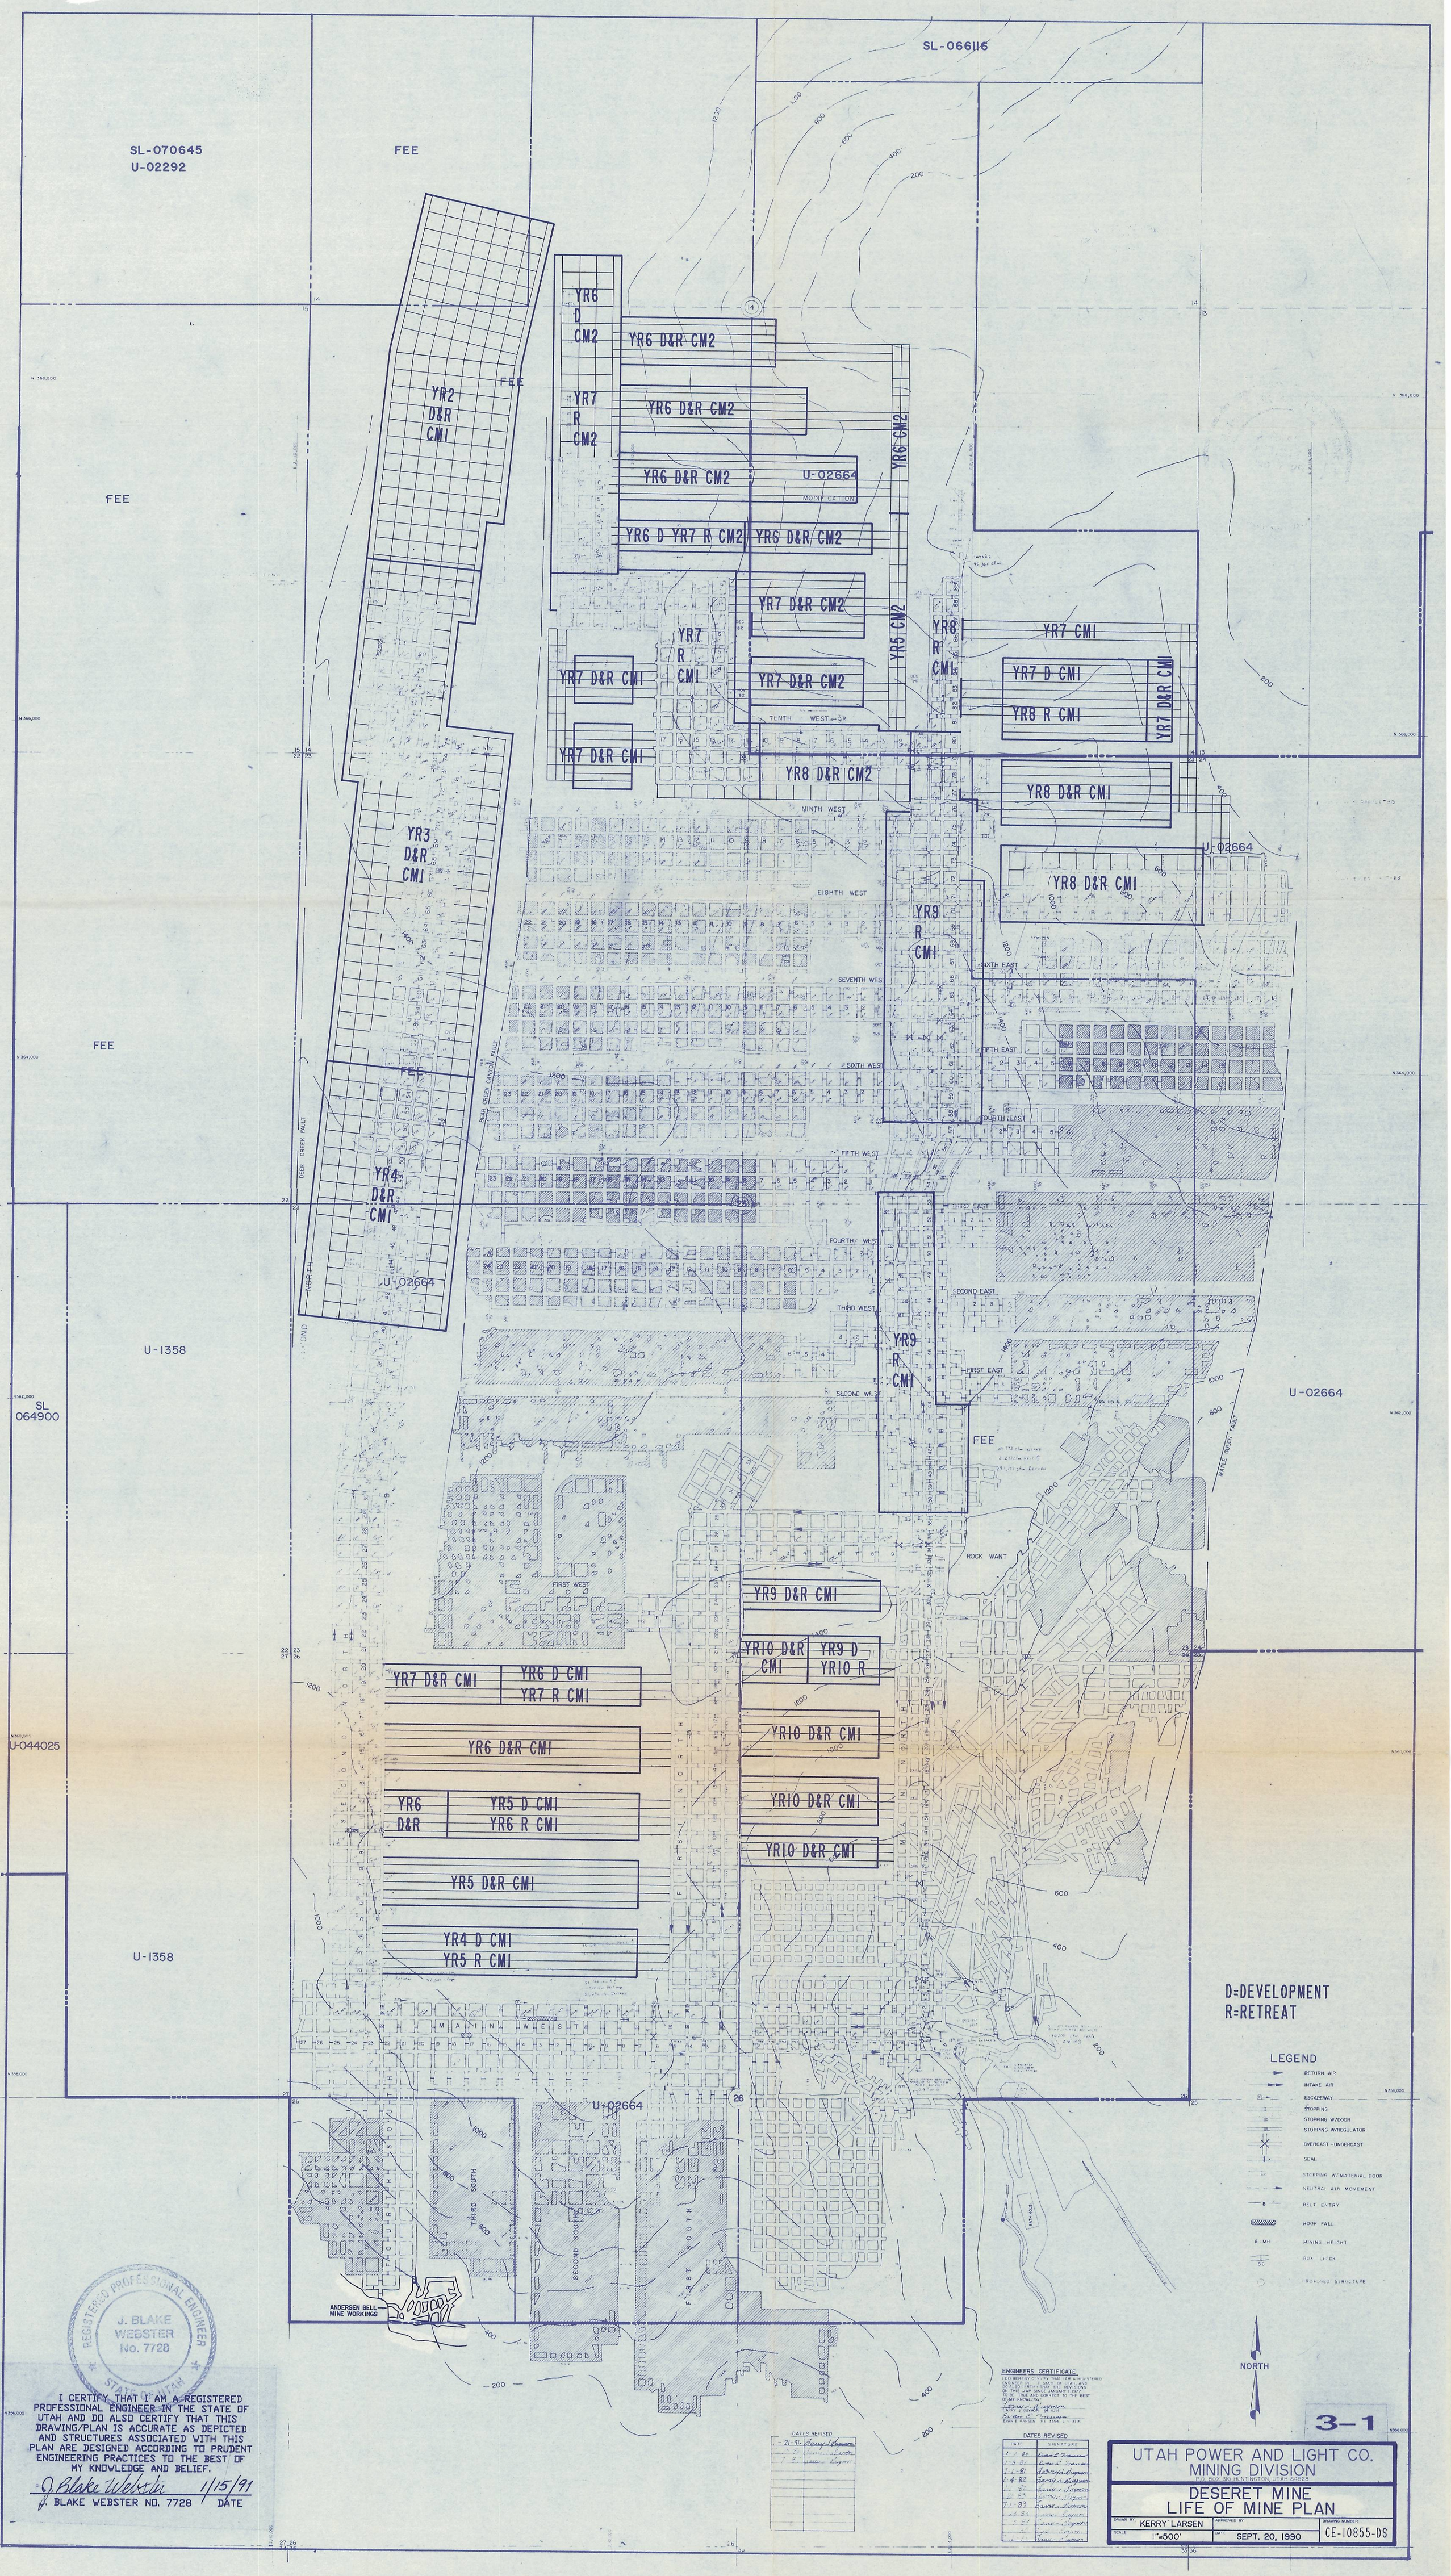
SL-066116
SL-070645
U-02292
FEE
YR6 D CM2
YR6 D&R CM2
YR2 D&R CM1
YR7 R CM2
U-02664
MODIFICATION
YR6 D YR7 R CM2
YR7 D&R CM2
YR5 CM2
YR7 R CM1
YR7 D&R CM1
YR8 R CM1
YR7 CM1
YR7 D CM1
YR8 R CM1
YR7 D&R CM1
YR8 D&R CM2
YR8 D&R CM1
YR3 D&R CM1
YR9 R CM1
YR4 D&R CM1
U-1358
SL 064900
U-044025
TENTH WEST
NINTH WEST
EIGHTH WEST
SEVENTH WEST
SIXTH WEST
FIFTH WEST
FOURTH WEST
THIRD WEST
SECOND WEST
FIRST WEST
SIXTH EAST
FIFTH EAST
FOURTH EAST
THIRD EAST
SECOND EAST
FIRST EAST
ROCK WANT
DEER CREEK FAULT
BEAR CREEK CANYON FAULT
MAPLE GULCH FAULT
SECOND NORTH
FIRST NORTH
MAIN NORTH
MAIN WEST
FOURTH SOUTH
THIRD SOUTH
SECOND SOUTH
FIRST SOUTH
YR9 D&R CMI
YR10 D&R CMI
YR9 D YR10 R
YR7 D&R CMI
YR6 D CMI
YR7 R CMI
YR6 D&R CMI
YR6 D&R
YR5 D CMI
YR6 R CMI
YR5 D&R CMI
YR4 D CMI
YR5 R CMI
ANDERSEN BELL MINE WORKINGS
BATH HOUSE
D=DEVELOPMENT
R=RETREAT
LEGEND
RETURN AIR
INTAKE AIR
ESCAPEWAY
STOPPING
STOPPING W/DOOR
STOPPING W/REGULATOR
OVERCAST - UNDERCAST
SEAL
STOPPING W/MATERIAL DOOR
NEUTRAL AIR MOVEMENT
BELT ENTRY
ROOF FALL
MINING HEIGHT
BOX CHECK
PROPOSED STRUCTURE
NORTH
3-1
ENGINEERS CERTIFICATE
DATES REVISED
UTAH POWER AND LIGHT CO.
MINING DIVISION
P.O. BOX 310 HUNTINGTON, UTAH 84528
DESERET MINE
LIFE OF MINE PLAN
DRAWN BY KERRY LARSEN
SCALE 1"=500'
APPROVED BY
DATE SEPT. 20, 1990
DRAWING NUMBER CE-10855-DS
REGISTERED PROFESSIONAL ENGINEER
J. BLAKE WEBSTER
No. 7728
STATE OF UTAH
I CERTIFY THAT I AM A REGISTERED PROFESSIONAL ENGINEER IN THE STATE OF UTAH AND DO ALSO CERTIFY THAT THIS DRAWING/PLAN IS ACCURATE AS DEPICTED AND STRUCTURES ASSOCIATED WITH THIS PLAN ARE DESIGNED ACCORDING TO PRUDENT ENGINEERING PRACTICES TO THE BEST OF MY KNOWLEDGE AND BELIEF.
J. BLAKE WEBSTER NO. 7728
1/15/91
DATE