ENERGY WEST
MINING COMPANY
HUNTINGTON, UTAH 84528

DES-BEE-DOVE MINE SEDIMENTATION POND REVEGETATION AREA

DRAWN BY: K. LARSEN	DRAWING #: 300-1a	
SCALE: 1" =40'		
DATE: FEBRUARY 28, 2005	SHEET 1 OF 1	REV. ___

NOTE:
THIS DRAWING REPRESENTS FINAL RECLAMATION TOPOGRAPHY OF THE POND AND SUBSOIL PILE ONLY. THE ACCESS ROAD IS REPRESENTED BY TYP. DRAWING IN R645-301-500; ENGINEERING.

INCORPORATED
SEP 26 2005
DIV OF OIL GAS & MINING

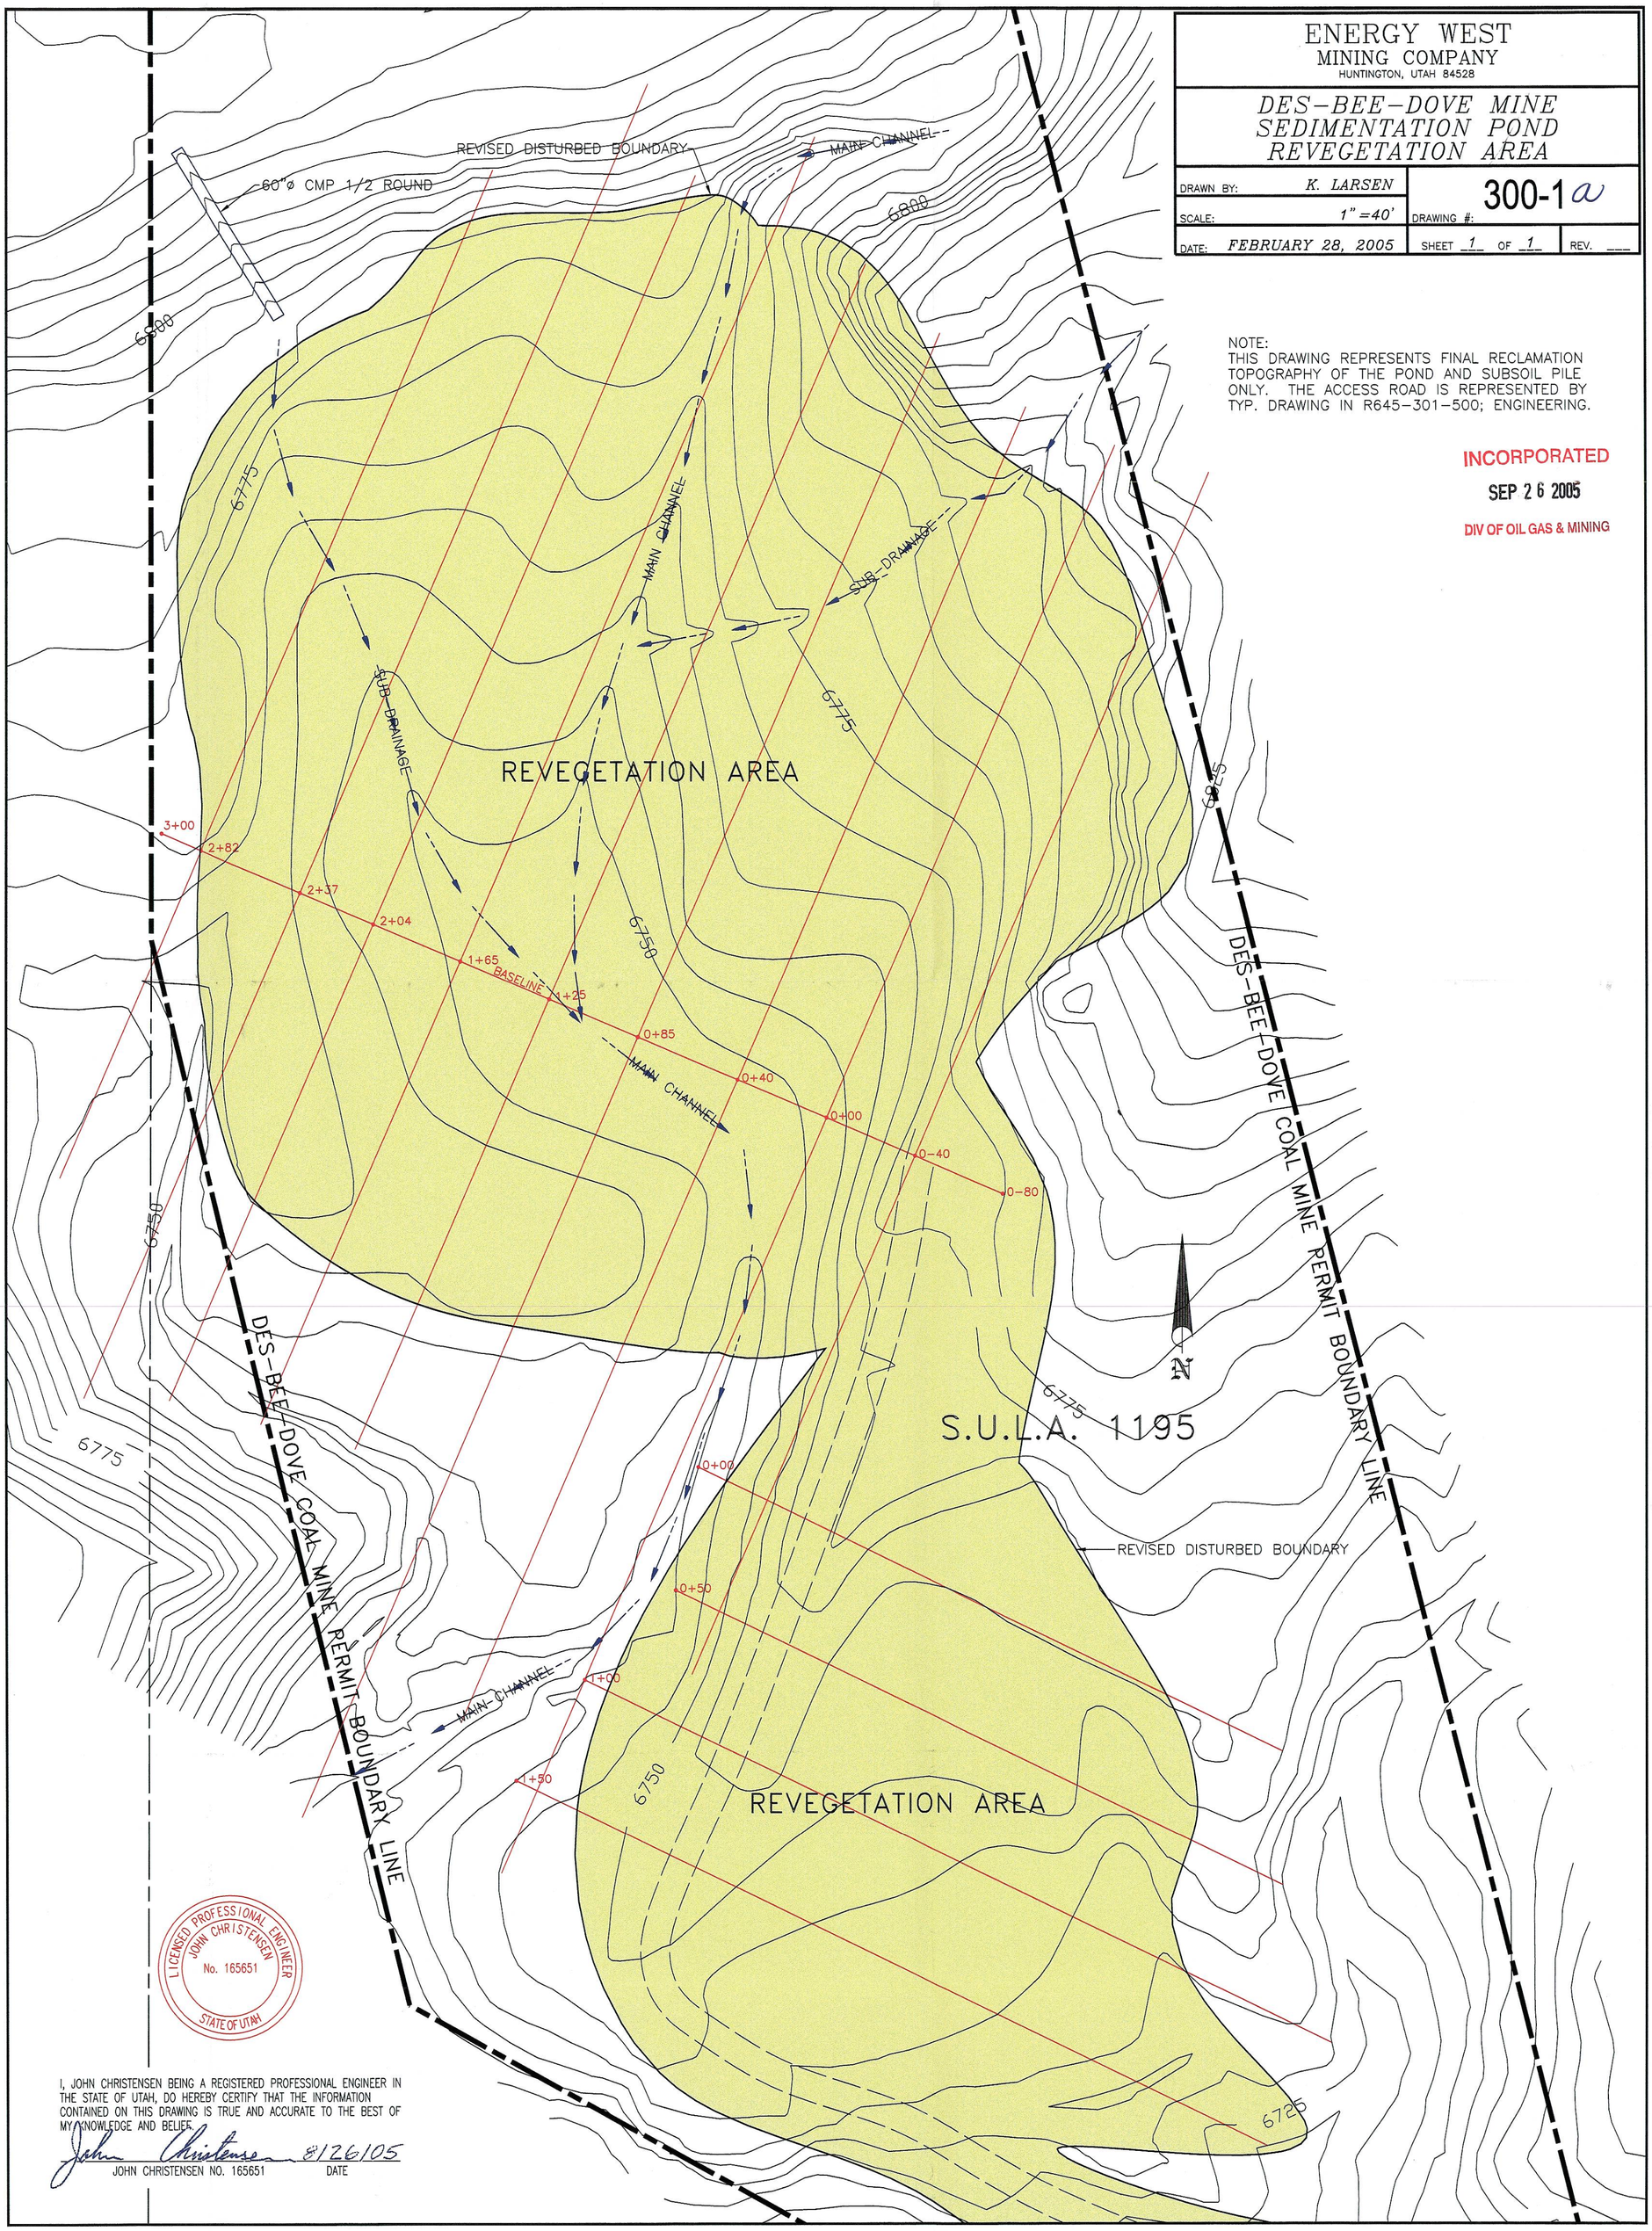

I, JOHN CHRISTENSEN BEING A REGISTERED PROFESSIONAL ENGINEER IN THE STATE OF UTAH, DO HEREBY CERTIFY THAT THE INFORMATION CONTAINED ON THIS DRAWING IS TRUE AND ACCURATE TO THE BEST OF MY KNOWLEDGE AND BELIEF.

John Christensen 8/26/05
JOHN CHRISTENSEN NO. 165651 DATE