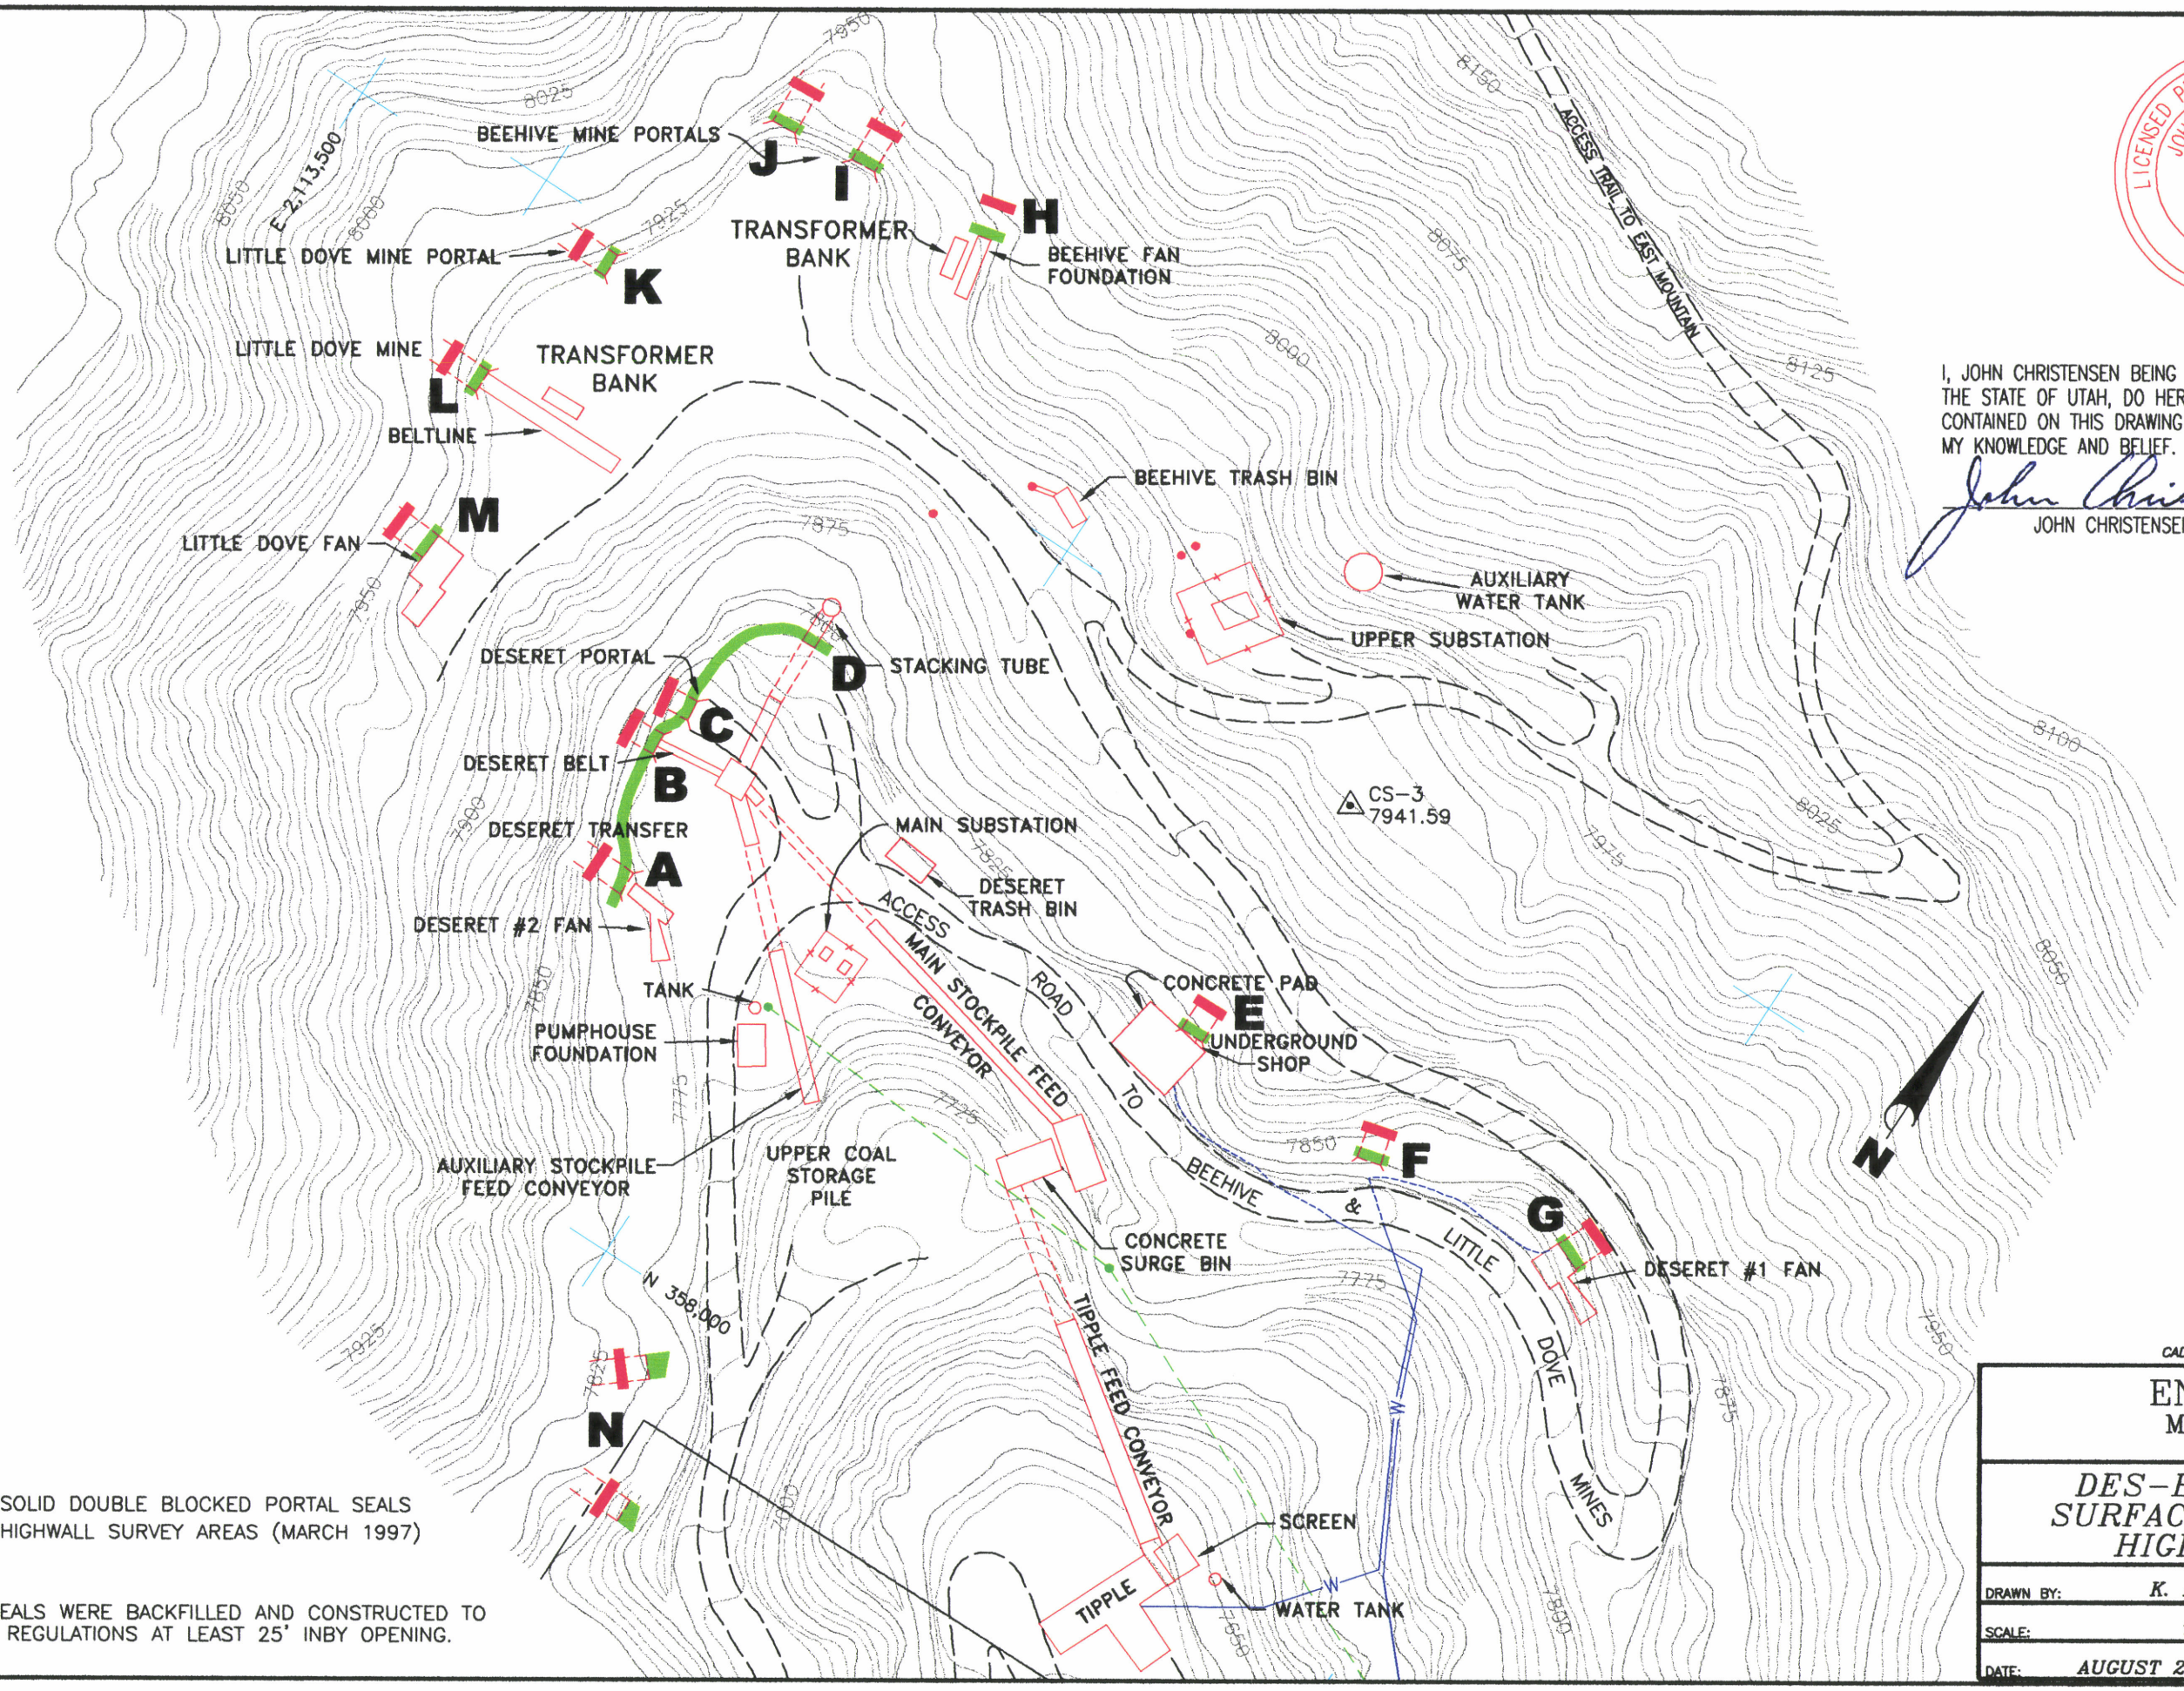

SOLID DOUBLE BLOCKED PORTAL SEALS
HIGHWALL SURVEY AREAS (MARCH 1997)

NOTE:
ALL SEALS WERE BACKFILLED AND CONSTRUCTED TO MSHA REGULATIONS AT LEAST 25' INBY OPENING.

LICENSED PROFESSIONAL ENGINEER
JOHN CHRISTENSEN
No. 165651
STATE OF UTAH

I, JOHN CHRISTENSEN BEING A REGISTERED PROFESSIONAL ENGINEER IN THE STATE OF UTAH, DO HEREBY CERTIFY THAT THE INFORMATION CONTAINED ON THIS DRAWING IS TRUE AND ACCURATE TO THE BEST OF MY KNOWLEDGE AND BELIEF.

John Christensen 8-28-01
JOHN CHRISTENSEN NO. 165651 DATE

INCORPORATED
MAR 06 2002
DIV OF OIL GAS & MINING

RECEIVED
DEC 20 2001
DIVISION OF
OIL, GAS AND MINING

CAD FILE NAME/DISK#: USERS\KJL\DBD\RECLAIM\CS1660B.DWG

ENERGY WEST
MINING COMPANY
HUNTINGTON, UTAH 84528

DES-BEE-DOVE MINES
SURFACE FACILITIES MAP
HIGHWALL SURVEY

DRAWN BY:	K. LARSEN	CS1660B	
SCALE:	1"=100'	DRAWING #:	
DATE:	AUGUST 29, 2001	SHEET 1 OF 1	REV.