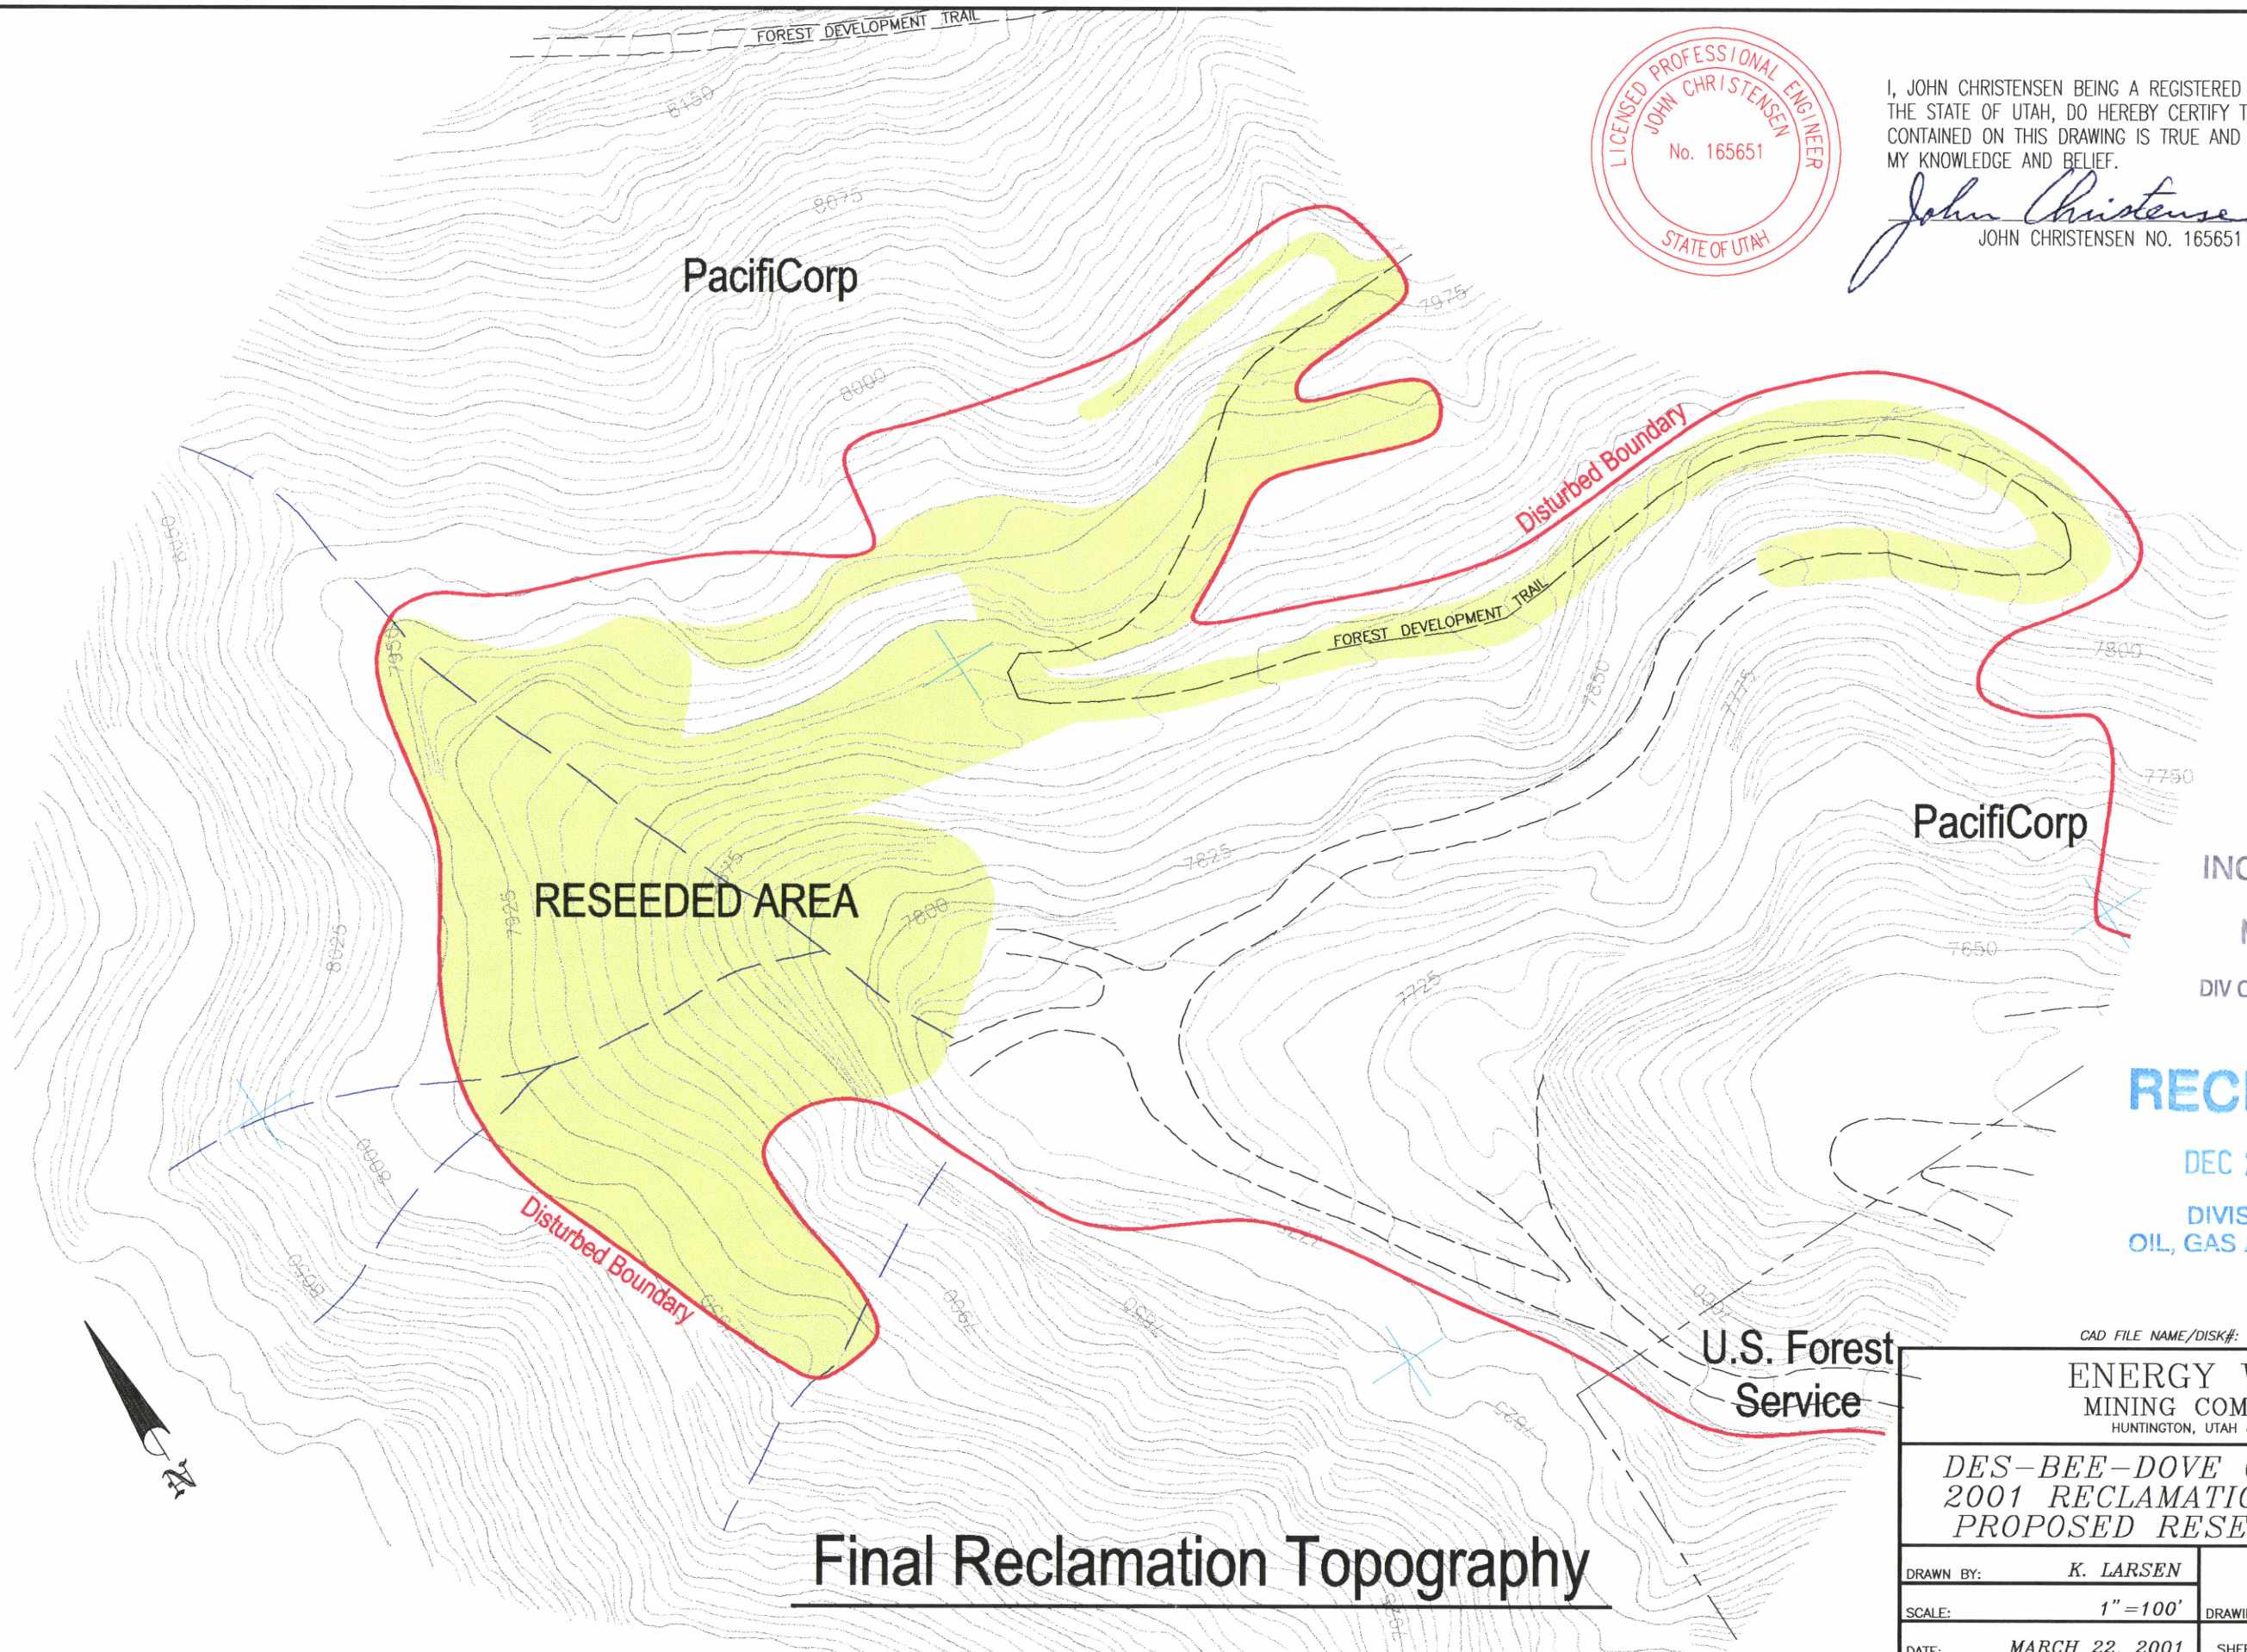


LICENSED PROFESSIONAL ENGINEER
JOHN CHRISTENSEN
No. 165651
STATE OF UTAH

I, JOHN CHRISTENSEN BEING A REGISTERED PROFESSIONAL ENGINEER IN THE STATE OF UTAH, DO HEREBY CERTIFY THAT THE INFORMATION CONTAINED ON THIS DRAWING IS TRUE AND ACCURATE TO THE BEST OF MY KNOWLEDGE AND BELIEF.

John Christensen 3-27-01

JOHN CHRISTENSEN NO. 165651 DATE

INCORPORATED
MAR 0 6 2002
DIV OF OIL GAS & MINING

RECEIVED
DEC 2 0 2001
DIVISION OF
OIL, GAS AND MINING

# Final Reclamation Topography

CAD FILE NAME/DISK#: USERS\KJL\DBD\RECLAMATION\CS1818B.DWG

ENERGY WEST
MINING COMPANY
HUNTINGTON, UTAH 84528

DES-BEE-DOVE COAL MINES
2001 RECLAMATION PHASE 1
PROPOSED RESEEDED AREA

| | | |
|---|---|---|
| DRAWN BY: K. LARSEN | | CS1818B |
| SCALE: 1"=100' | | DRAWING #: |
| DATE: MARCH 22, 2001 | SHEET 1 OF 1 | REV. |