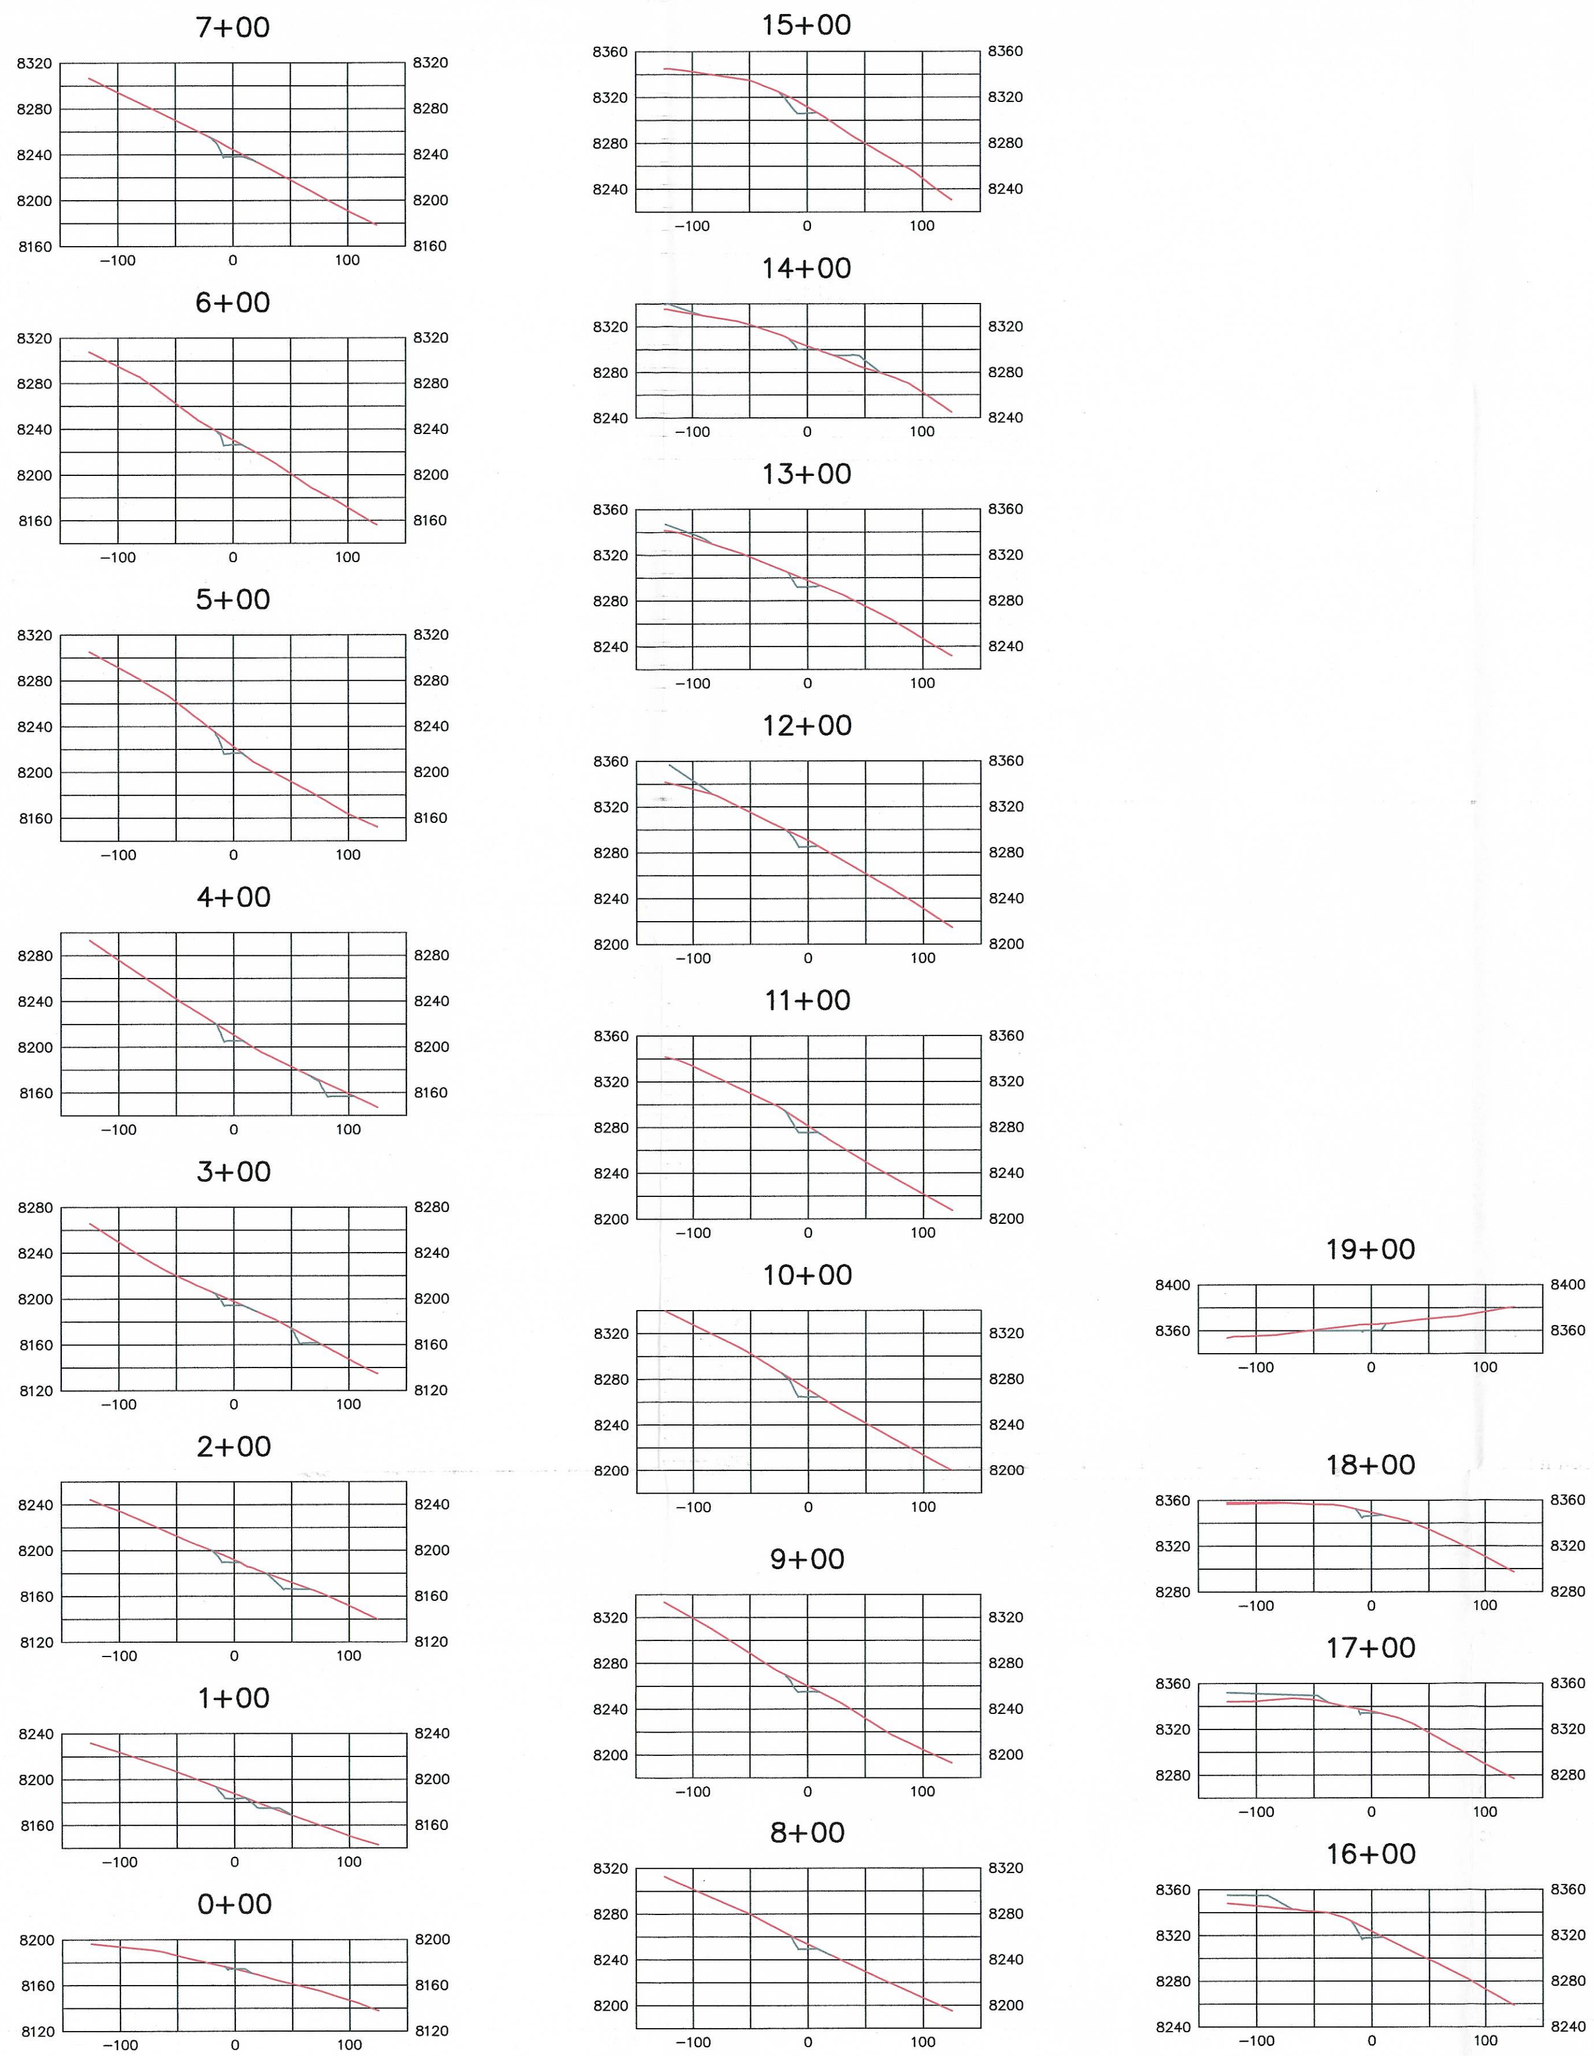

SECTIONS 0+00 TO 19+00

(TO G-18)

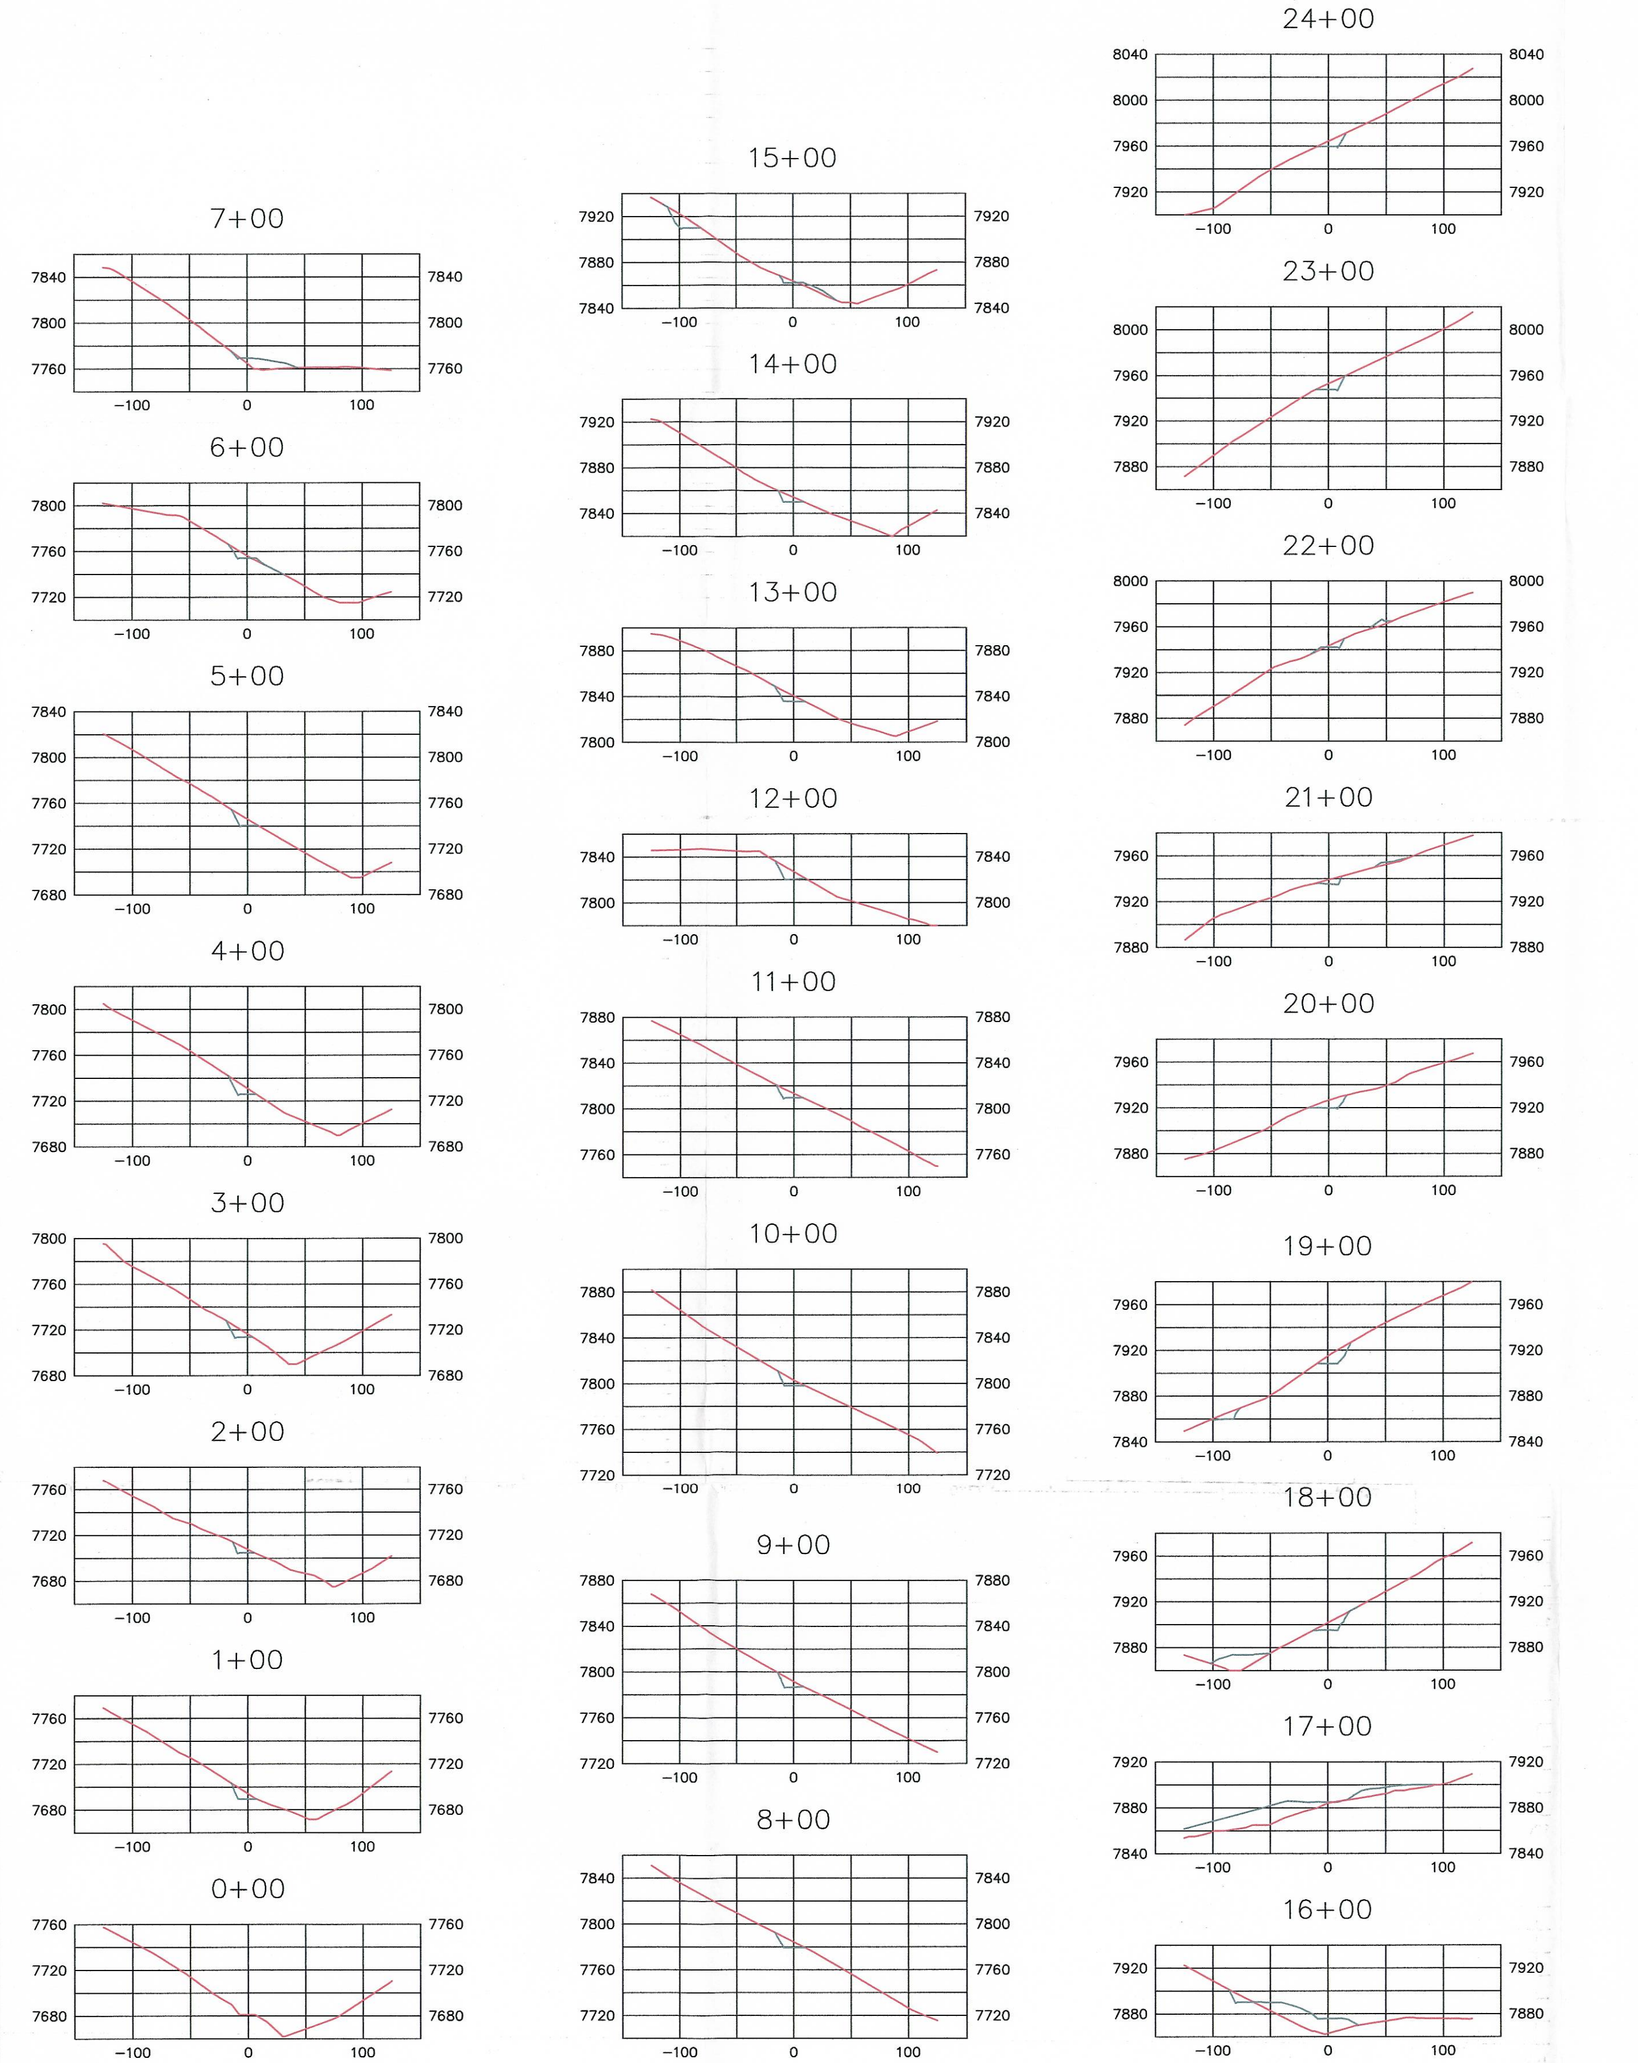

SECTIONS 0+00 TO 32+00

(TO G-31)

INCORPORATED
SEP 1 9 2007
Div. of Oil, Gas & Mining

RECEIVED
SEP 2 0 2007
DIV. OF OIL, GAS & MINING

REGISTERED PROFESSIONAL ENGINEER
No. 168246
RICHARD B. WHITE
19 Sep 2007
STATE OF UTAH

LEGEND

PRE-MINING/POST-MINING TOPOGRAPHY

OPERATIONAL TOPOGRAPHY

REVISIONS OR UP-DATES			DATE: AUGUST, 2007	
NO.	DATE	BY	DESIGNED BY:	ADM
			DRAWN BY:	SWF
			CHECKED BY:	
			SCALE:	1"=100'
FILENAME:	G:\1098-03 ACCESS ROAD\ROAD DESIGN.DWG			

Canyon Fuel Company, LLC
Dugout Canyon Mine

DEGAS WELL G-31, G-18
CROSS-SECTIONS

P.O BOX 1029
WELLINGTON, UTAH 84542

DRAWING OR MAP NUMBER ATTACHMENT 5-4
PLATE 2