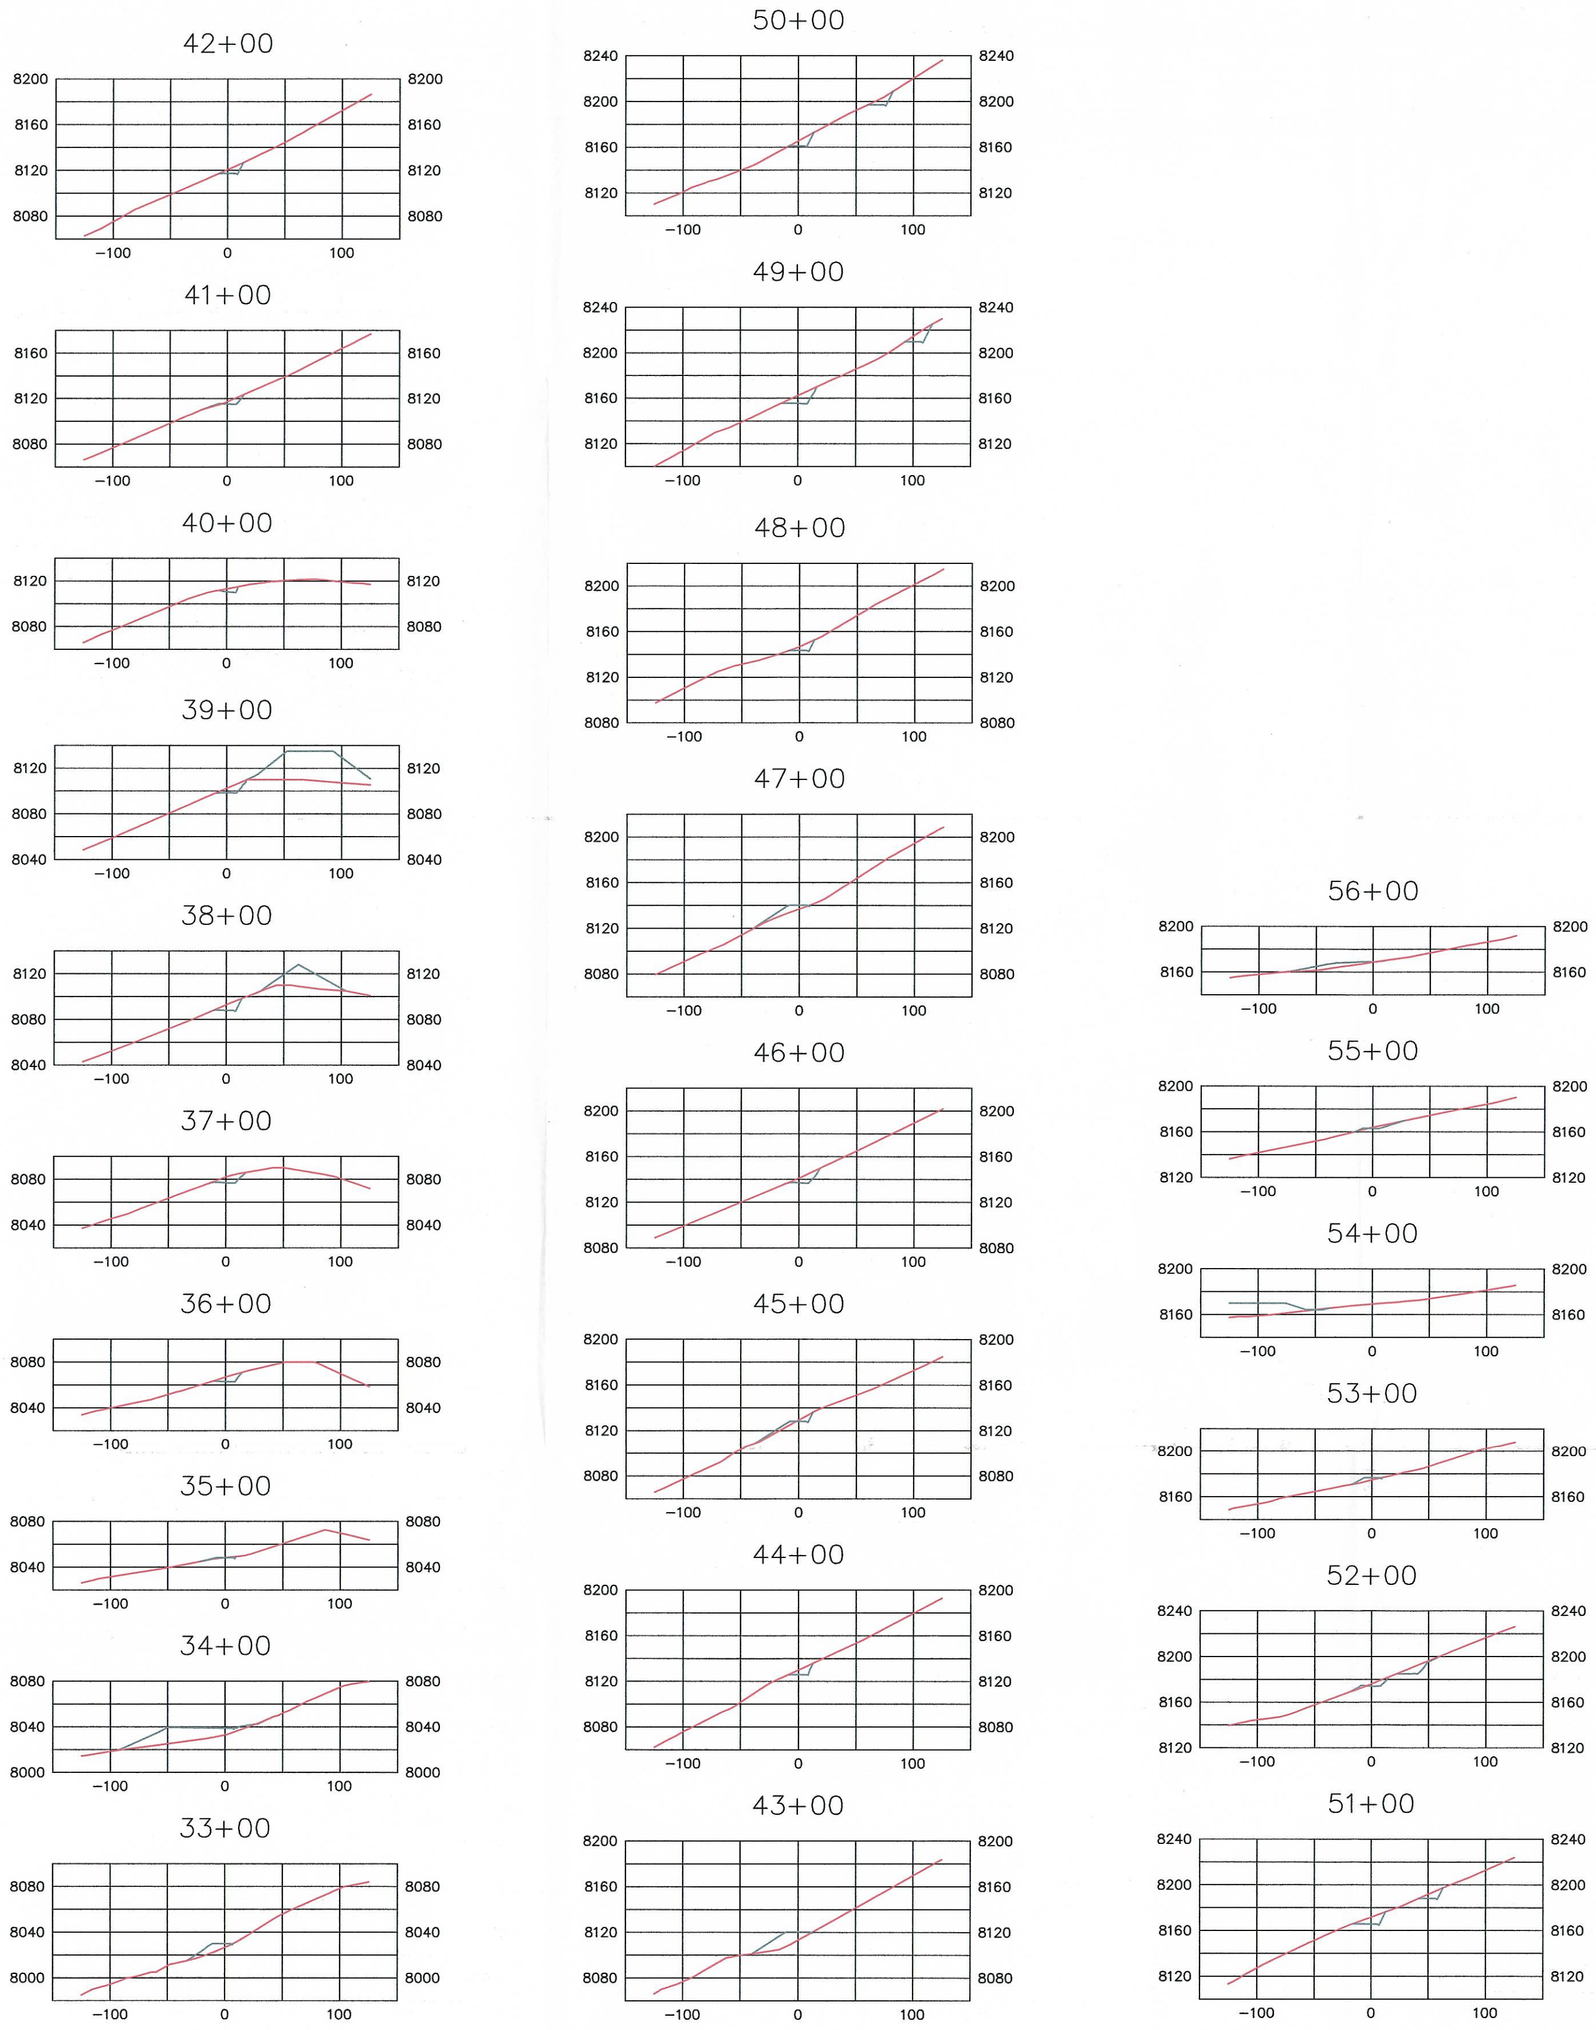

SECTIONS 0+00 TO 32+00

(TO G-31)

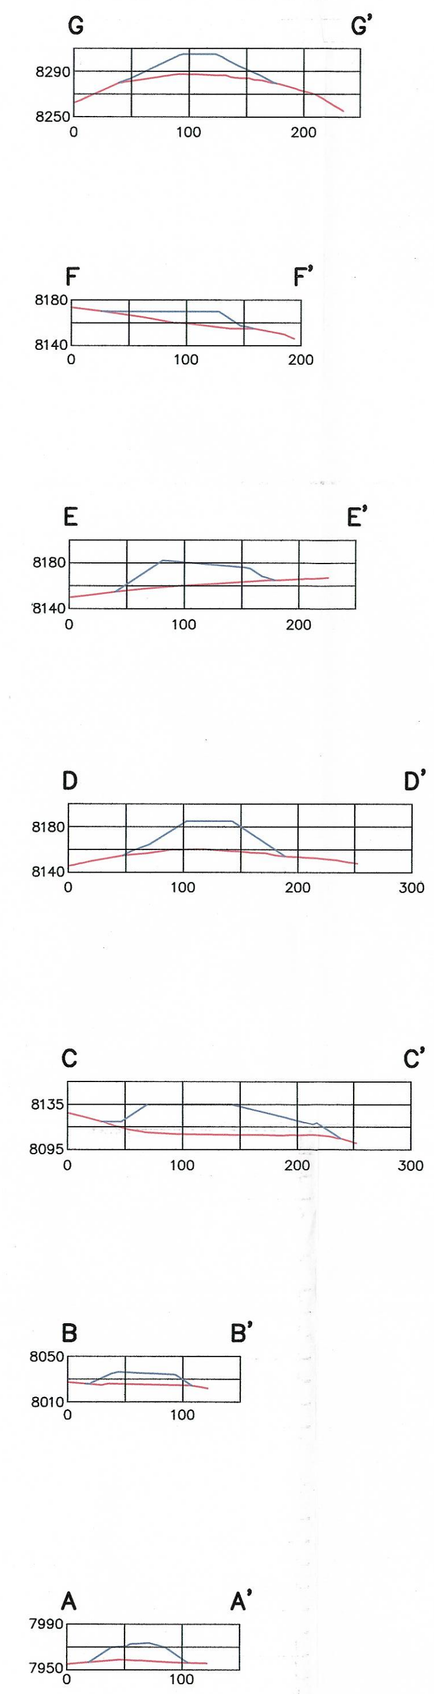

TOPSOIL STOCKPILES

LEGEND

PRE-MINING/POST MINING TOPOGRAPHY

OPERATIONAL MINING TOPOGRAPHY

REVISIONS OR UP-DATES			DATE: AUGUST, 2007	
NO.	DATE	BY	DESIGNED BY:	ADM
			DRAWN BY:	SWF
			CHECKED BY:	
			SCALE:	1"=100'
FILENAME: G:\1098-03 ACCESS ROAD\ROAD DESIGN.DWG				

Canyon Fuel Company, LLC
Dugout Canyon Mine

DEGAS WELL G-31, G-18 CROSS-SECTIONS

P.O BOX 1029
WELLINGTON, UTAH 84542

DRAWING OR MAP NUMBER ATTACHMENT 5-4 PLATE 3

RECEIVED
SEP 20 2007
DIV. OF OIL, GAS & MINING

INCORPORATED
SEP 15 2007
Div. of Oil, Gas & Mining

REGISTERED PROFESSIONAL ENGINEER
No. 168246
RICHARD B. WHITE
STATE OF UTAH

S:\JOB1098\03 Access Road\ATTS-4-PLATES.dwg, 9/18/2007 5:07:18 PM