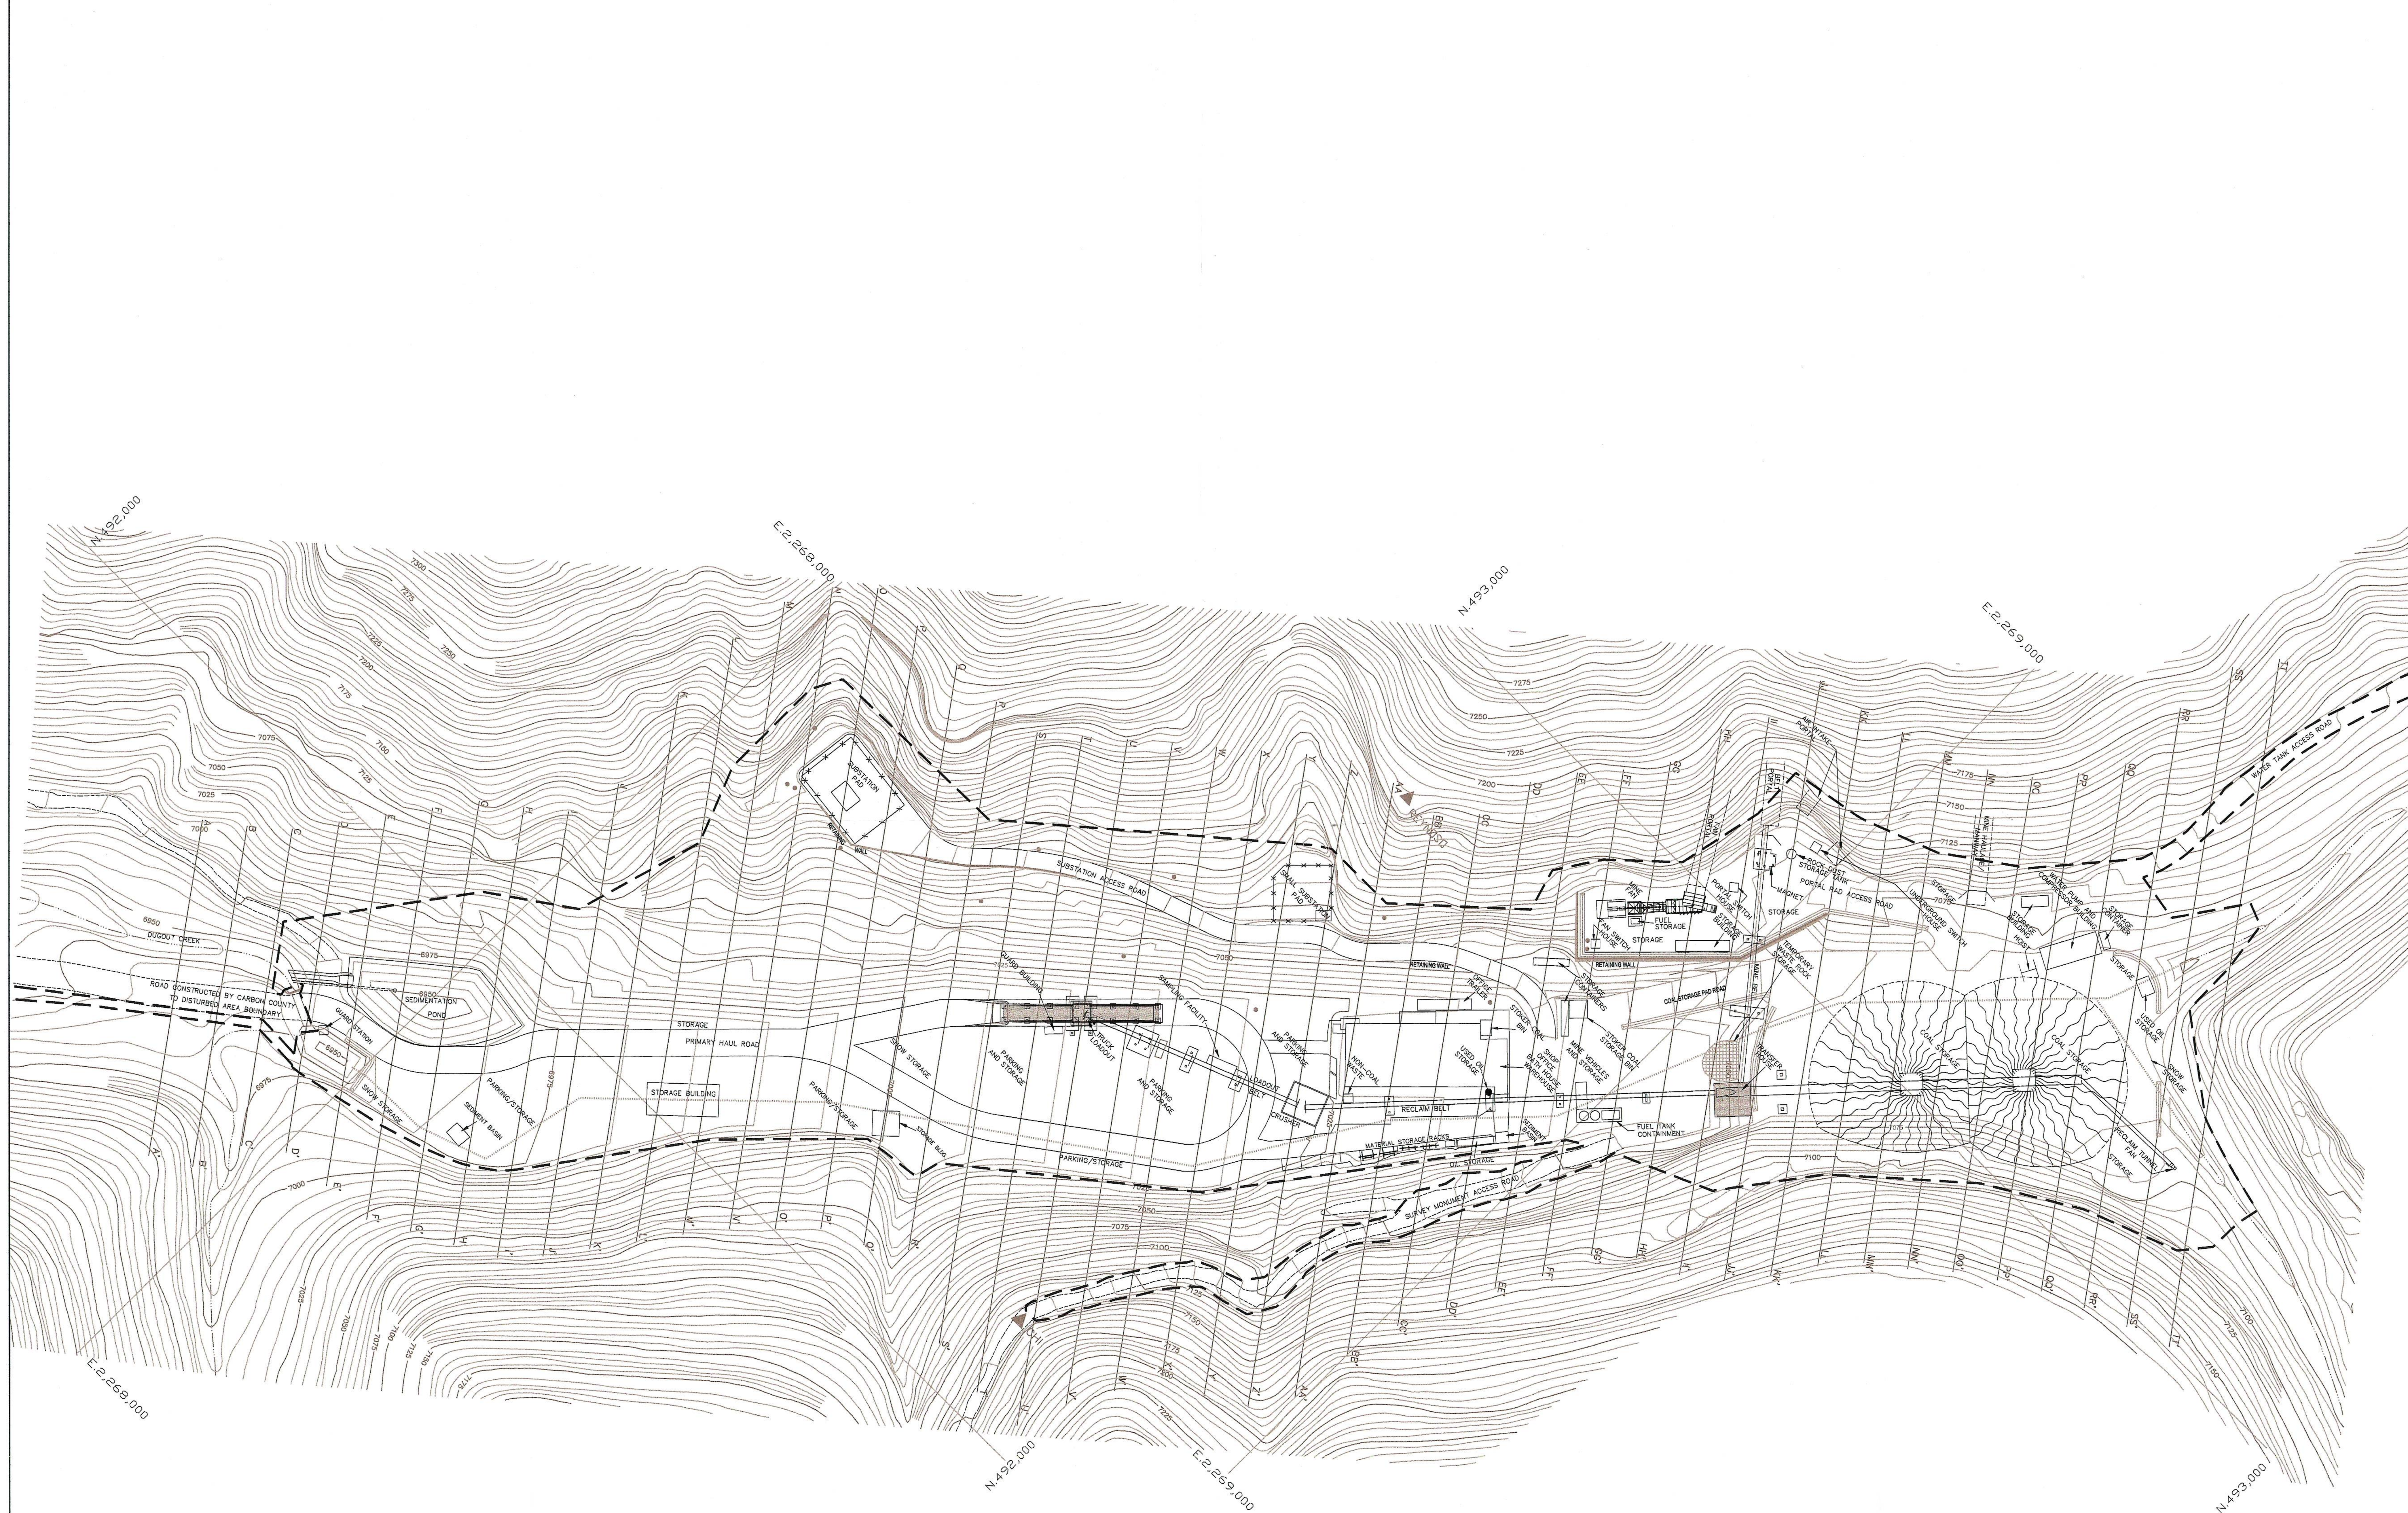

LEGEND

- DISTURBED AREA BOUNDARY
- DUGOUT CREEK BYPASS CULVERT (SEE PLATE 7-5)
- STREAM OR DITCH (SEE PLATE 7-5)
- POWER POLE

NOTES:

1. SEE PLATE 5-3 FOR CROSS SECTIONS.
2. SEE PLATE 7-5 FOR DRAINAGE DESIGN.
3. SEE APPENDIX 7-9 FOR GILSON WELL PAD AREA DETAIL.

REGISTERED PROFESSIONAL ENGINEER No. 151610 DAVID G. SPILLMAN STATE OF UTAH

REVISION	
DATE	BY
11/5/01	JCB
11/7/01	JCB
03/13/02	VSM
06/26/02	RR
10/04/02	VSM
12/20/02	RR
01/09/03	DGS
01/31/03	RR
03/01/05	JKS
1/06/09	JKS
1/30/09	JKS

Canyon Fuel Company, LLC
Dugout Canyon Mine

SURFACE FACILITIES

RECEIVED MAR 10 2009 DIV. OF OIL, GAS & MINING

INCORPORATED FEB 24 2009 Div. of Oil, Gas & Mining

Dugout Canyon Mine

DRAWN BY: DGS
APPROVED BY:
DATE: November 05, 2001
FILE NAME: PLATE5-2.DWG
SCALE: 1" = 100'
DRAWING OR MAP NUMBER: PLATE 5-2