SOURCE: PREMINING TOPOGRAPHY AND AREA OF PRE-1980 DISTURBANCE FROM DUGOUT CANYON/SAGEPOINT PERMIT APPLICATION, EUREKA ENERGY COMPANY, OCTOBER 1980 (AS GROUND TRUTHED)

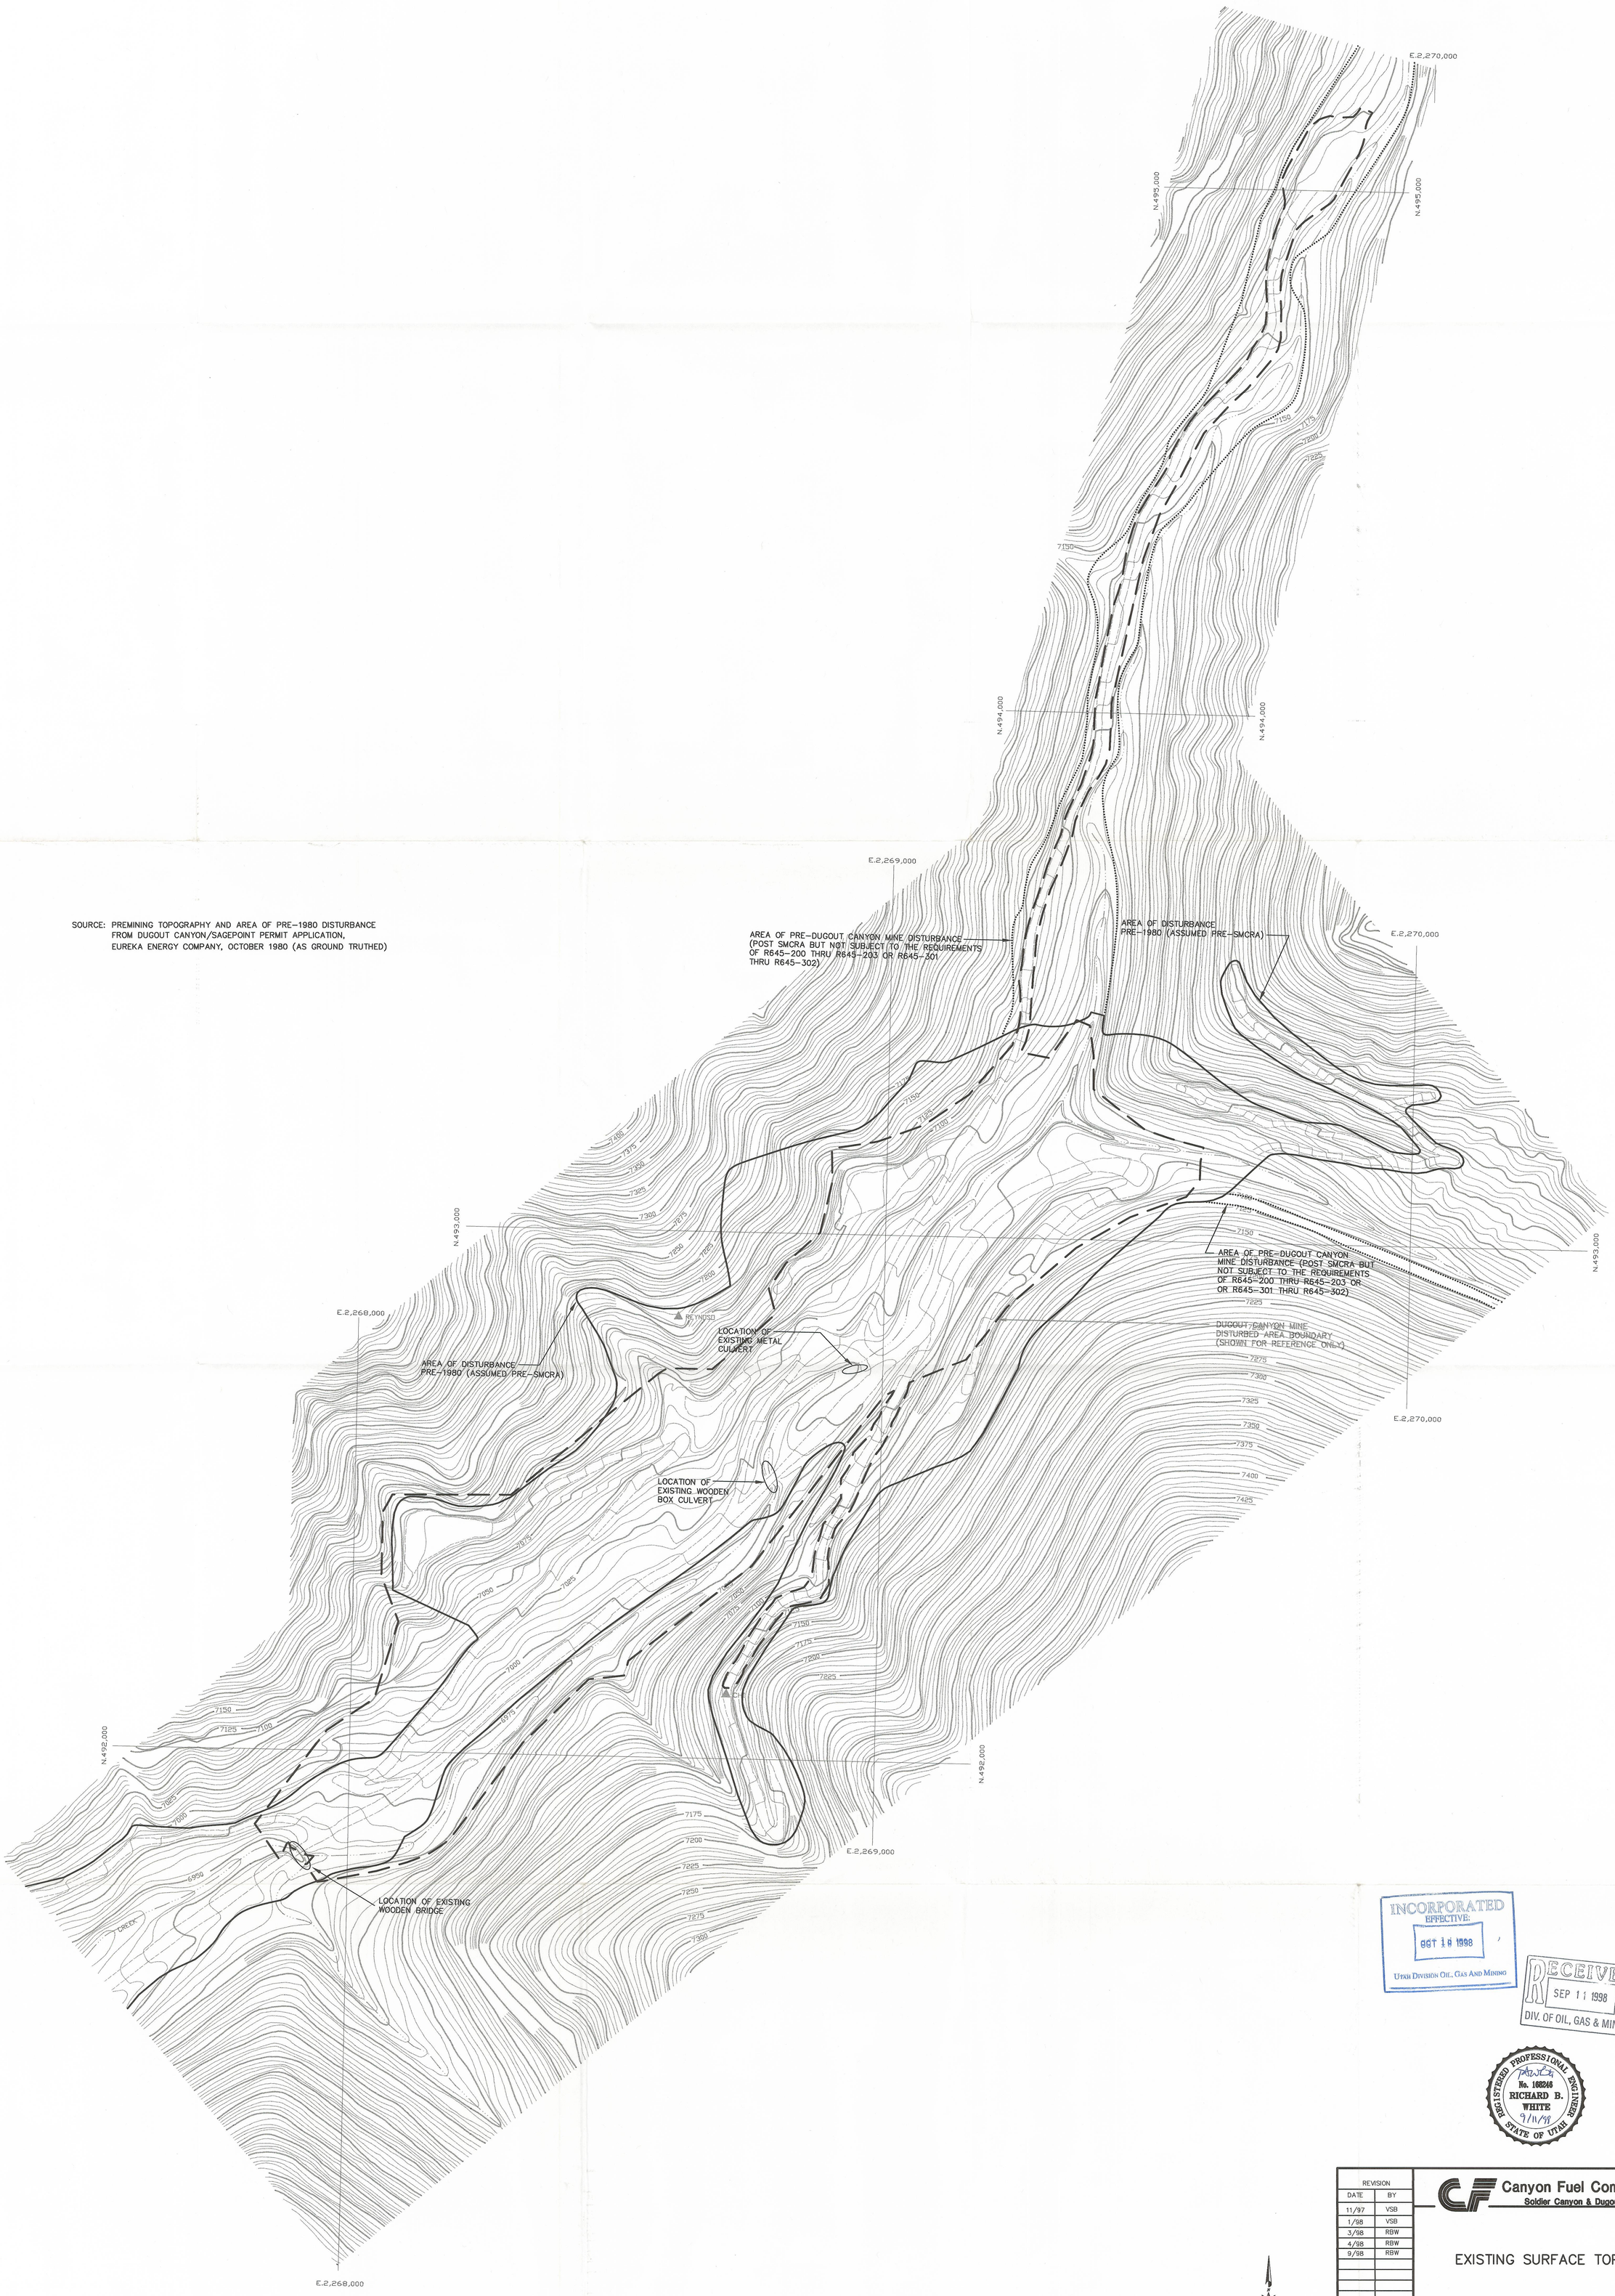

INCORPORATED
EFFECTIVE:
OCT 18 1998
UTAH DIVISION OIL, GAS AND MINING

RECEIVED
SEP 11 1998
DIV. OF OIL, GAS & MINING

REGISTERED PROFESSIONAL ENGINEER
No. 168246
RICHARD B. WHITE
9/11/98
STATE OF UTAH

REVISION	
DATE	BY
11/97	VSB
1/98	VSB
3/98	RBW
4/98	RBW
9/98	RBW

Canyon Fuel Company, LLC
Soldier Canyon & Dugout Canyon Mines

EXISTING SURFACE TOPOGRAPHY

Dugout Canyon Mine

DRAWN BY: KHB	DATE: SEP 1997	SCALE: 1"=100'
APPROVED BY: RBW	FILE NAME: G:\UC605\01\DWG\PHASE2\PLTS-4.DWG 9-10-98	DRAWING OR MAP NUMBER PLATE 5-4