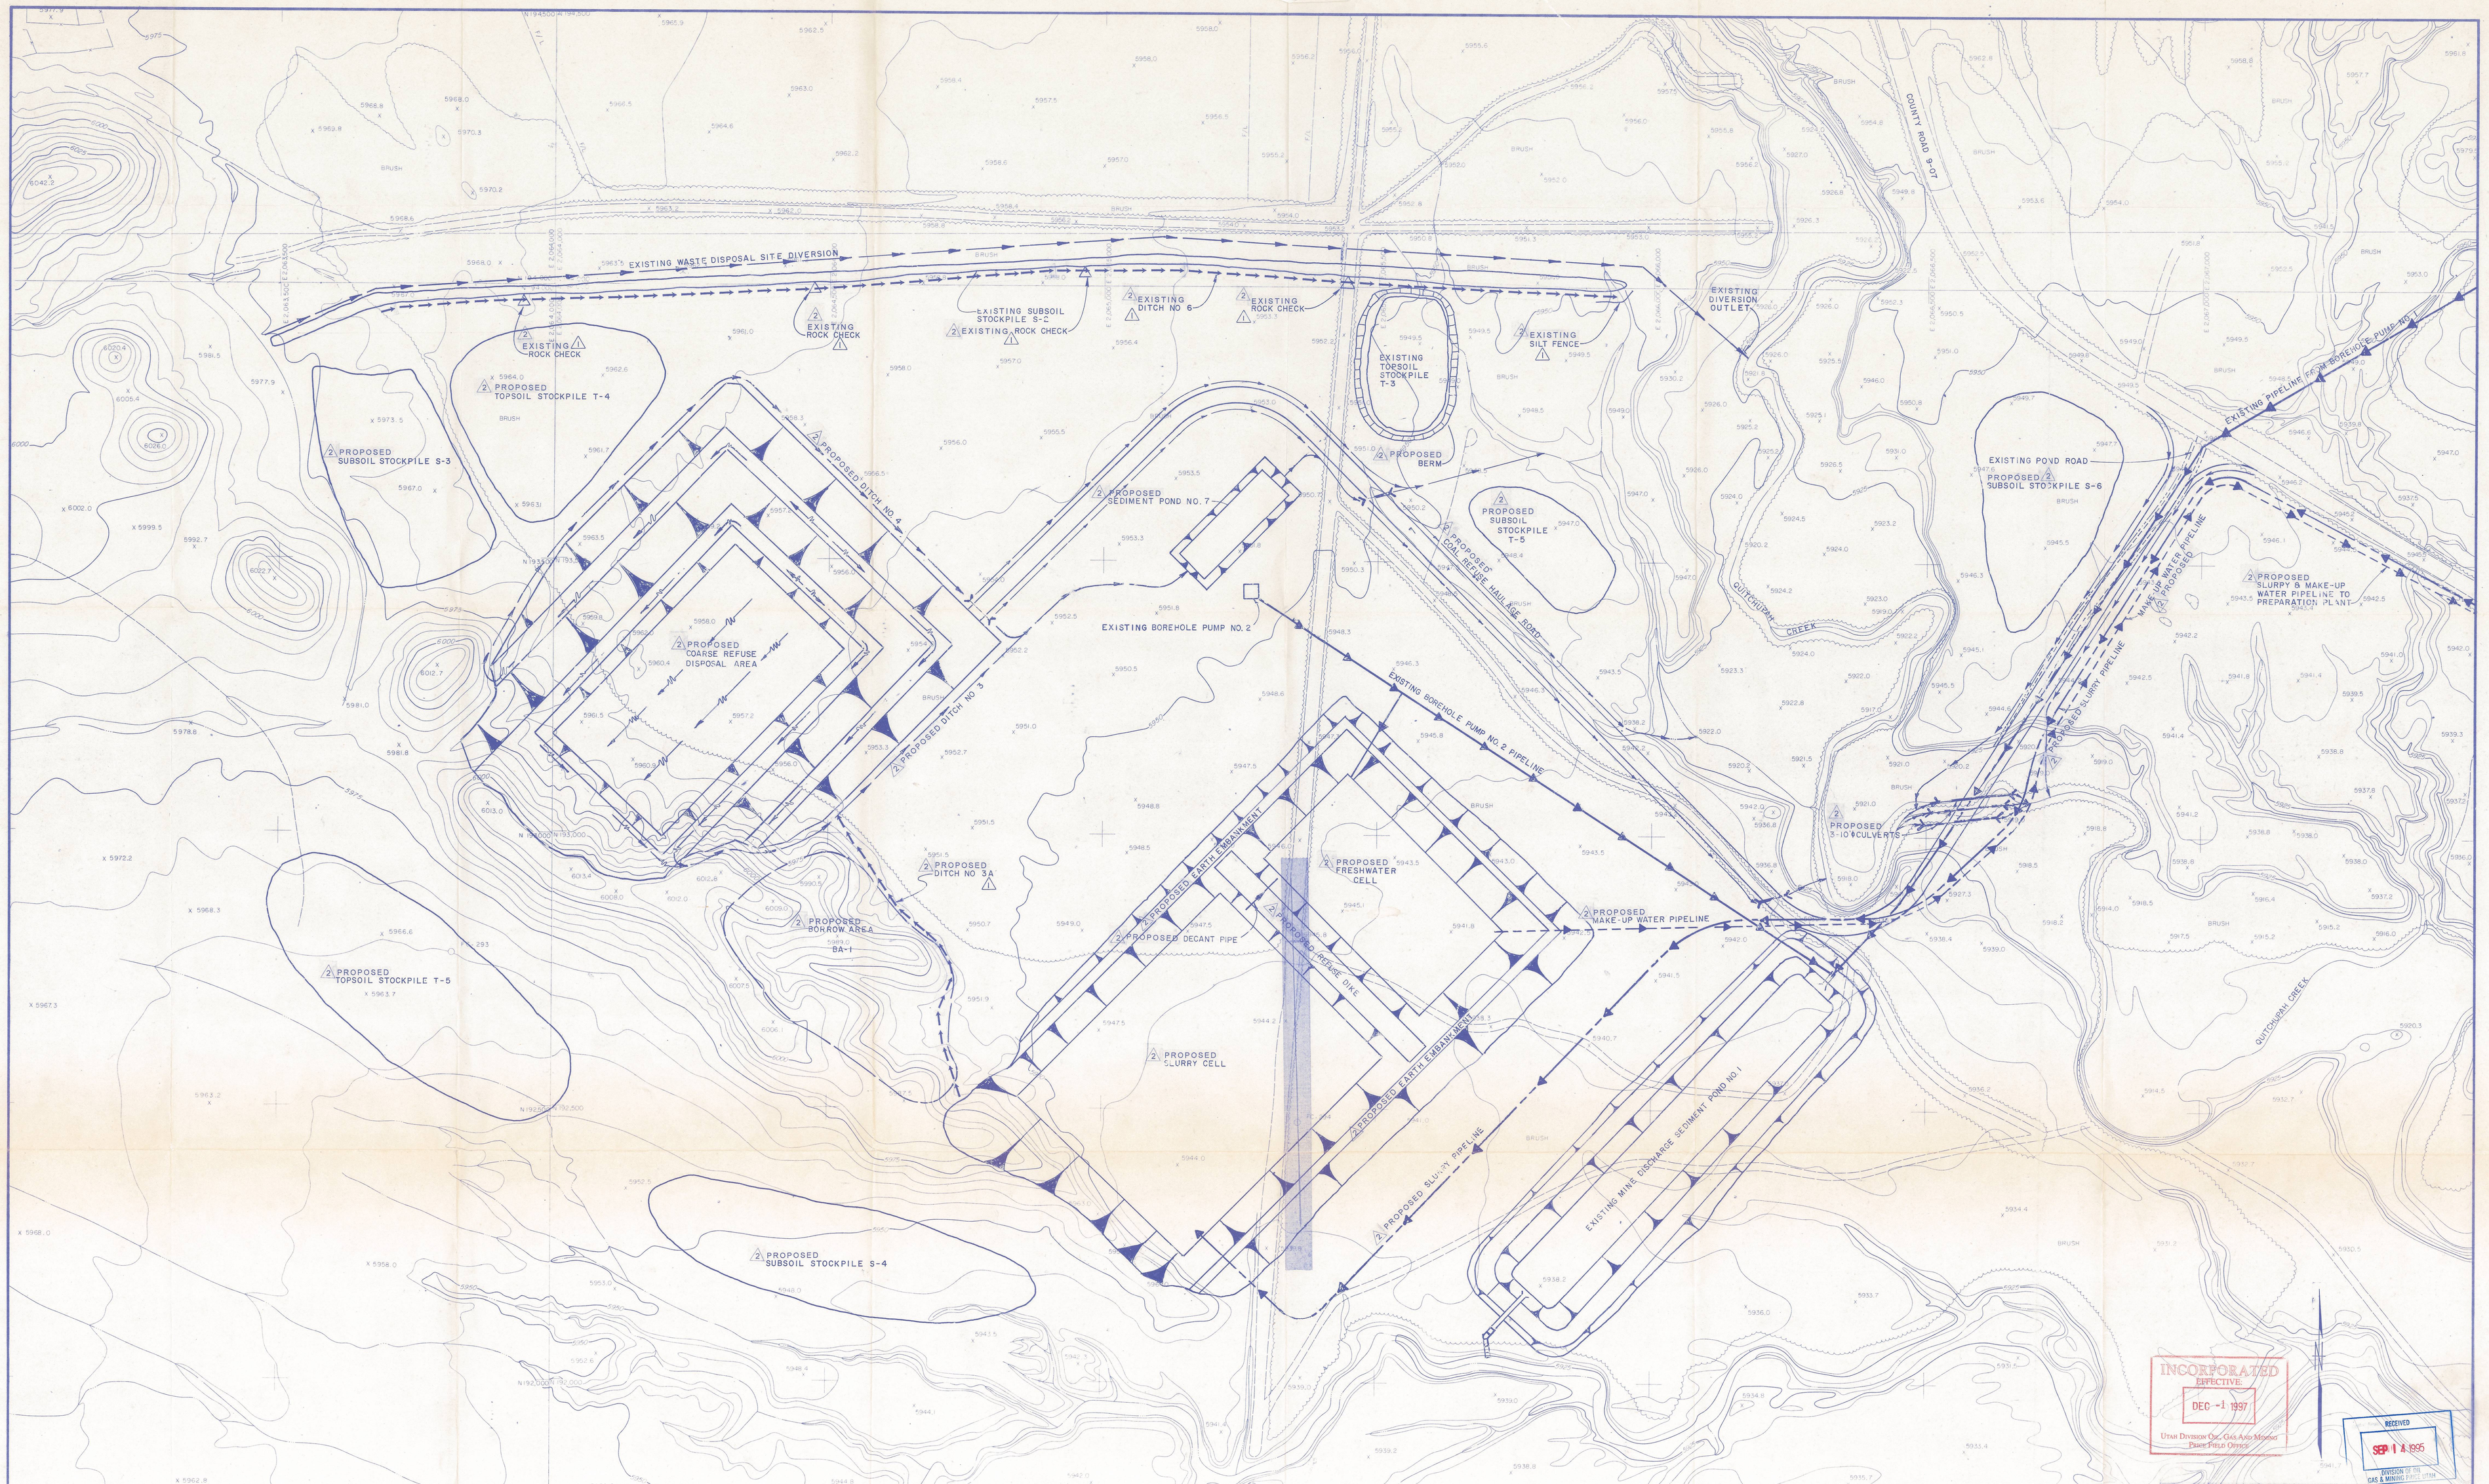

NO.	SUB. DATE	APPD. DATE	REV. BY	REVISION DESCRIPTION
2	5/95		T.D.K.	LABELS "EXISTING" & "PROPOSED" ADDED
1	2/94		C.D.P.	DIVISION ORDER NO. 93B

CONSOLIDATION COAL COMPANY
MID-CONTINENT REGION
12755 OLIVE BLVD. ST. LOUIS, MO. 63141

STRUCTURES AND FACILITIES:
REFUSE DISPOSAL AREA

MINE	EMERY	DATE	8/90
CHKD.	G.D.B.	SCALE	1" = 100'
APPD.	J.E. Bowman	DRAWING NO.	PLATE II-2
DRAWN	J.M.E.	SHEET	2
		REV.	