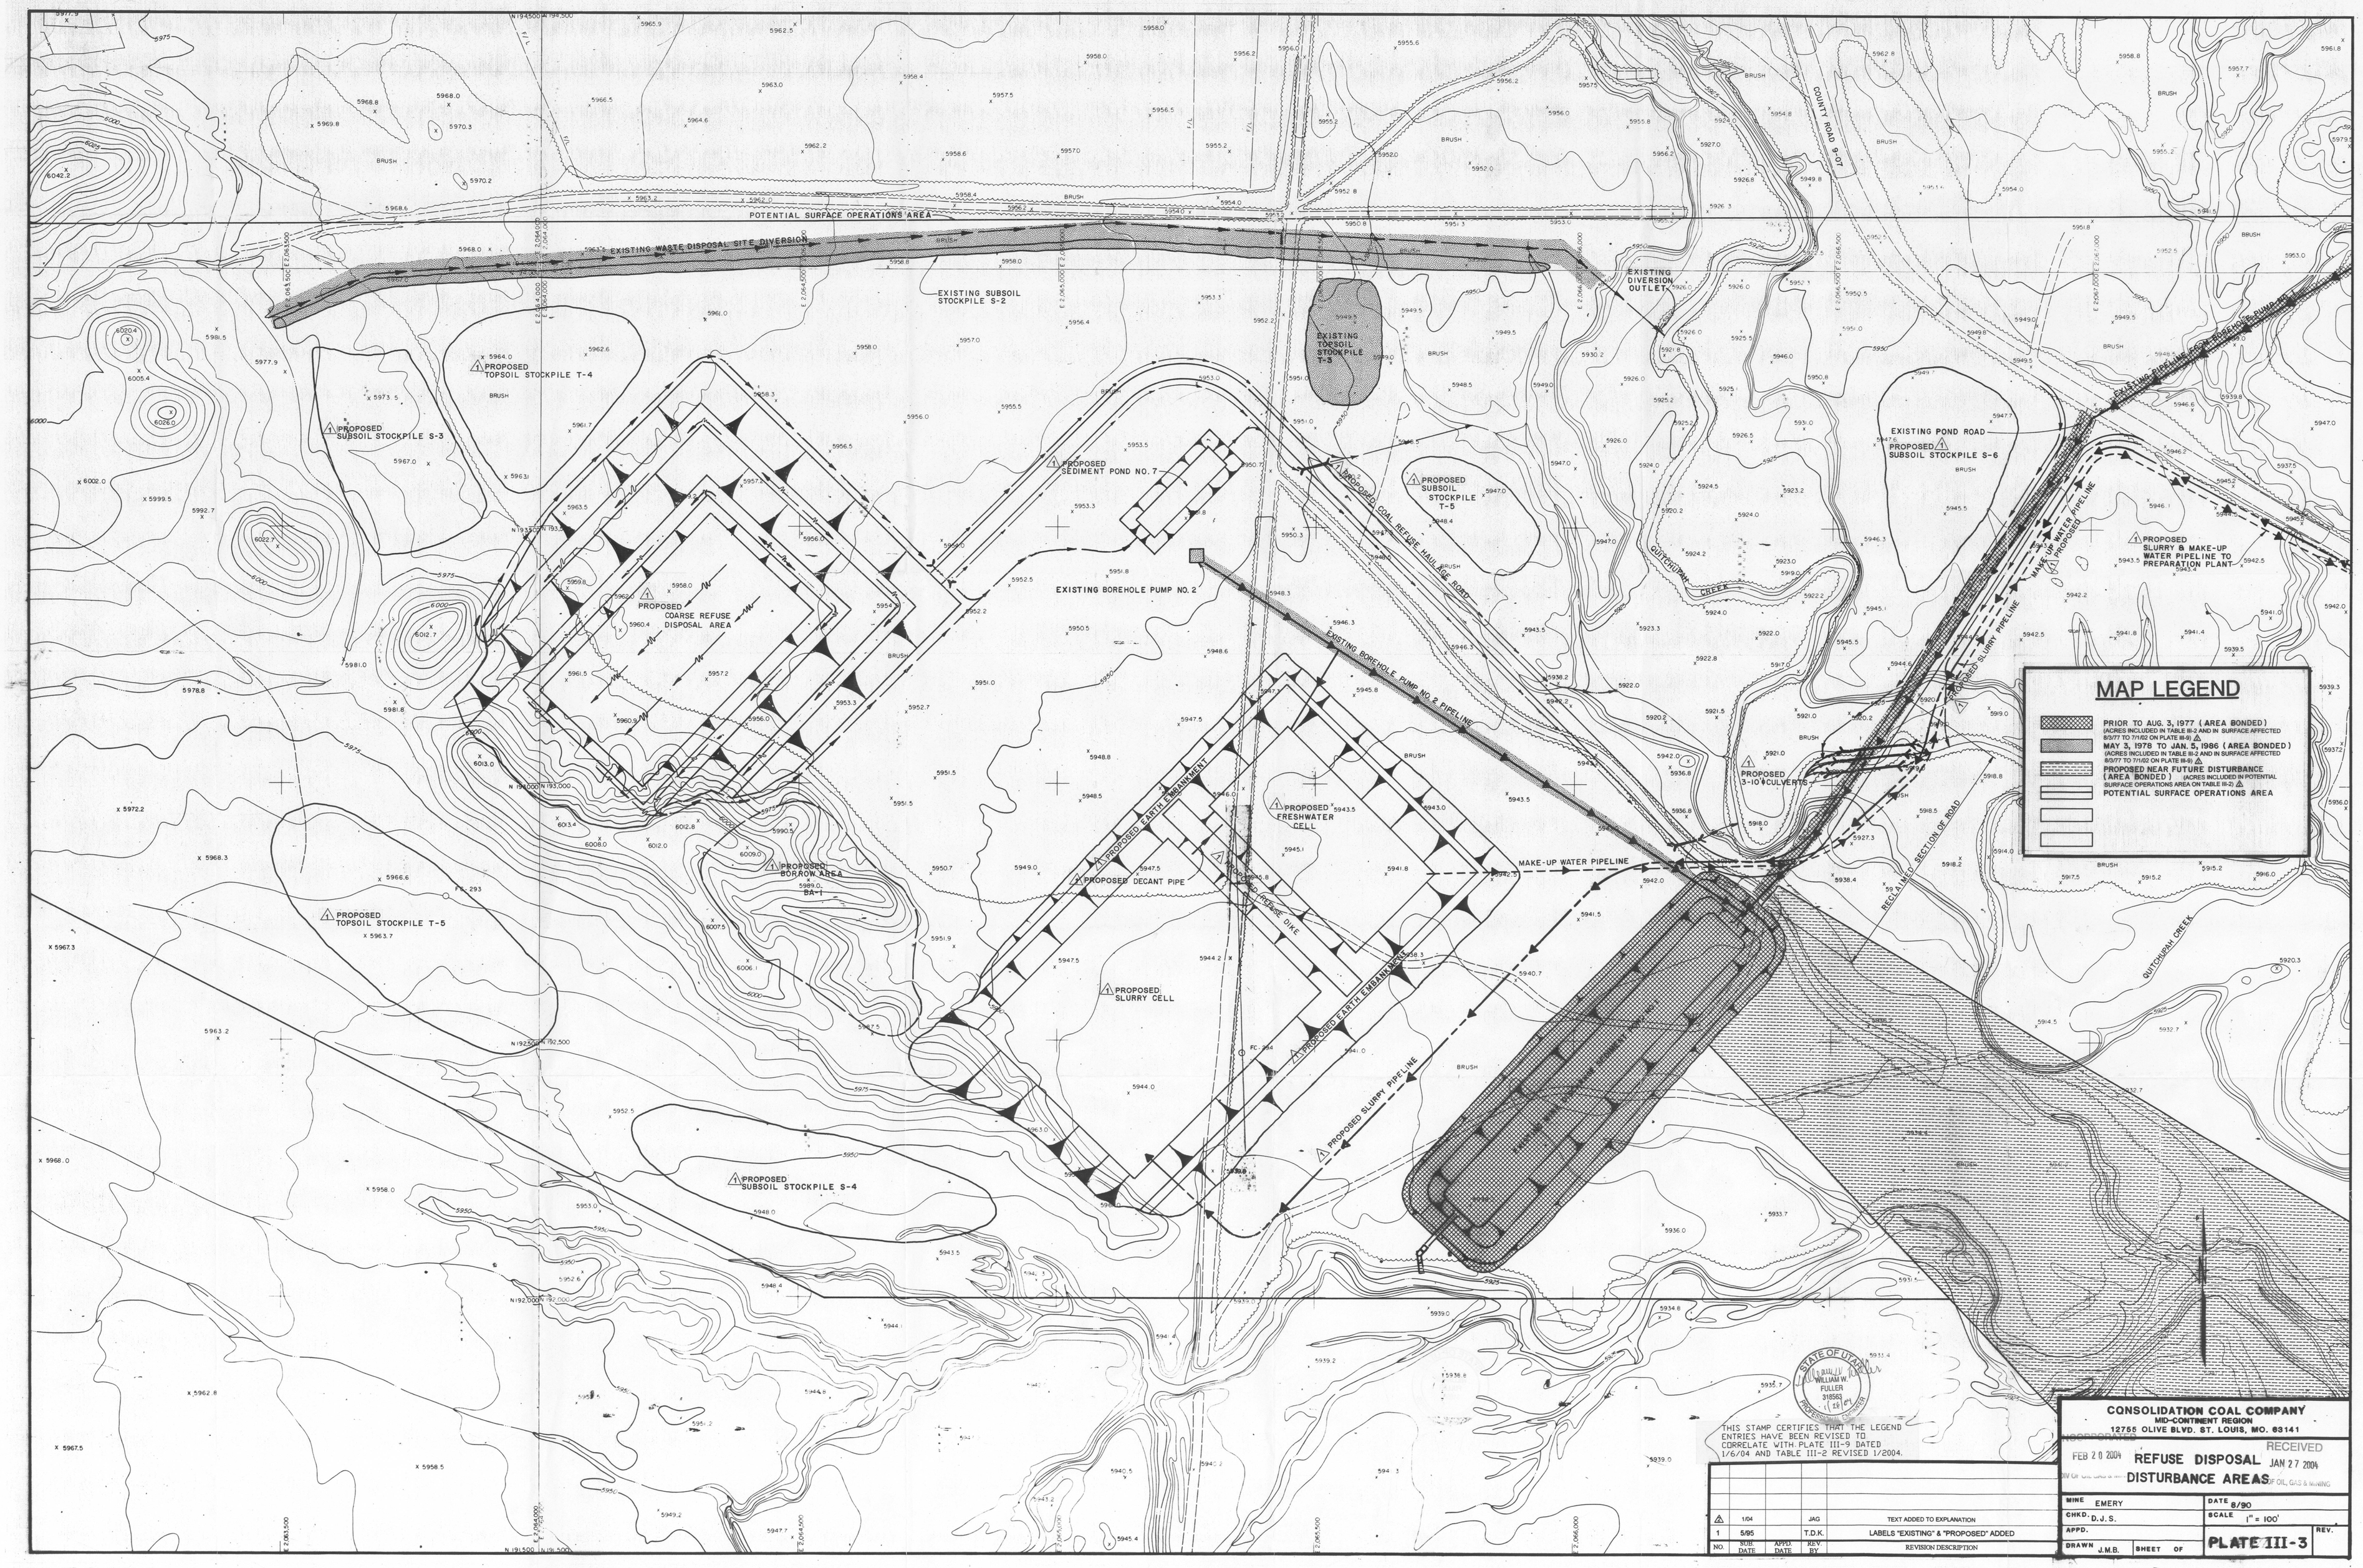

THIS STAMP CERTIFIES THAT THE LEGEND ENTRIES HAVE BEEN REVISED TO CORRELATE WITH PLATE III-9 DATED 1/6/04 AND TABLE III-2 REVISED 1/2004.

NO.	SUB. DATE	APPD. DATE	REV. BY	REVISION DESCRIPTION
2	1/04		JAG	TEXT ADDED TO EXPLANATION
1	5/95		T.D.K.	LABELS "EXISTING" & "PROPOSED" ADDED

CONSOLIDATION COAL COMPANY
MID-CONTINENT REGION
12755 OLIVE BLVD. ST. LOUIS, MO. 63141

INCORPORATED FEB 20 2004 DIV OF OIL GAS & MINING

RECEIVED JAN 27 2004 DIV OF OIL, GAS & MINING

REFUSE DISPOSAL DISTURBANCE AREAS

MINE EMERY		DATE 8/90	
CHKD. D.J.S.		SCALE 1" = 100'	
APPD.			REV.
DRAWN J.M.B.	SHEET OF	PLATE III-3	