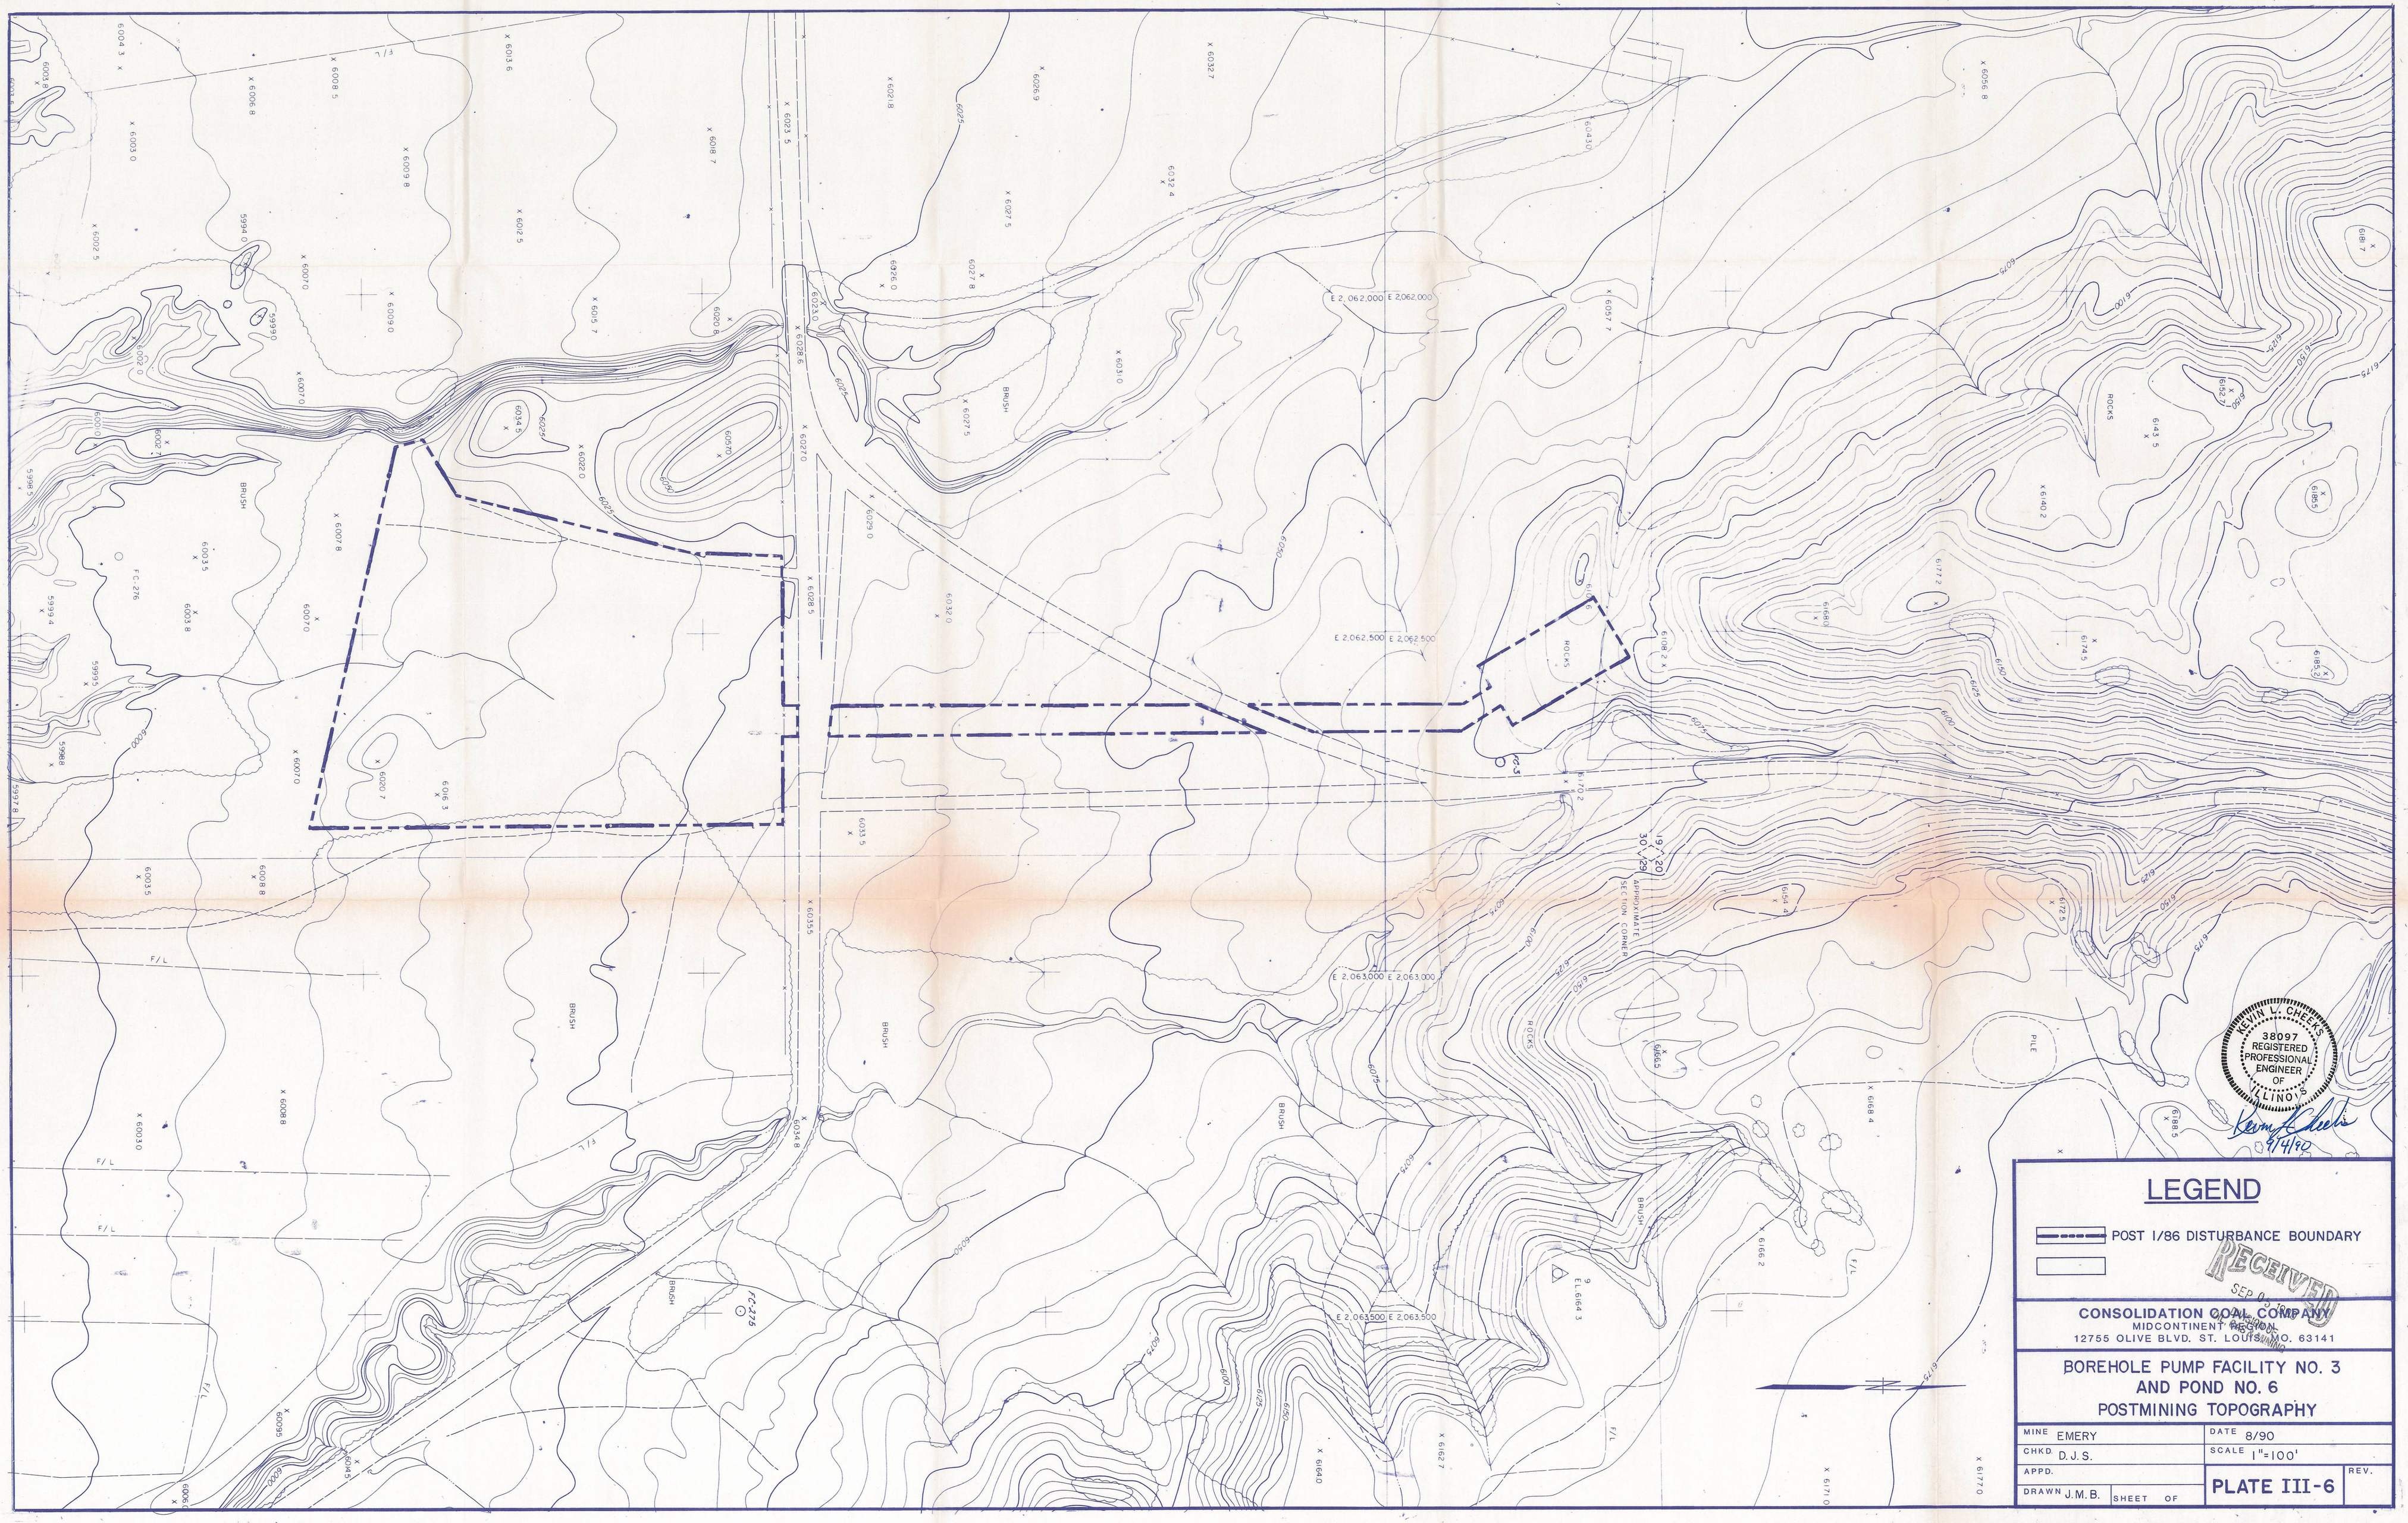

LEGEND

POST 1/86 DISTURBANCE BOUNDARY

CONSOLIDATION COAL COMPANY
MIDCONTINENT REGION
12755 OLIVE BLVD. ST. LOUIS, MO. 63141

BOREHOLE PUMP FACILITY NO. 3 AND POND NO. 6 POSTMINING TOPOGRAPHY

MINE EMERY		DATE 8/90	
CHKD. D.J.S.		SCALE 1"=100'	
APPD.		PLATE III-6	REV.
DRAWN J.M.B.	SHEET OF		