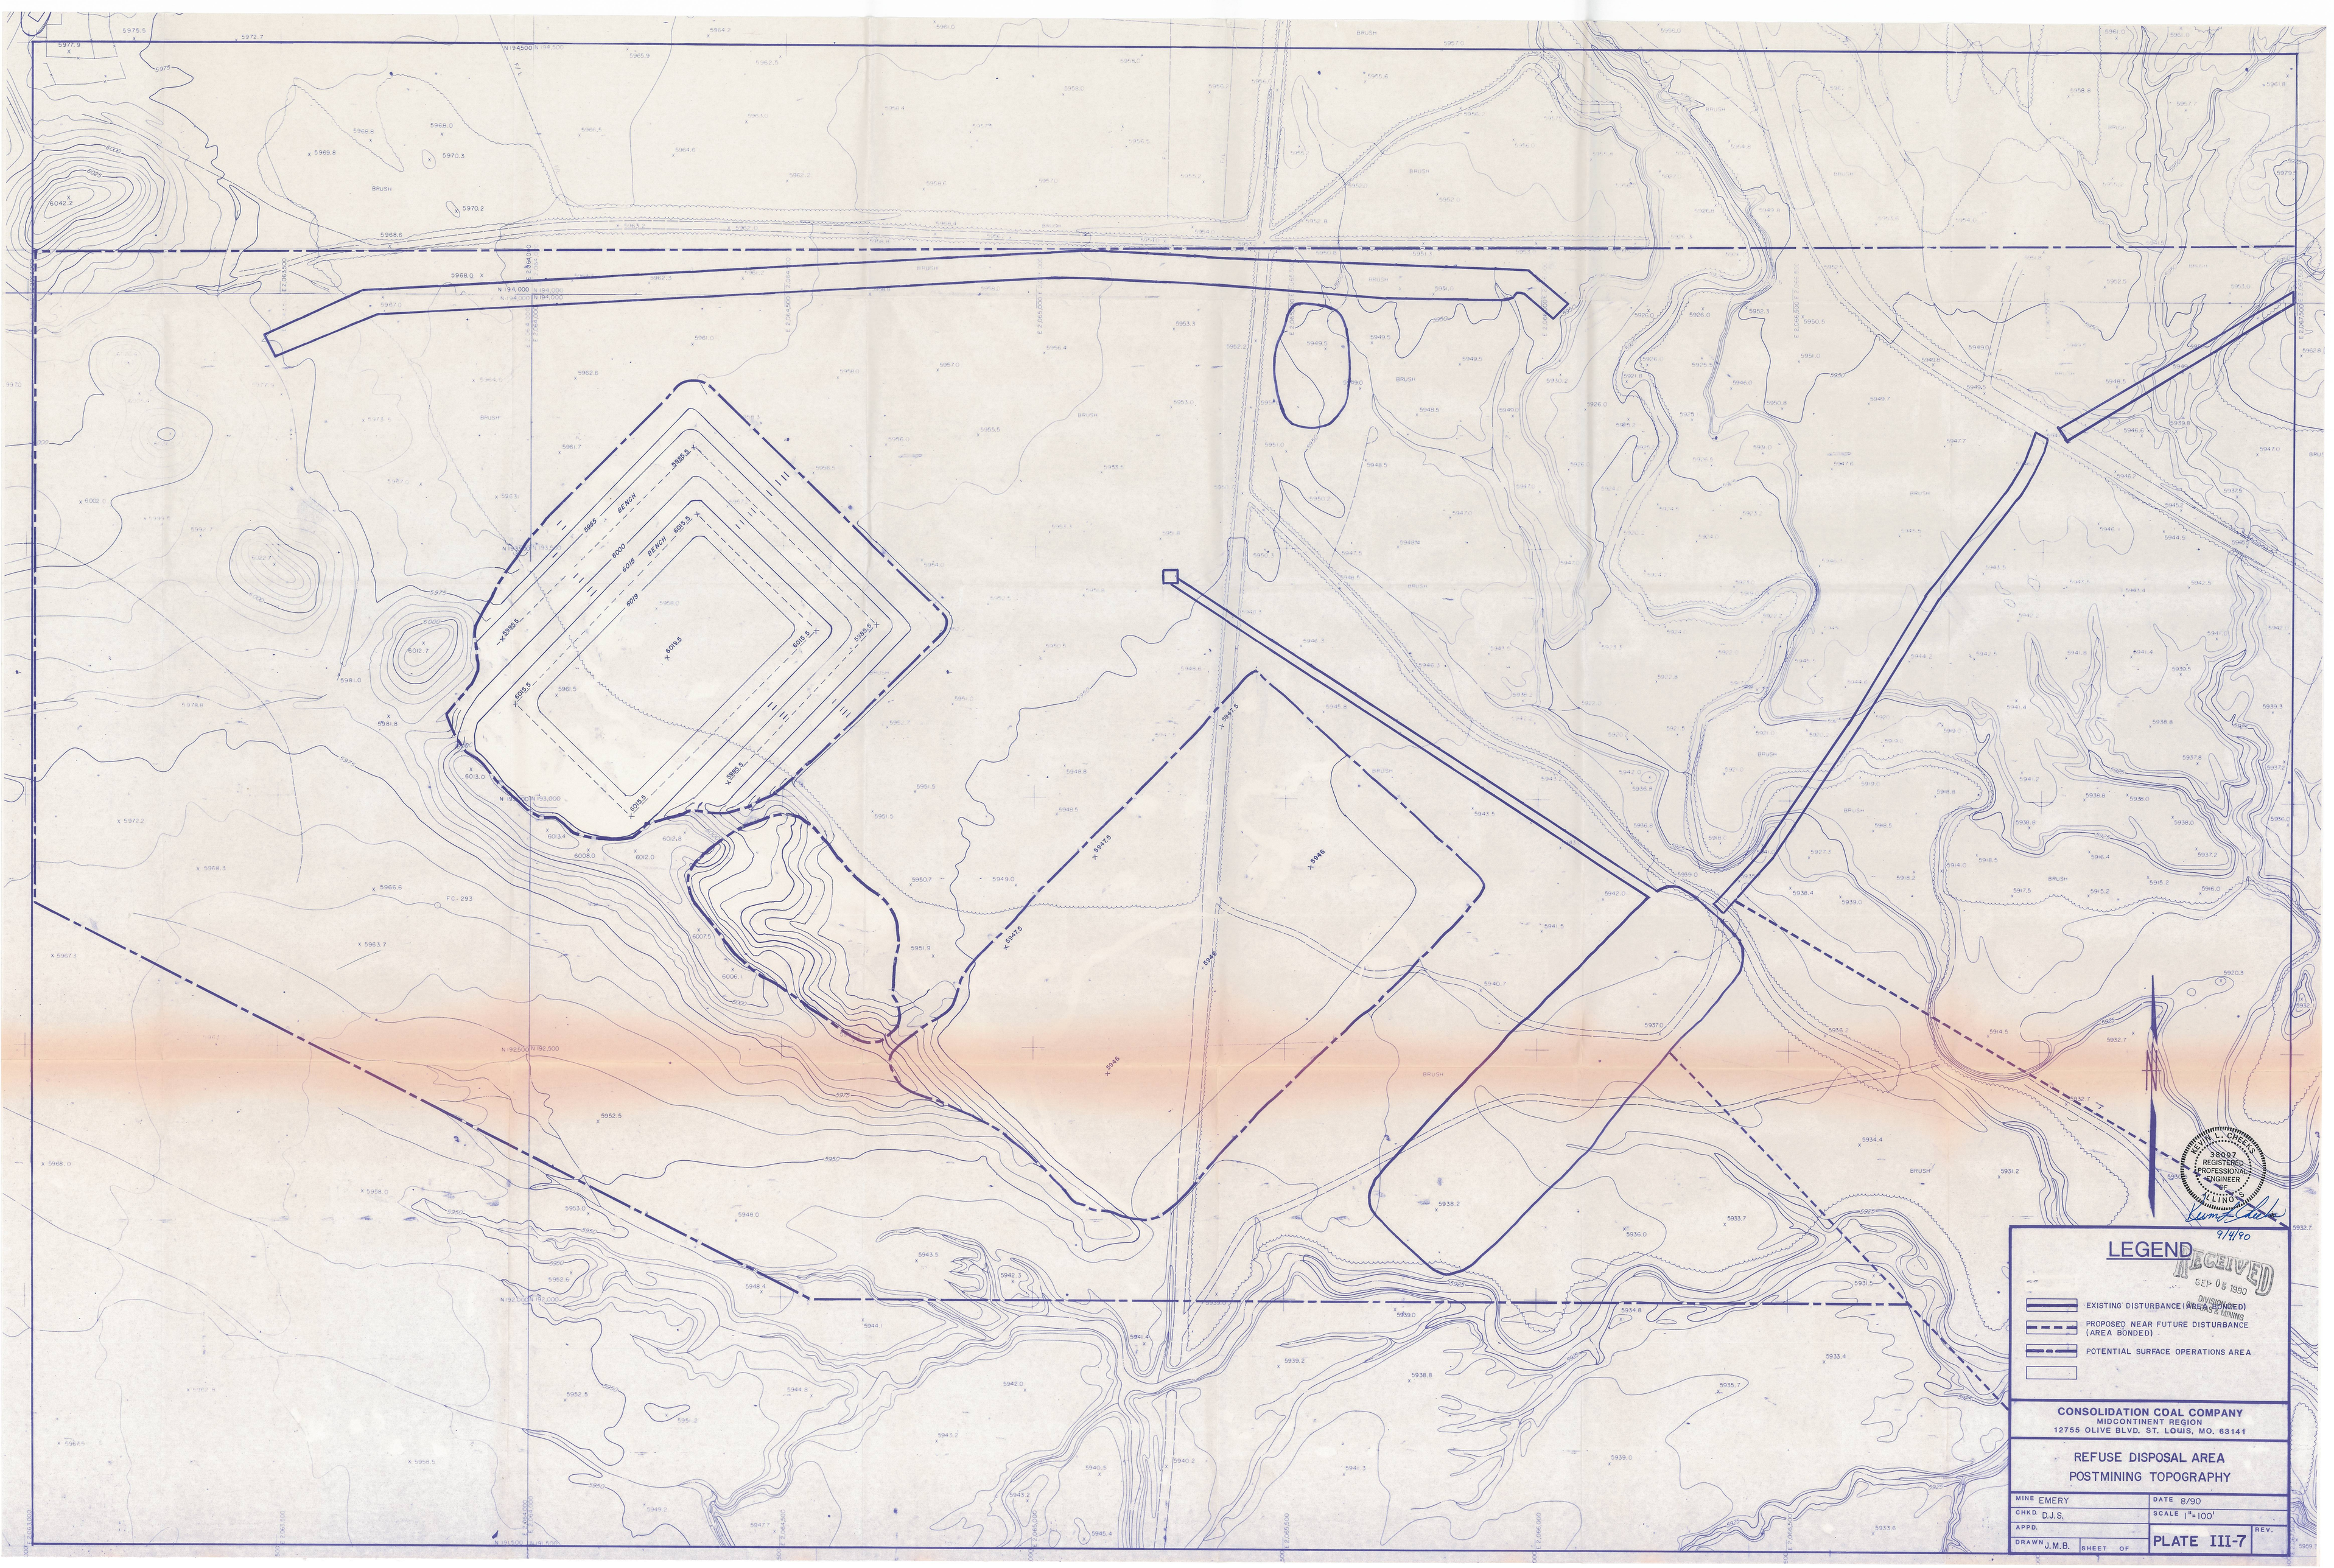

LEGEND
EXISTING DISTURBANCE (AREA BONDED)
PROPOSED NEAR FUTURE DISTURBANCE (AREA BONDED)
POTENTIAL SURFACE OPERATIONS AREA
CONSOLIDATION COAL COMPANY
MIDCONTINENT REGION
12755 OLIVE BLVD. ST. LOUIS, MO. 63141
REFUSE DISPOSAL AREA
POSTMINING TOPOGRAPHY
MINE EMERY
DATE 8/90
CHKD. D.J.S.
SCALE 1"=100'
APPD.
DRAWN J.M.B.
SHEET OF
PLATE III-7
REV.
RECEIVED
SEP 05 1990
DIVISION OF OIL, GAS & MINING
KEVIN L. CHEEKS
38097
REGISTERED PROFESSIONAL ENGINEER
OF ILLINOIS
9/4/90