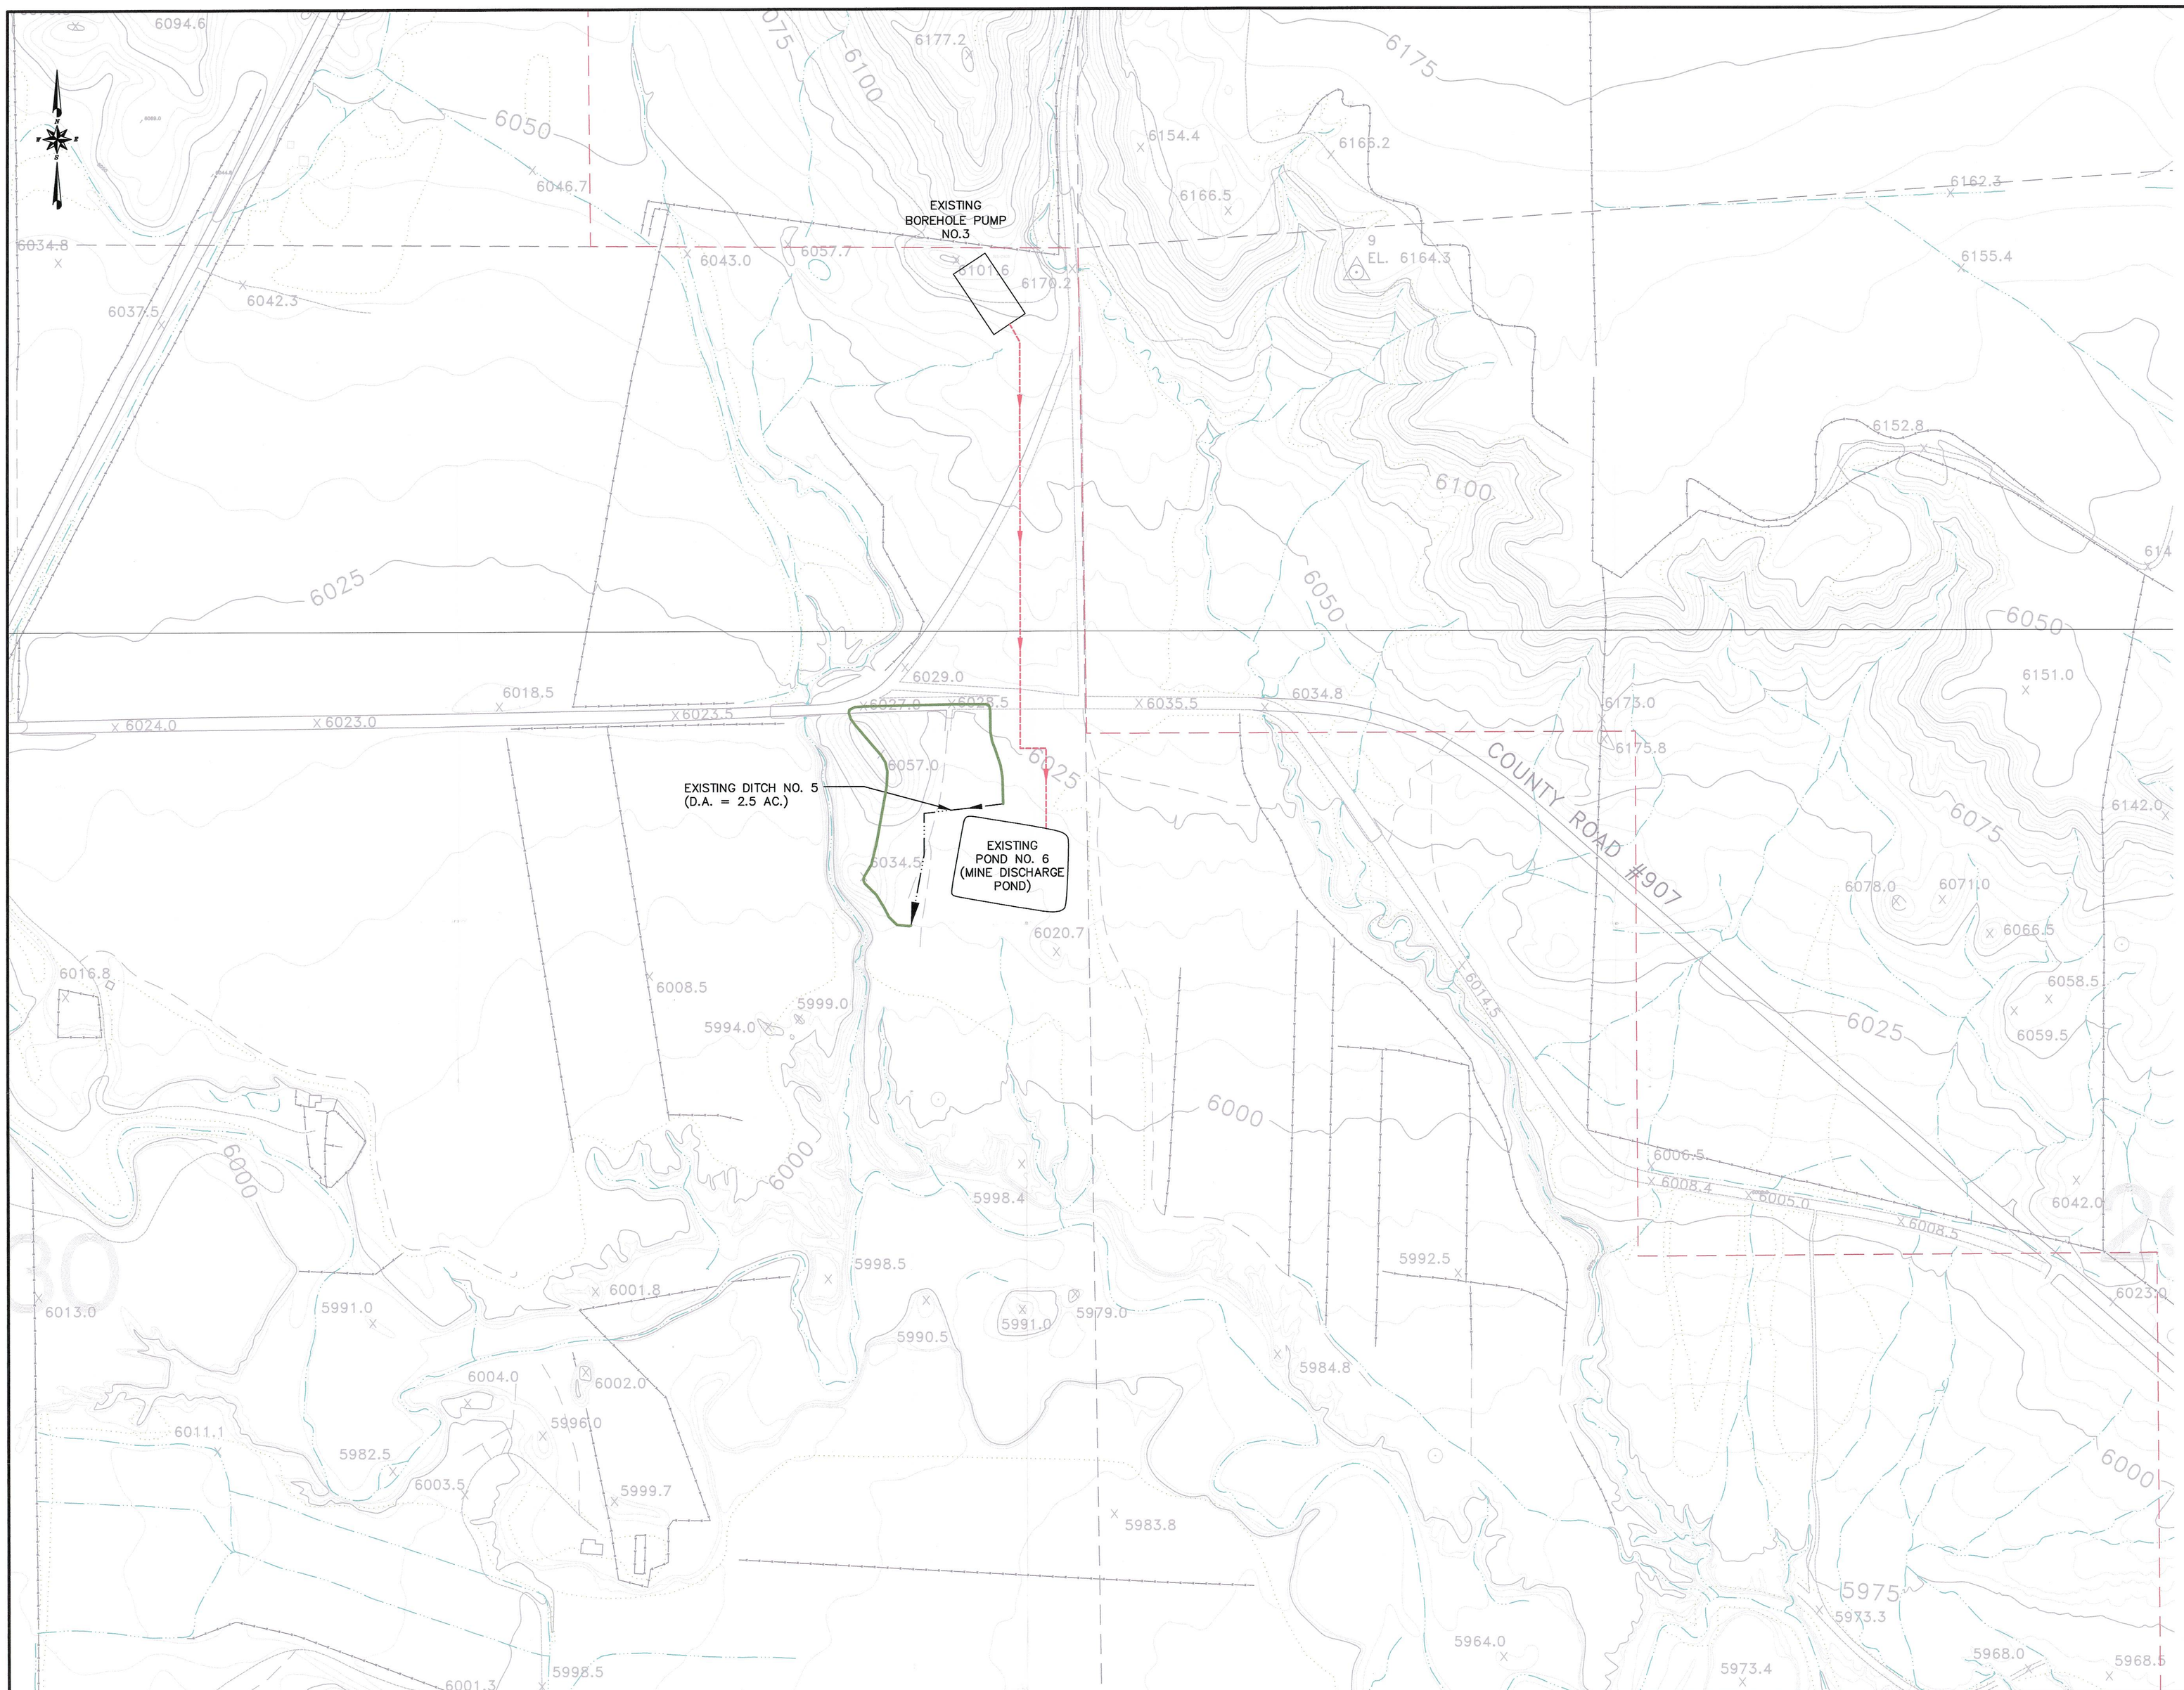

LEGEND

WATERSHED BOUNDARY

DITCH

EXISTING BOREHOLE PUMP WATER LINE

RECEIVED
APR 30 2008
DIV. OF OIL, GAS & MINING

INCORPORATED
APR 21 2008
Div. of Oil, Gas & Mining

REGISTERED PROFESSIONAL ENGINEER
No. 168246
RICHARD B. WHITE
STATE OF UTAH

EarthFax

BASE MAP:

COORDINATE SYSTEM:
STATE PLANE COORDINATES.
NAD 83 CONUS
ZONE 4302-UTAH, CENTRAL - US FEET
VERTICAL DATUM - NAVD 88-US FEET

EXTERNAL REFERENCE:
G:\UC982\XREFS-CURRENT\XREF-PERM-MAR2007
G:\UC982\XREFS-CURRENT\XREF-SECTION
G:\UC982\EF-VECTORED-MAPS\NAD 27\NAD 83 BASEMAP

REVISIONS NO.	DATE	BY	DESCRIPTION	NO.	DATE	BY	DESCRIPTION
1	3/08	JAG	NEW DETAILED DRAINAGE MAPS				

0' 200'
SCALE: 1" = 200'
CONTOUR INTERVAL = 5'

DRAWN BY: SWF
CHECKED BY: RBW
ORIGINAL DATE: 12/07
APPROVED BY: JAG
DWG DATA: G:\UC982\14-HYDROLOGYREWRITE\CHAPVI-PLATES\PLATE VI-10A

EMERY MINE
EMERY COUNTY, UTAH
PERMIT NO.
ACT015/015

CONSOLIDATION COAL COMPANY
P.O. BOX 566
SESSER, IL 62884-0566

PLATE VI-10A
SURFACE DRAINAGE CONTROL MAP

G:\UC982\14 - Hydrology rewrite\CHAPVI-PLATES\PLATE VI-10A.dwg, 4/21/2008 4:39:24 PM, \\SERVER\HP Designjet 800 42 by HP