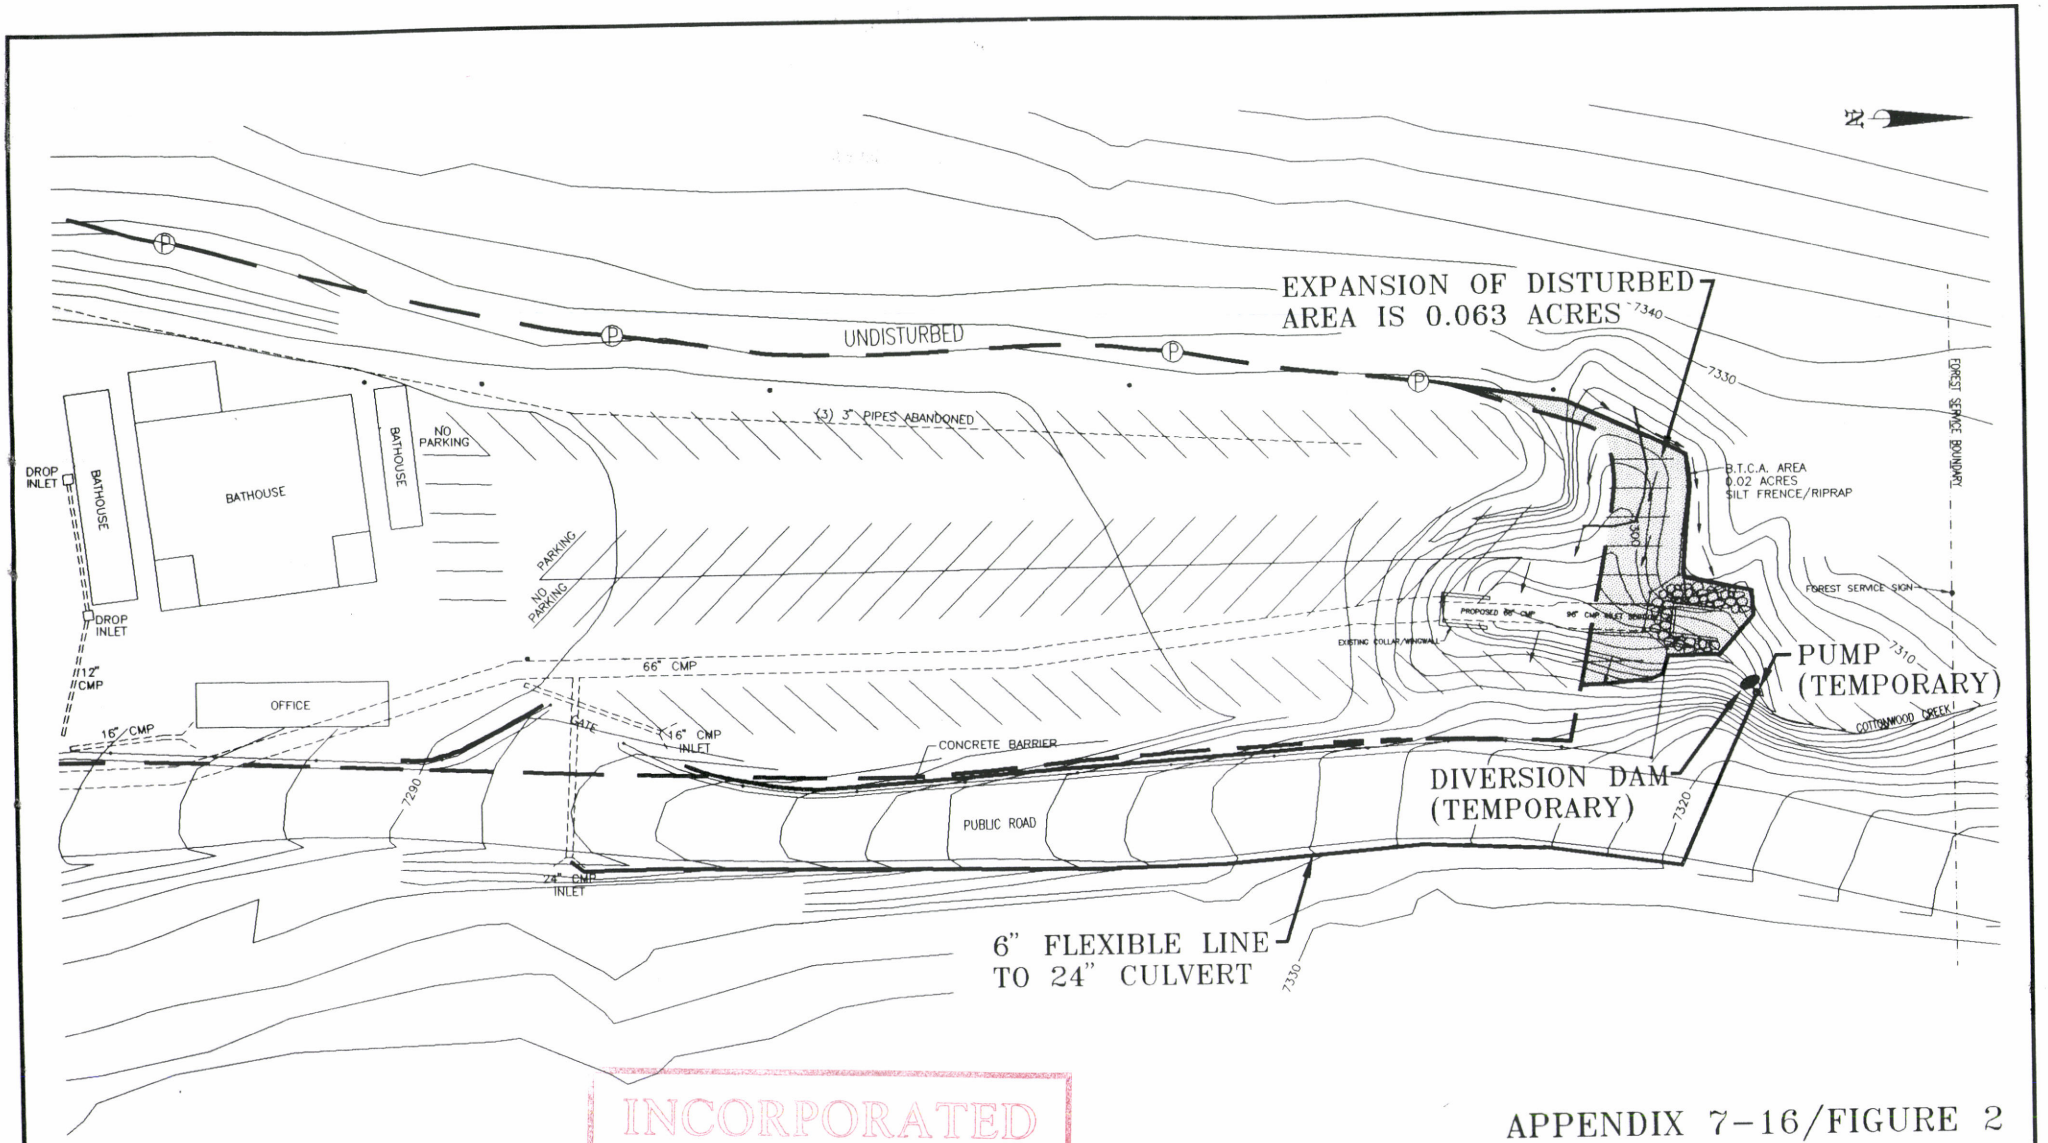

INCORPORATED
EFFECTIVE:
AUG 30 1996
UTAH DIVISION OIL, GAS AND MINING
PRICE FIELD OFFICE

APPENDIX 7-16/FIGURE 2

CAD FILE NAME/DISK#: TMS1605A

ENERGY WEST
MINING COMPANY
HUNTINGTON, UTAH 84528

TRAIL MOUNTAIN MINE
PROPOSED CULVERT EXTENSION
APPENDIX 7-16/FIGURE 2

DRAWN BY:	K. LARSEN	TMS1605A	
SCALE:	1"=60'	DRAWING #:	
DATE:	JULY 13, 1996	SHEET 1 OF 1	REV. ---