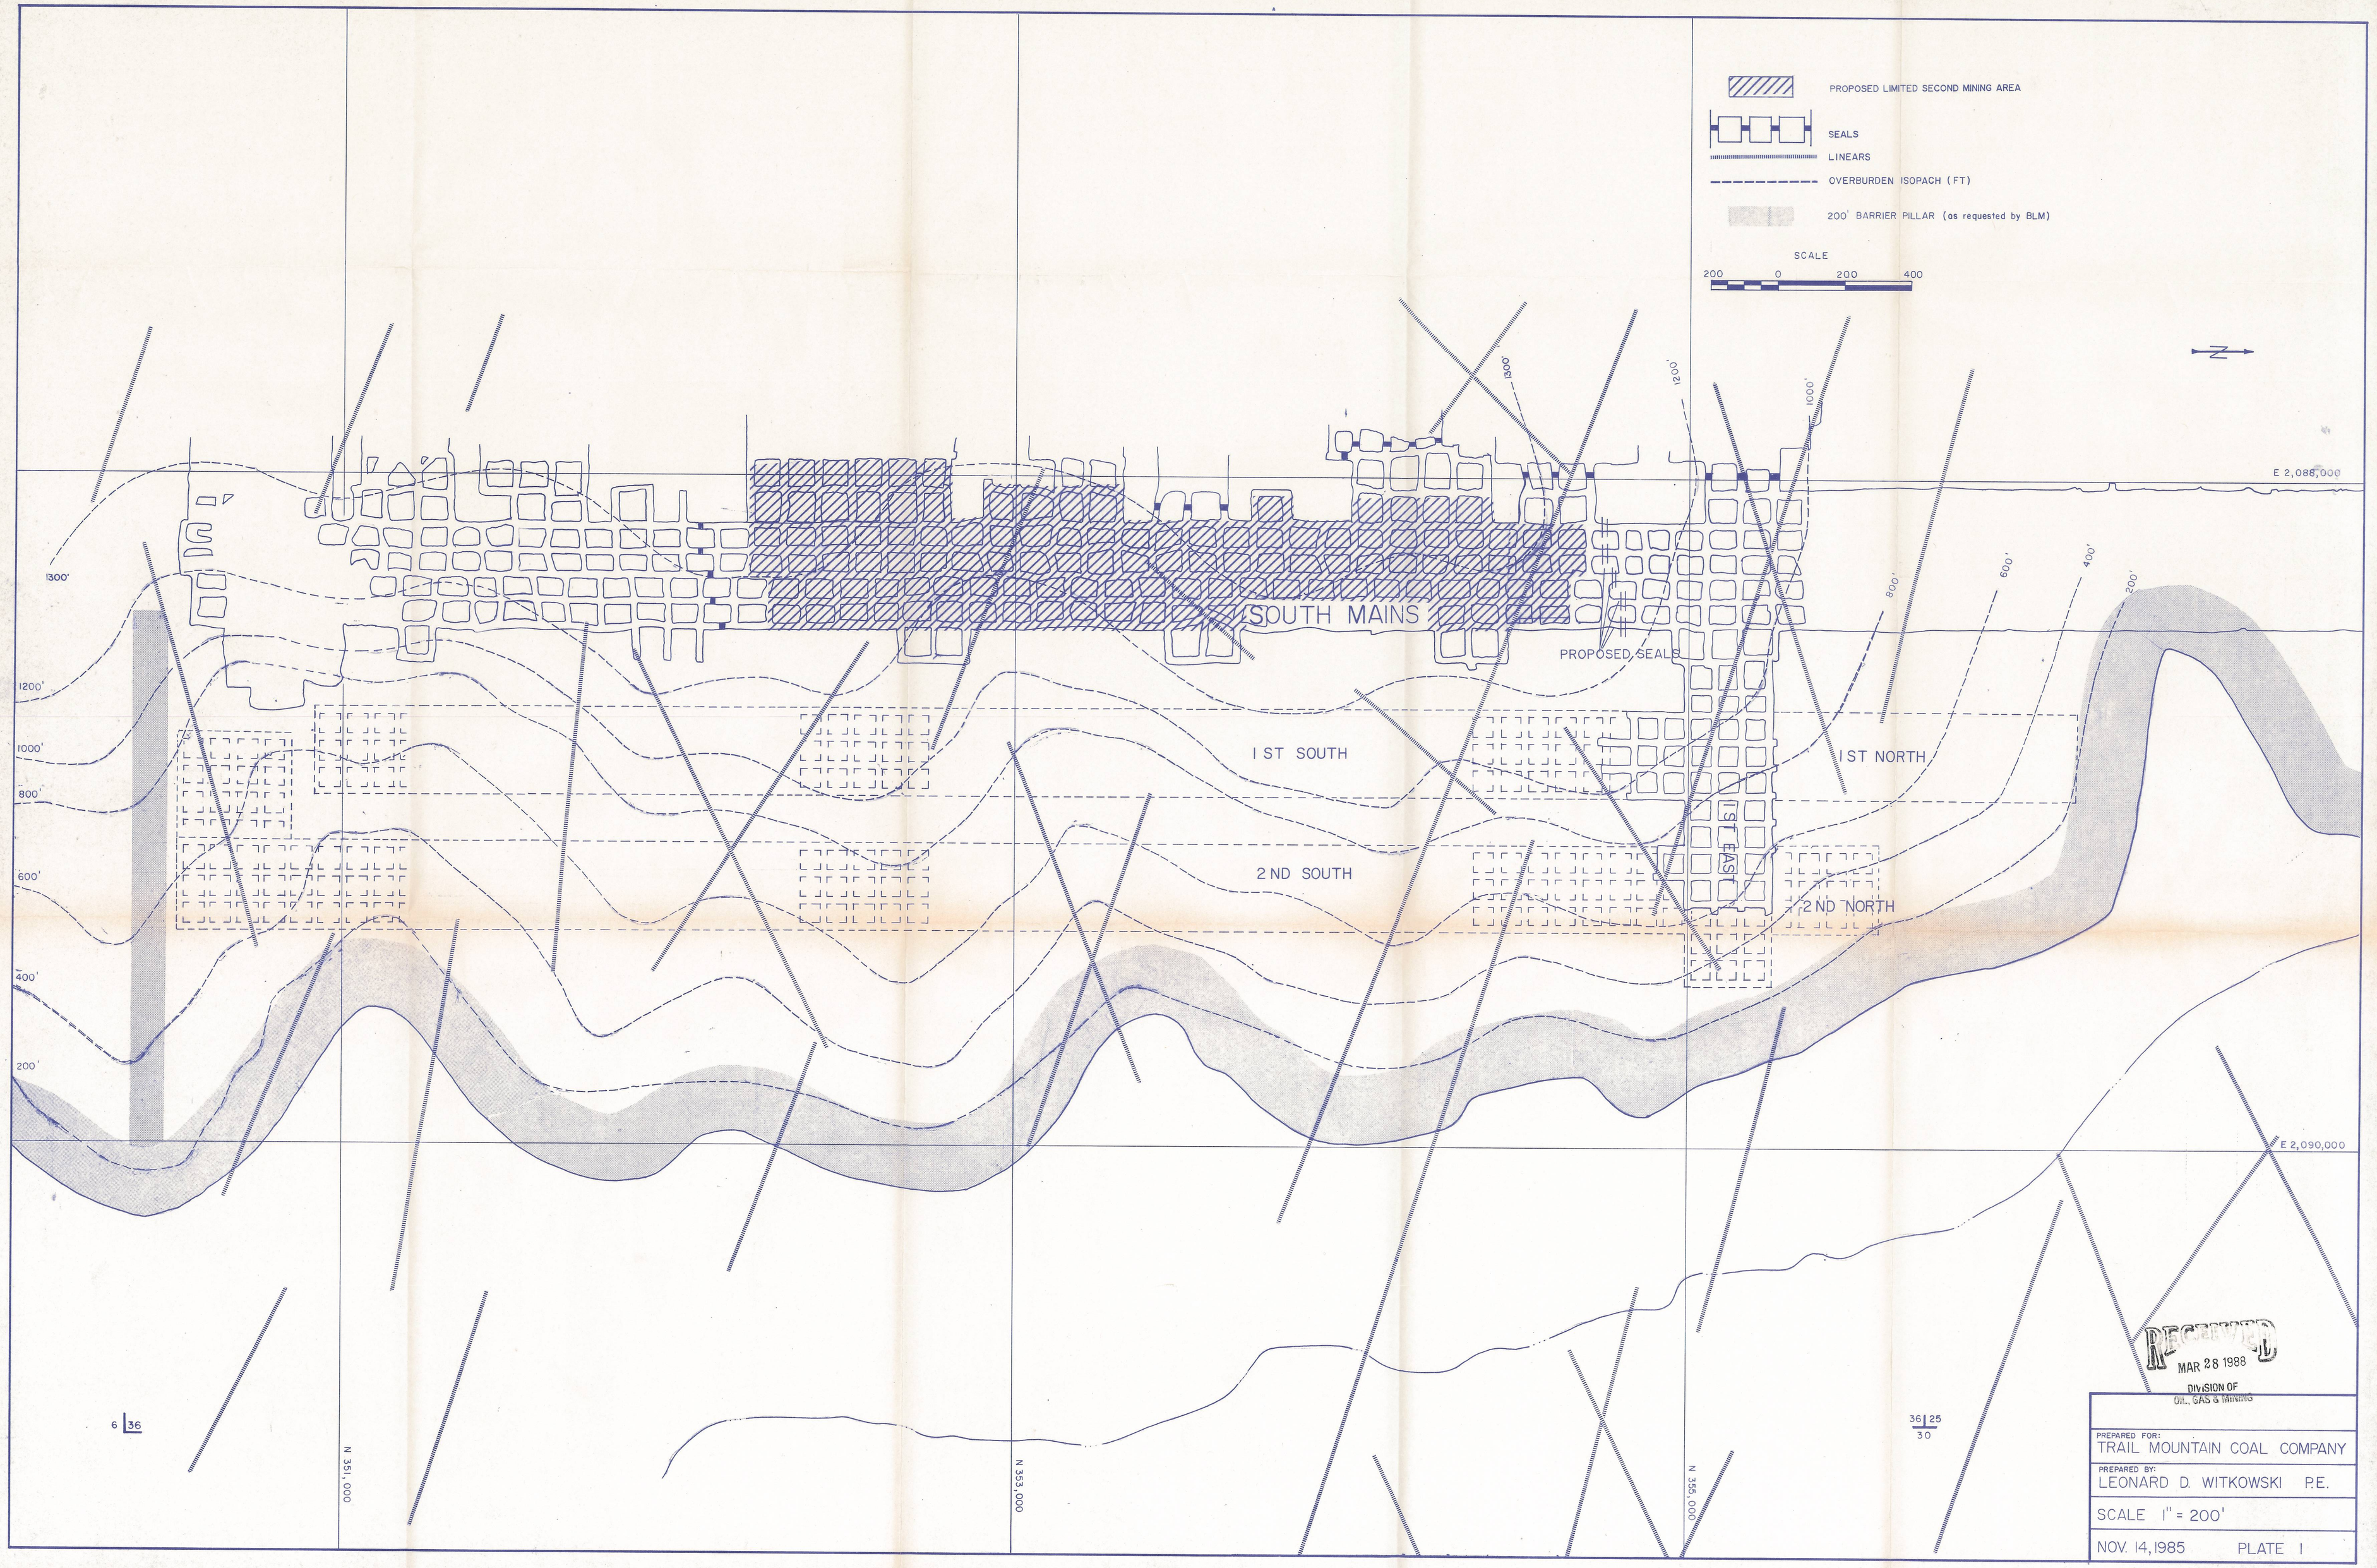
PROPOSED LIMITED SECOND MINING AREA
SEALS
LINEARS
OVERBURDEN ISOPACH (FT)
200' BARRIER PILLAR (as requested by BLM)
SCALE
200 0 200 400
N
E 2,088,000
E 2,090,000
N 351,000
N 353,000
N 355,000
1300'
1200'
1000'
800'
600'
400'
200'
1300'
1200'
1000'
800'
600'
400'
200'
SOUTH MAINS
PROPOSED SEALS
1 ST SOUTH
1 ST NORTH
1 ST EAST
2 ND SOUTH
2 ND NORTH
6 36
36 25
30
RECEIVED
MAR 28 1988
DIVISION OF
OIL, GAS & MINING
PREPARED FOR:
TRAIL MOUNTAIN COAL COMPANY
PREPARED BY:
LEONARD D. WITKOWSKI P.E.
SCALE 1" = 200'
NOV. 14, 1985 PLATE 1