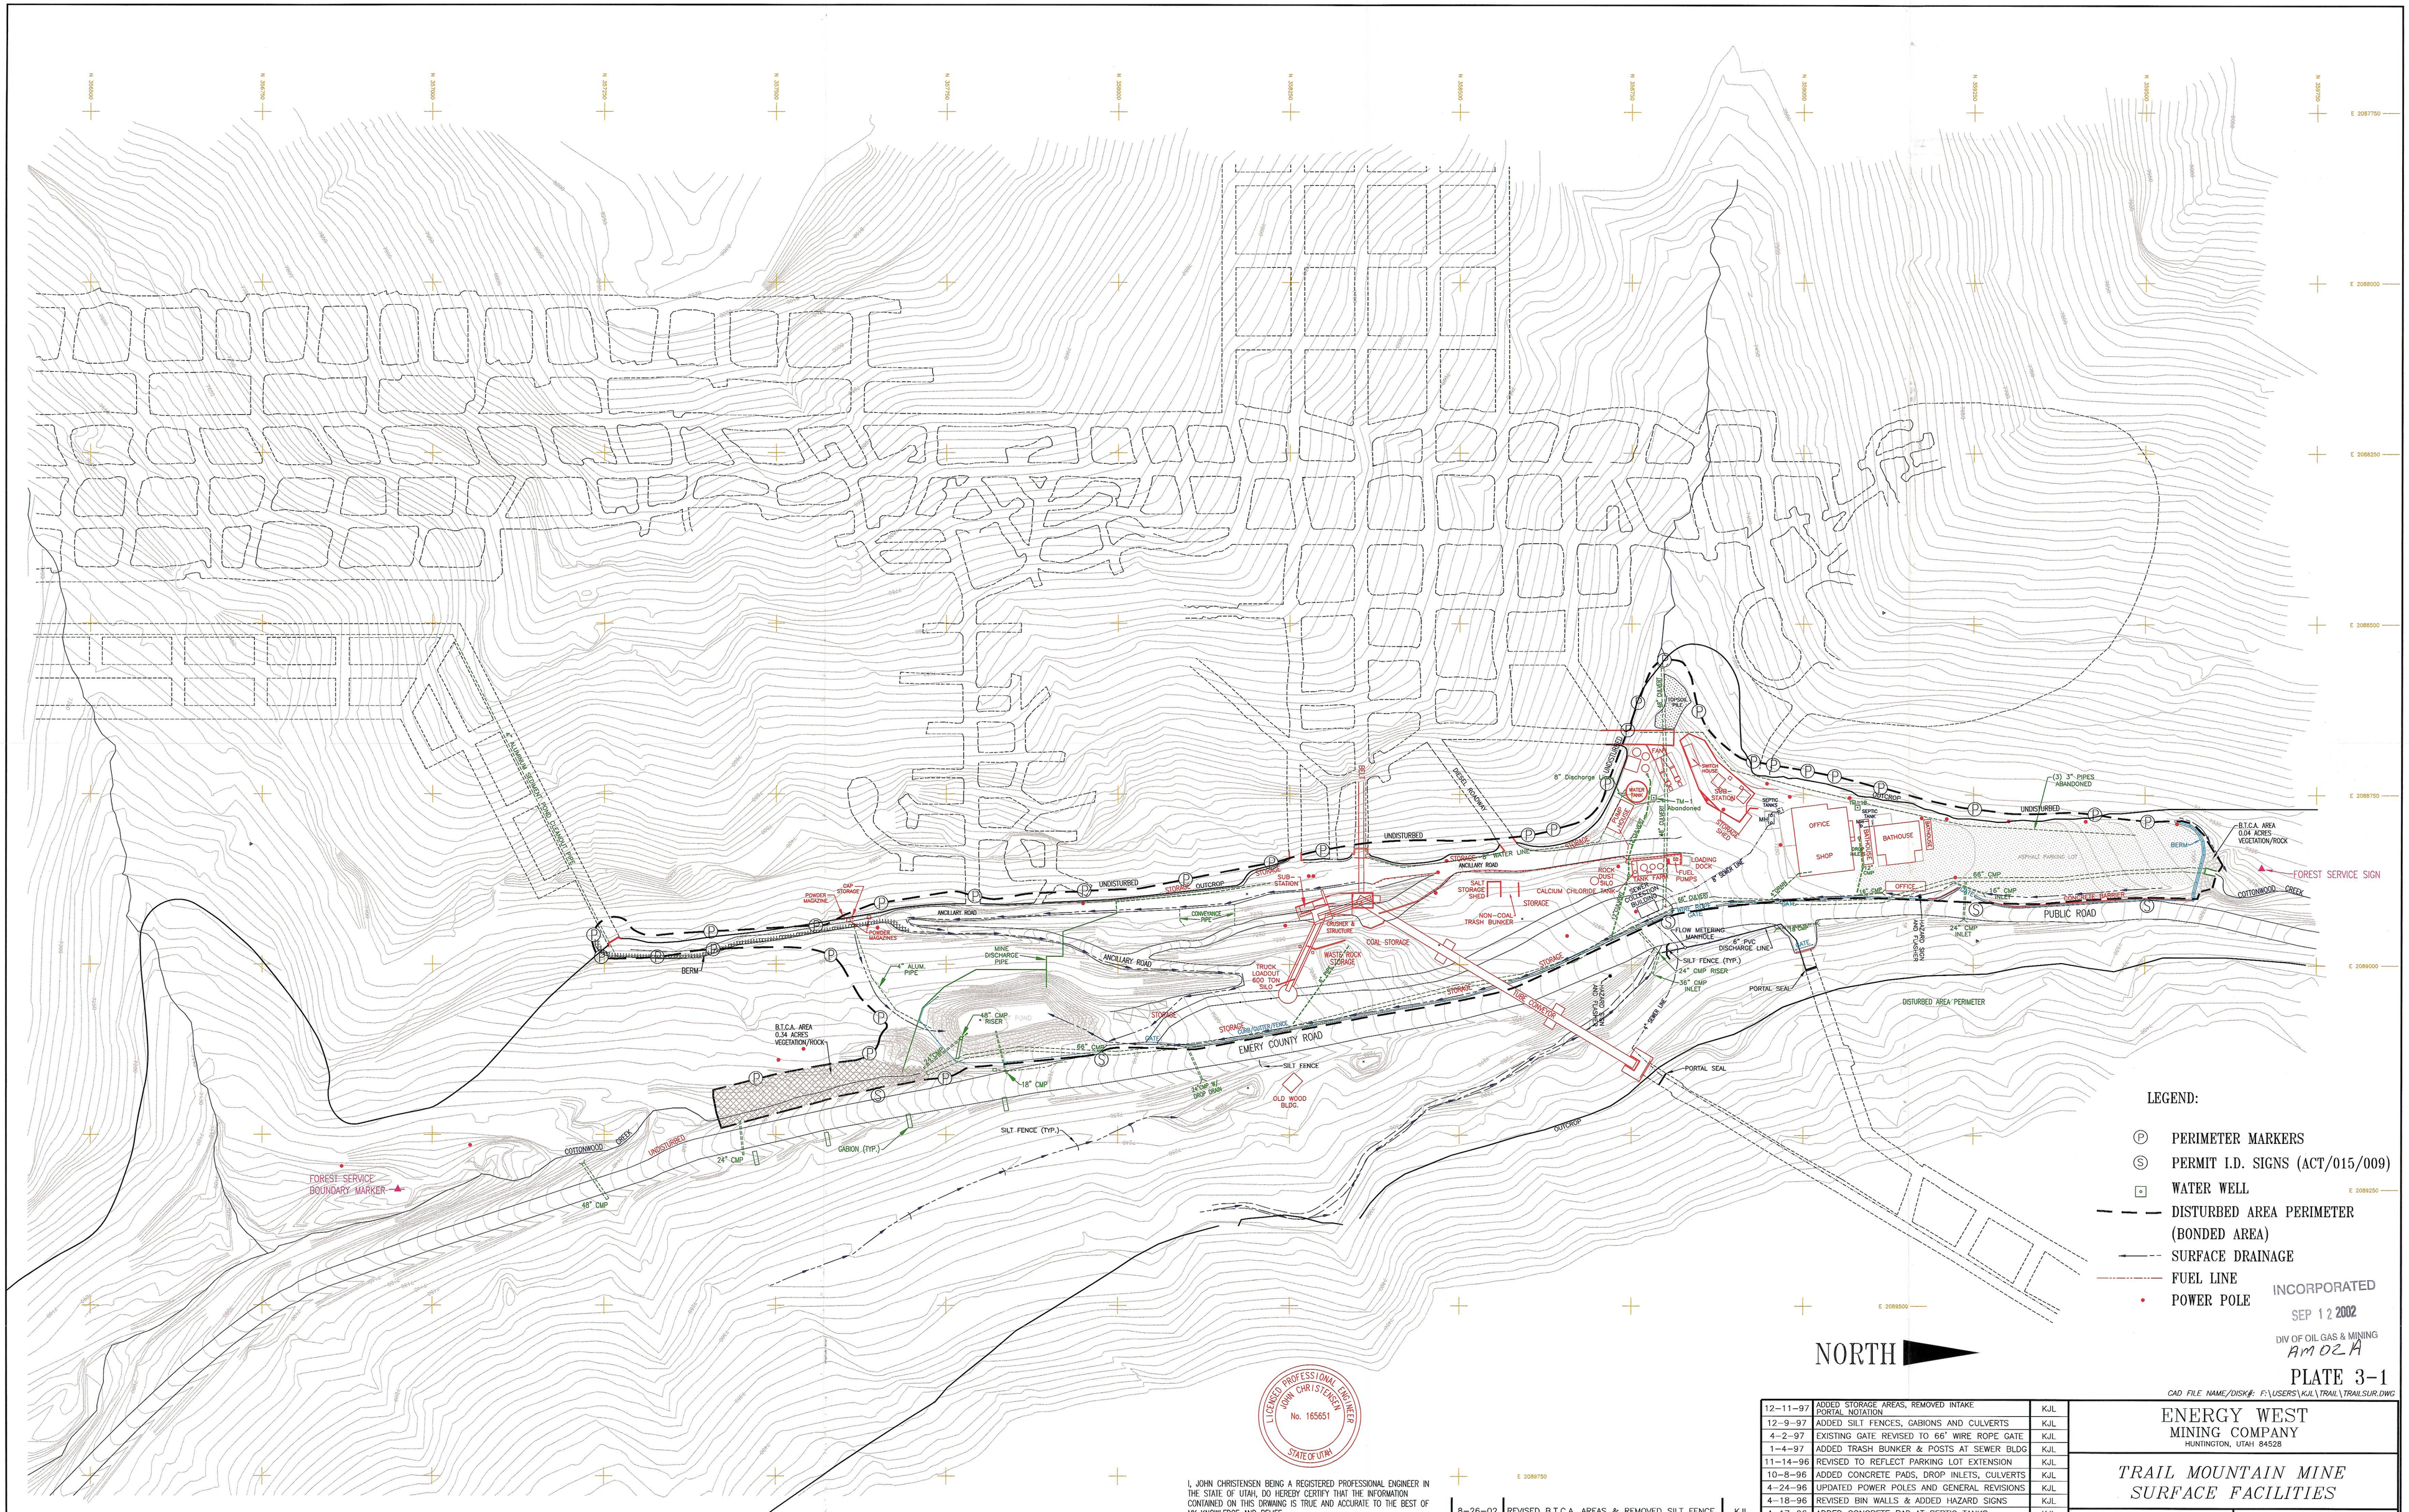

LEGEND:

- Ⓟ PERIMETER MARKERS
- Ⓢ PERMIT I.D. SIGNS (ACT/015/009)
- ⊡ WATER WELL
- DISTURBED AREA PERIMETER (BONDED AREA)
- SURFACE DRAINAGE
- FUEL LINE
- POWER POLE

INCORPORATED
SEP 12 2002
DIV OF OIL GAS & MINING
AM02A

PLATE 3-1

CAD FILE NAME/DISK#: F:\USERS\KJL\TRAIL\TRAIL SUR.DWG

LICENSED PROFESSIONAL ENGINEER JOHN CHRISTENSEN No. 165651 STATE OF UTAH

I, JOHN CHRISTENSEN BEING A REGISTERED PROFESSIONAL ENGINEER IN THE STATE OF UTAH, DO HEREBY CERTIFY THAT THE INFORMATION CONTAINED ON THIS DRAWING IS TRUE AND ACCURATE TO THE BEST OF MY KNOWLEDGE AND BELIEF.

John Christensen 8-26-02
JOHN CHRISTENSEN NO. 165651 DATE

DATE	REVISIONS	BY
8-26-02	REVISED B.T.C.A. AREAS & REMOVED SILT FENCE	KJL
7-3-02	ADDED 8" DISCHARGE LINE AT WATER TANK	KJL
12-15-98	ADDED SALT STORAGE SHED	KJL
9-29-98	ADDED CaCl TANK & ASPHALT TO PARKING LOT	KJL

DATE	REVISIONS	BY
12-11-97	ADDED STORAGE AREAS, REMOVED INTAKE PORTAL NOTATION	KJL
12-9-97	ADDED SILT FENCES, GABIONS AND CULVERTS	KJL
4-2-97	EXISTING GATE REVISED TO 66' WIRE ROPE GATE	KJL
1-4-97	ADDED TRASH BUNKER & POSTS AT SEWER BLDG	KJL
11-14-96	REVISED TO REFLECT PARKING LOT EXTENSION	KJL
10-8-96	ADDED CONCRETE PADS, DROP INLETS, CULVERTS	KJL
4-24-96	UPDATED POWER POLES AND GENERAL REVISIONS	KJL
4-18-96	REVISED BIN WALLS & ADDED HAZARD SIGNS	KJL
4-17-96	ADDED CONCRETE PAD AT SEPTIC TANKS	KJL
3-21-96	REVISED SEWER LINE & ADDED MANHOLES	KJL
1-25-96	REVISED TO REFLECT CURRENT CONDITIONS	KJL
2-20-95	REVISED TO REFLECT CURRENT CONDITIONS	KJL

ENERGY WEST
MINING COMPANY
HUNTINGTON, UTAH 84528

TRAIL MOUNTAIN MINE
SURFACE FACILITIES

DRAWN BY: K. LARSEN
SCALE: 1"=100'
DATE: 10/01/90
DRAWING #: TMS1362D
SHEET 1 OF 1
REV.