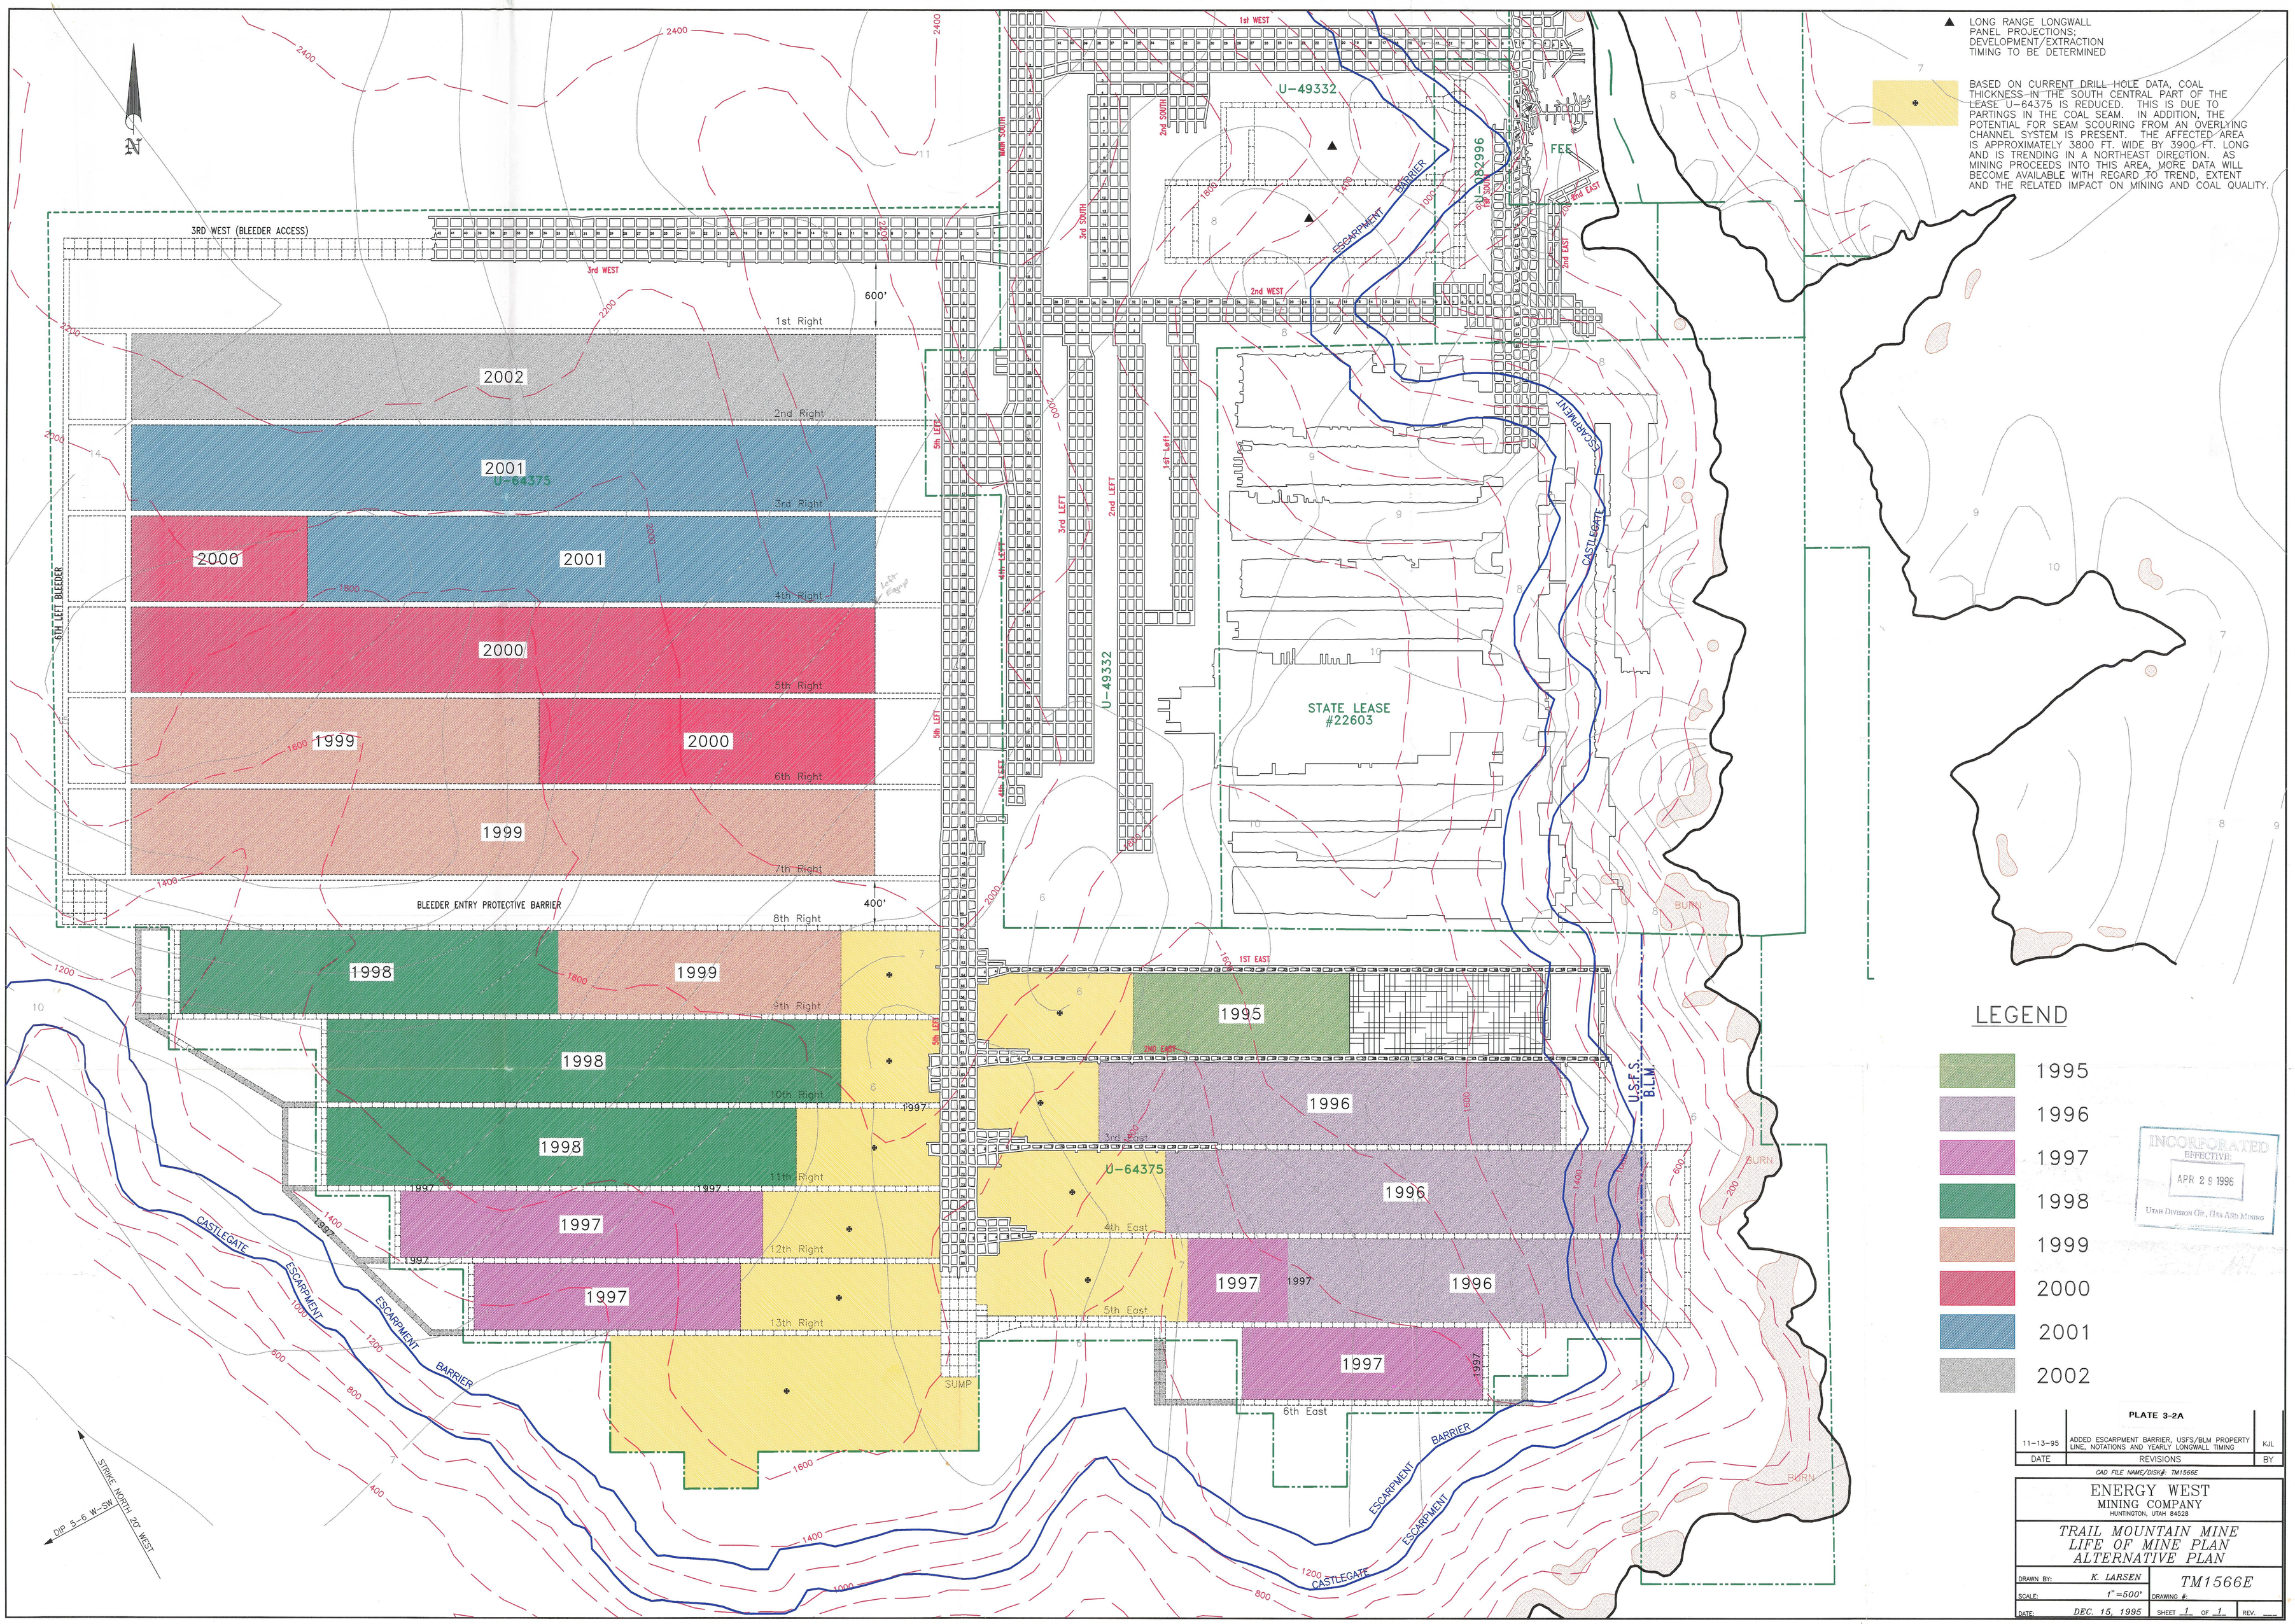

PLATE 3-2A

DATE	REVISIONS	BY
11-13-95	ADDED ESCARPMENT BARRIER, USFS/BLM PROPERTY LINE, NOTATIONS AND YEARLY LONGWALL TIMING	KJL

CAD FILE NAME/DISK#: TM1566E

ENERGY WEST
MINING COMPANY
HUNTINGTON, UTAH 84528

TRAIL MOUNTAIN MINE
LIFE OF MINE PLAN
ALTERNATIVE PLAN

DRAWN BY:	K. LARSEN		TM1566E
SCALE:	1"=500'	DRAWING #:	
DATE:	DEC. 15, 1995	SHEET 1 OF 1	REV.