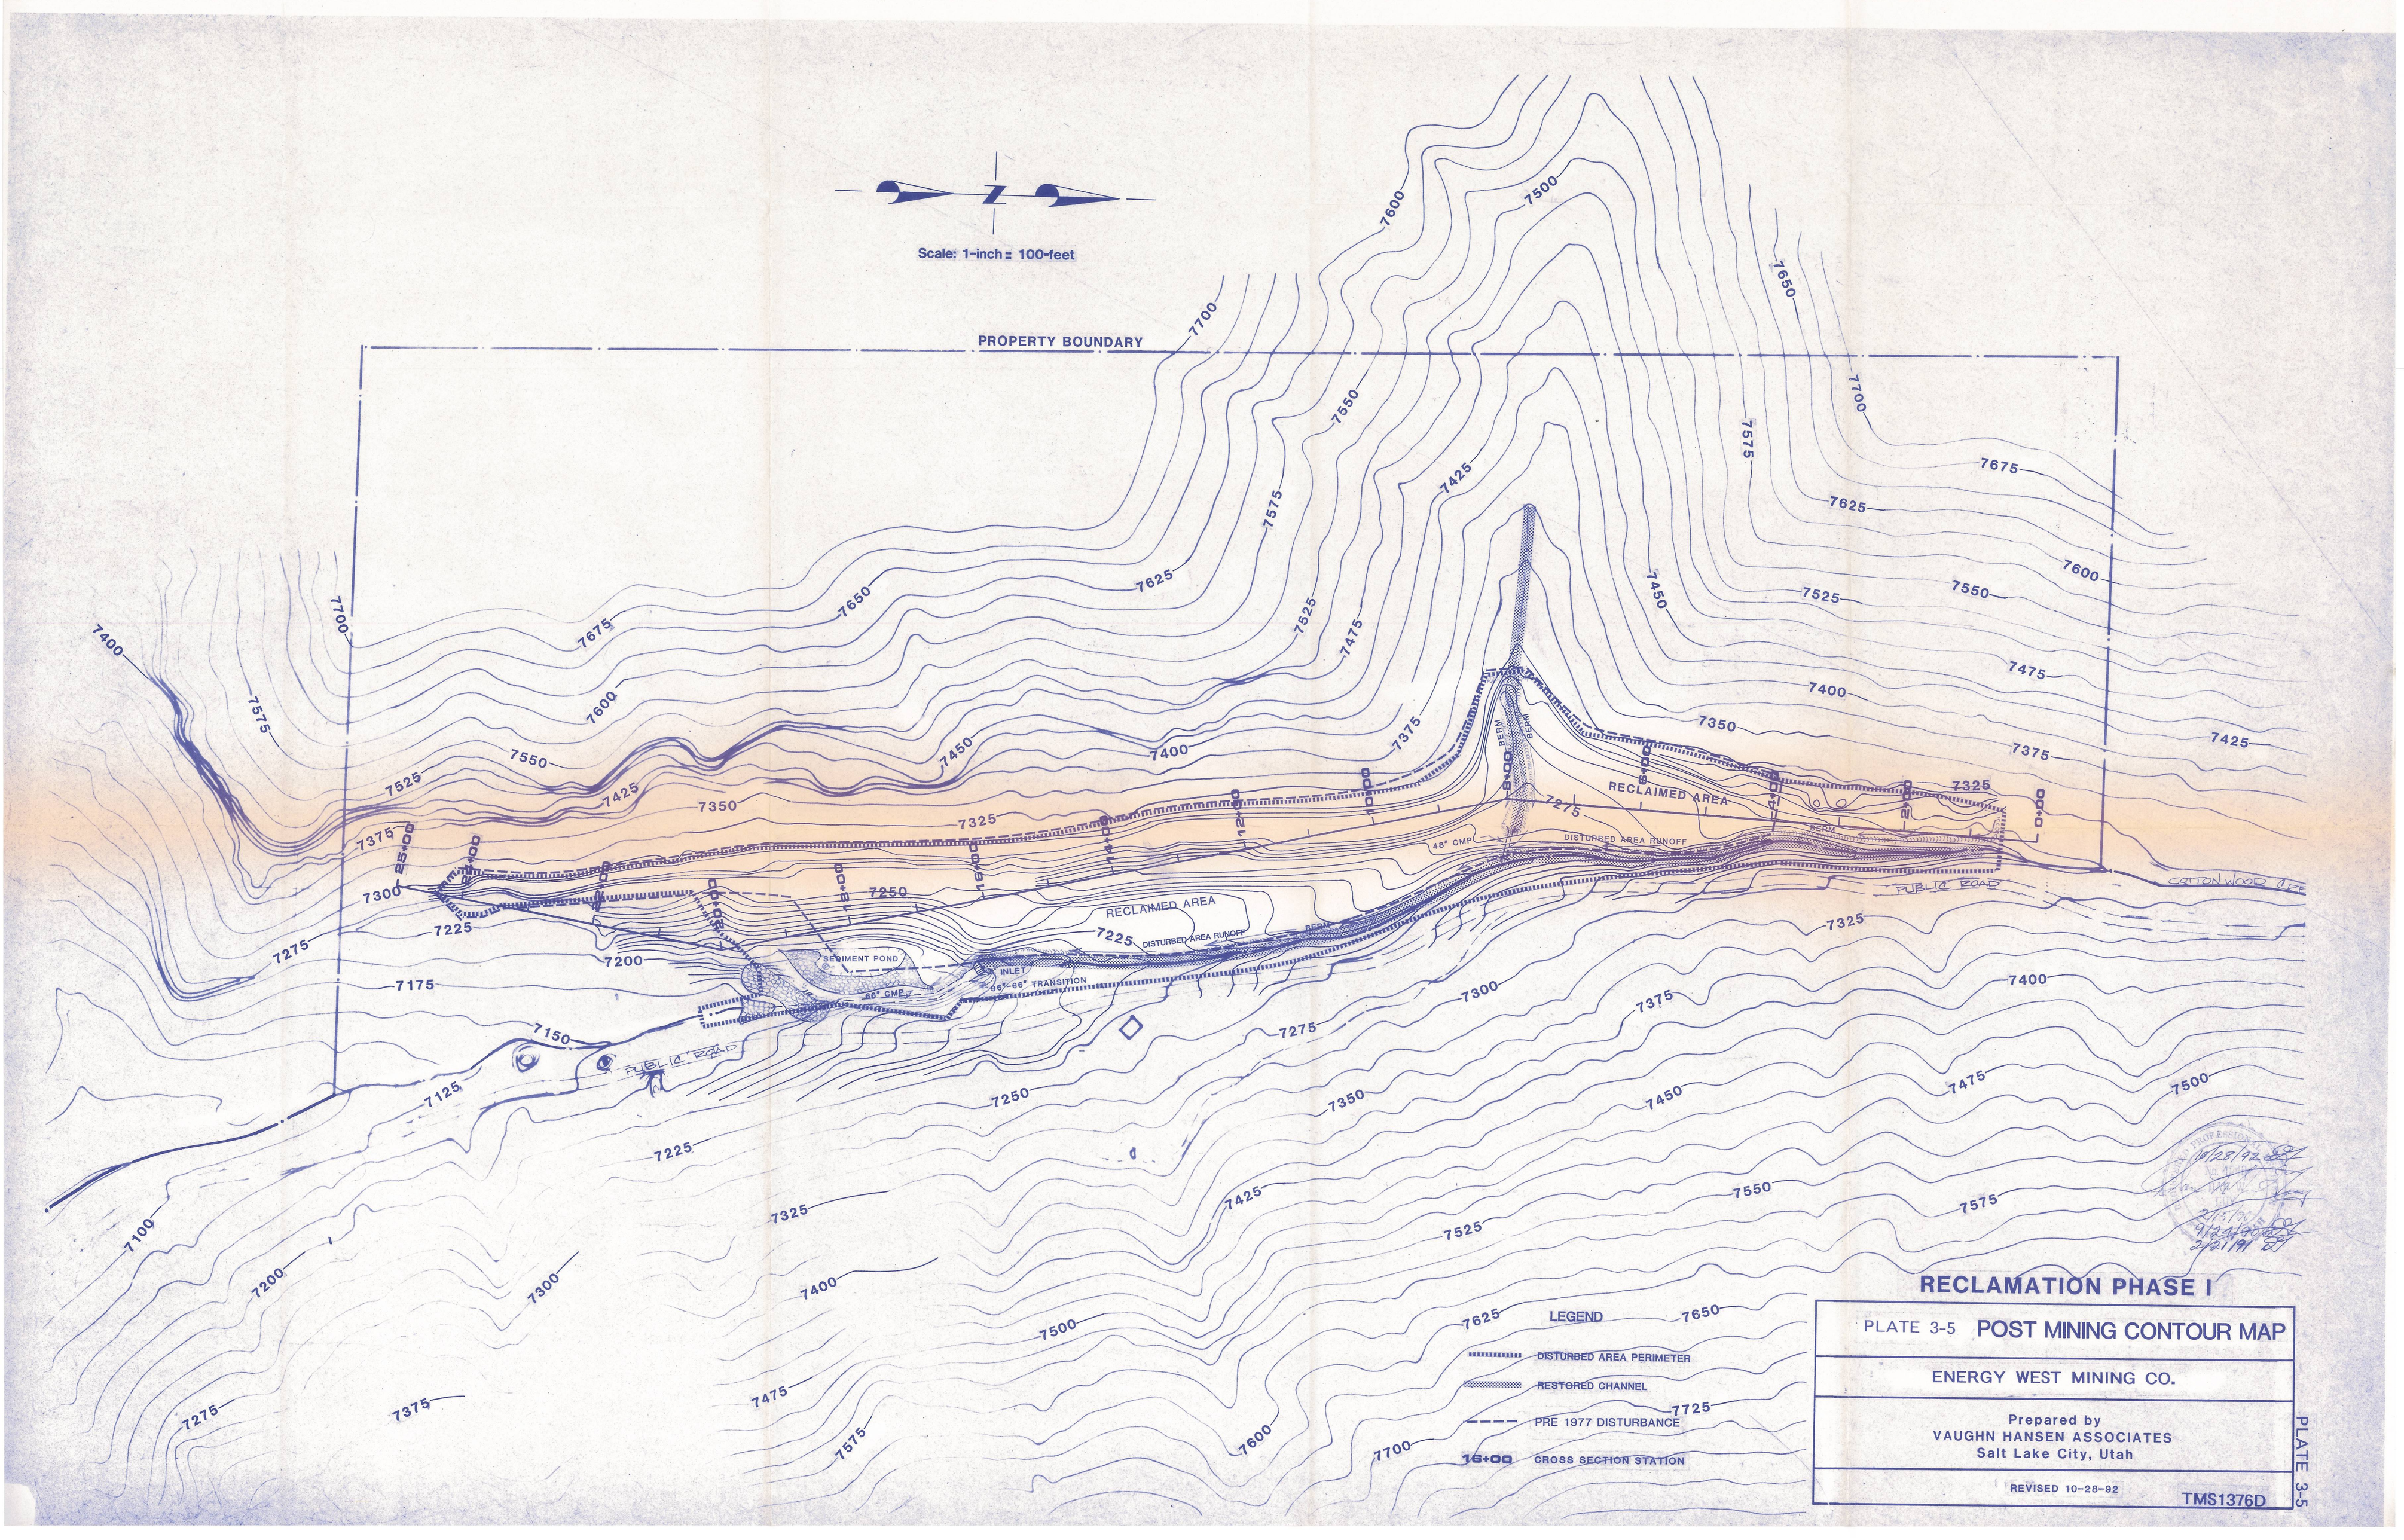

RECLAMATION PHASE I

PLATE 3-5 **POST MINING CONTOUR MAP**

ENERGY WEST MINING CO.

Prepared by
VAUGHN HANSEN ASSOCIATES
Salt Lake City, Utah

REVISED 10-28-92

TMS1376D

PLATE 3-5