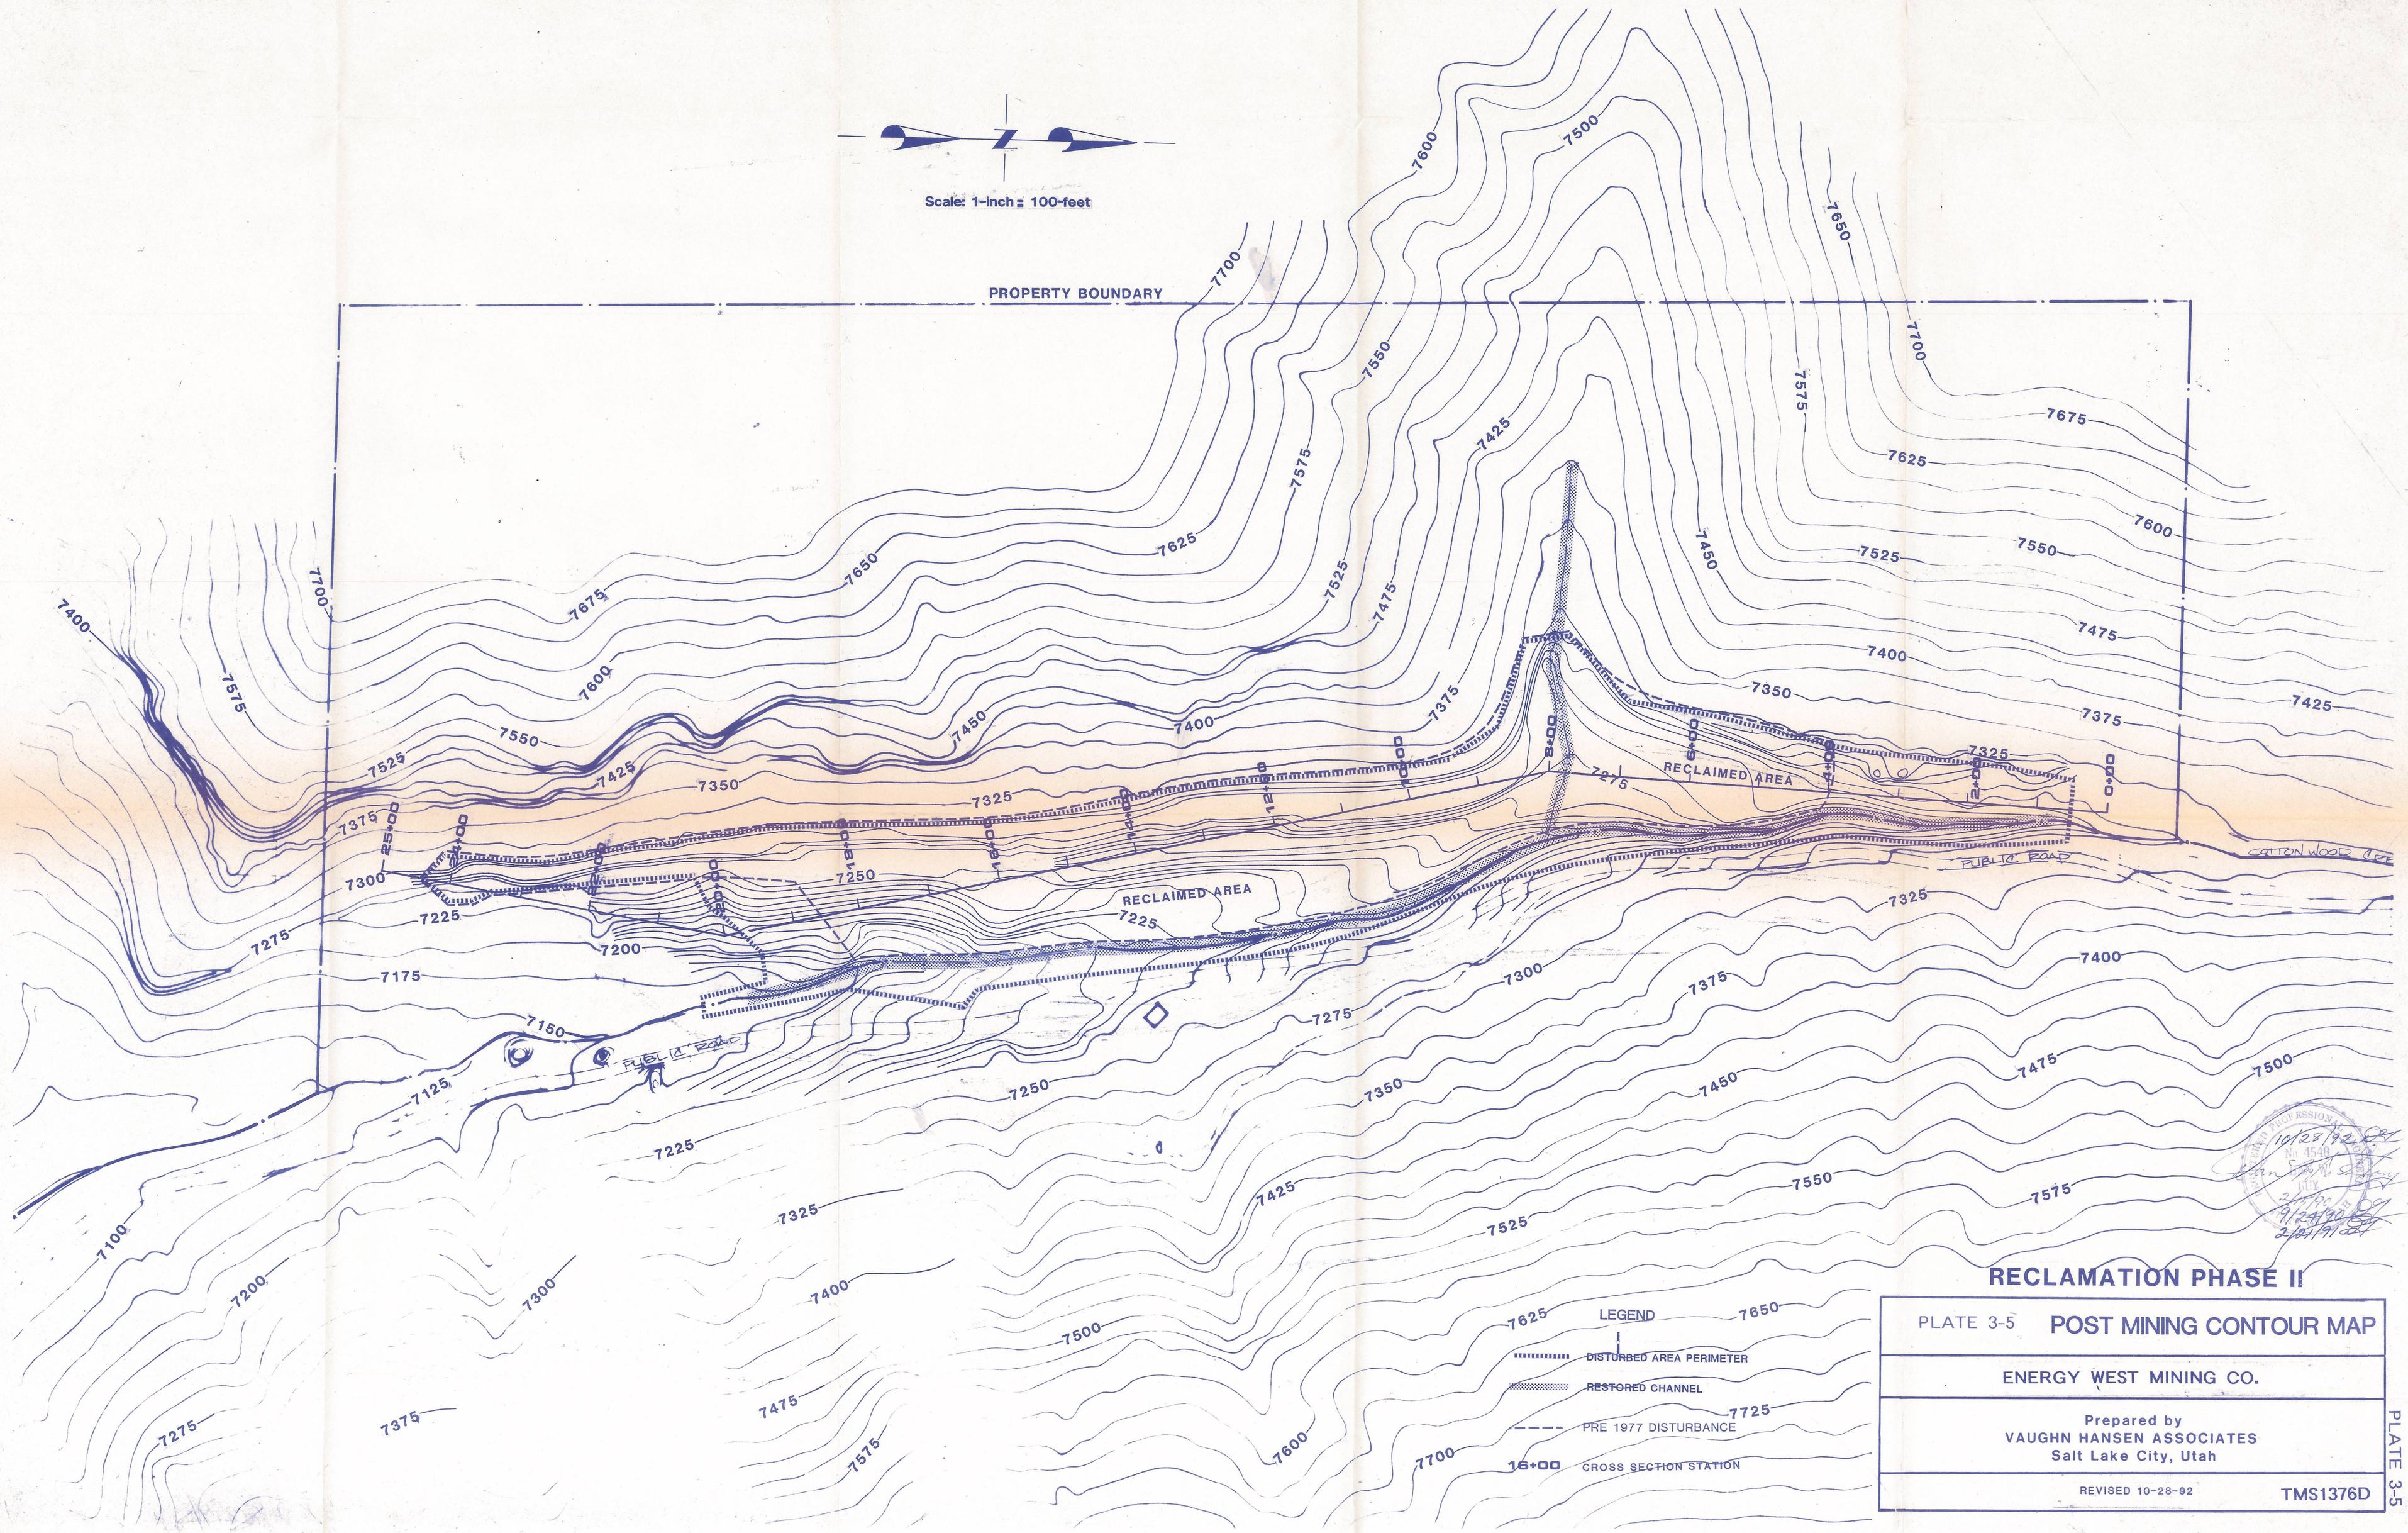

RECLAMATION PHASE II

PLATE 3-5	POST MINING CONTOUR MAP
ENERGY WEST MINING CO.	
Prepared by VAUGHN HANSEN ASSOCIATES Salt Lake City, Utah	
REVISED 10-28-92	TMS1376D

PLATE 3-5