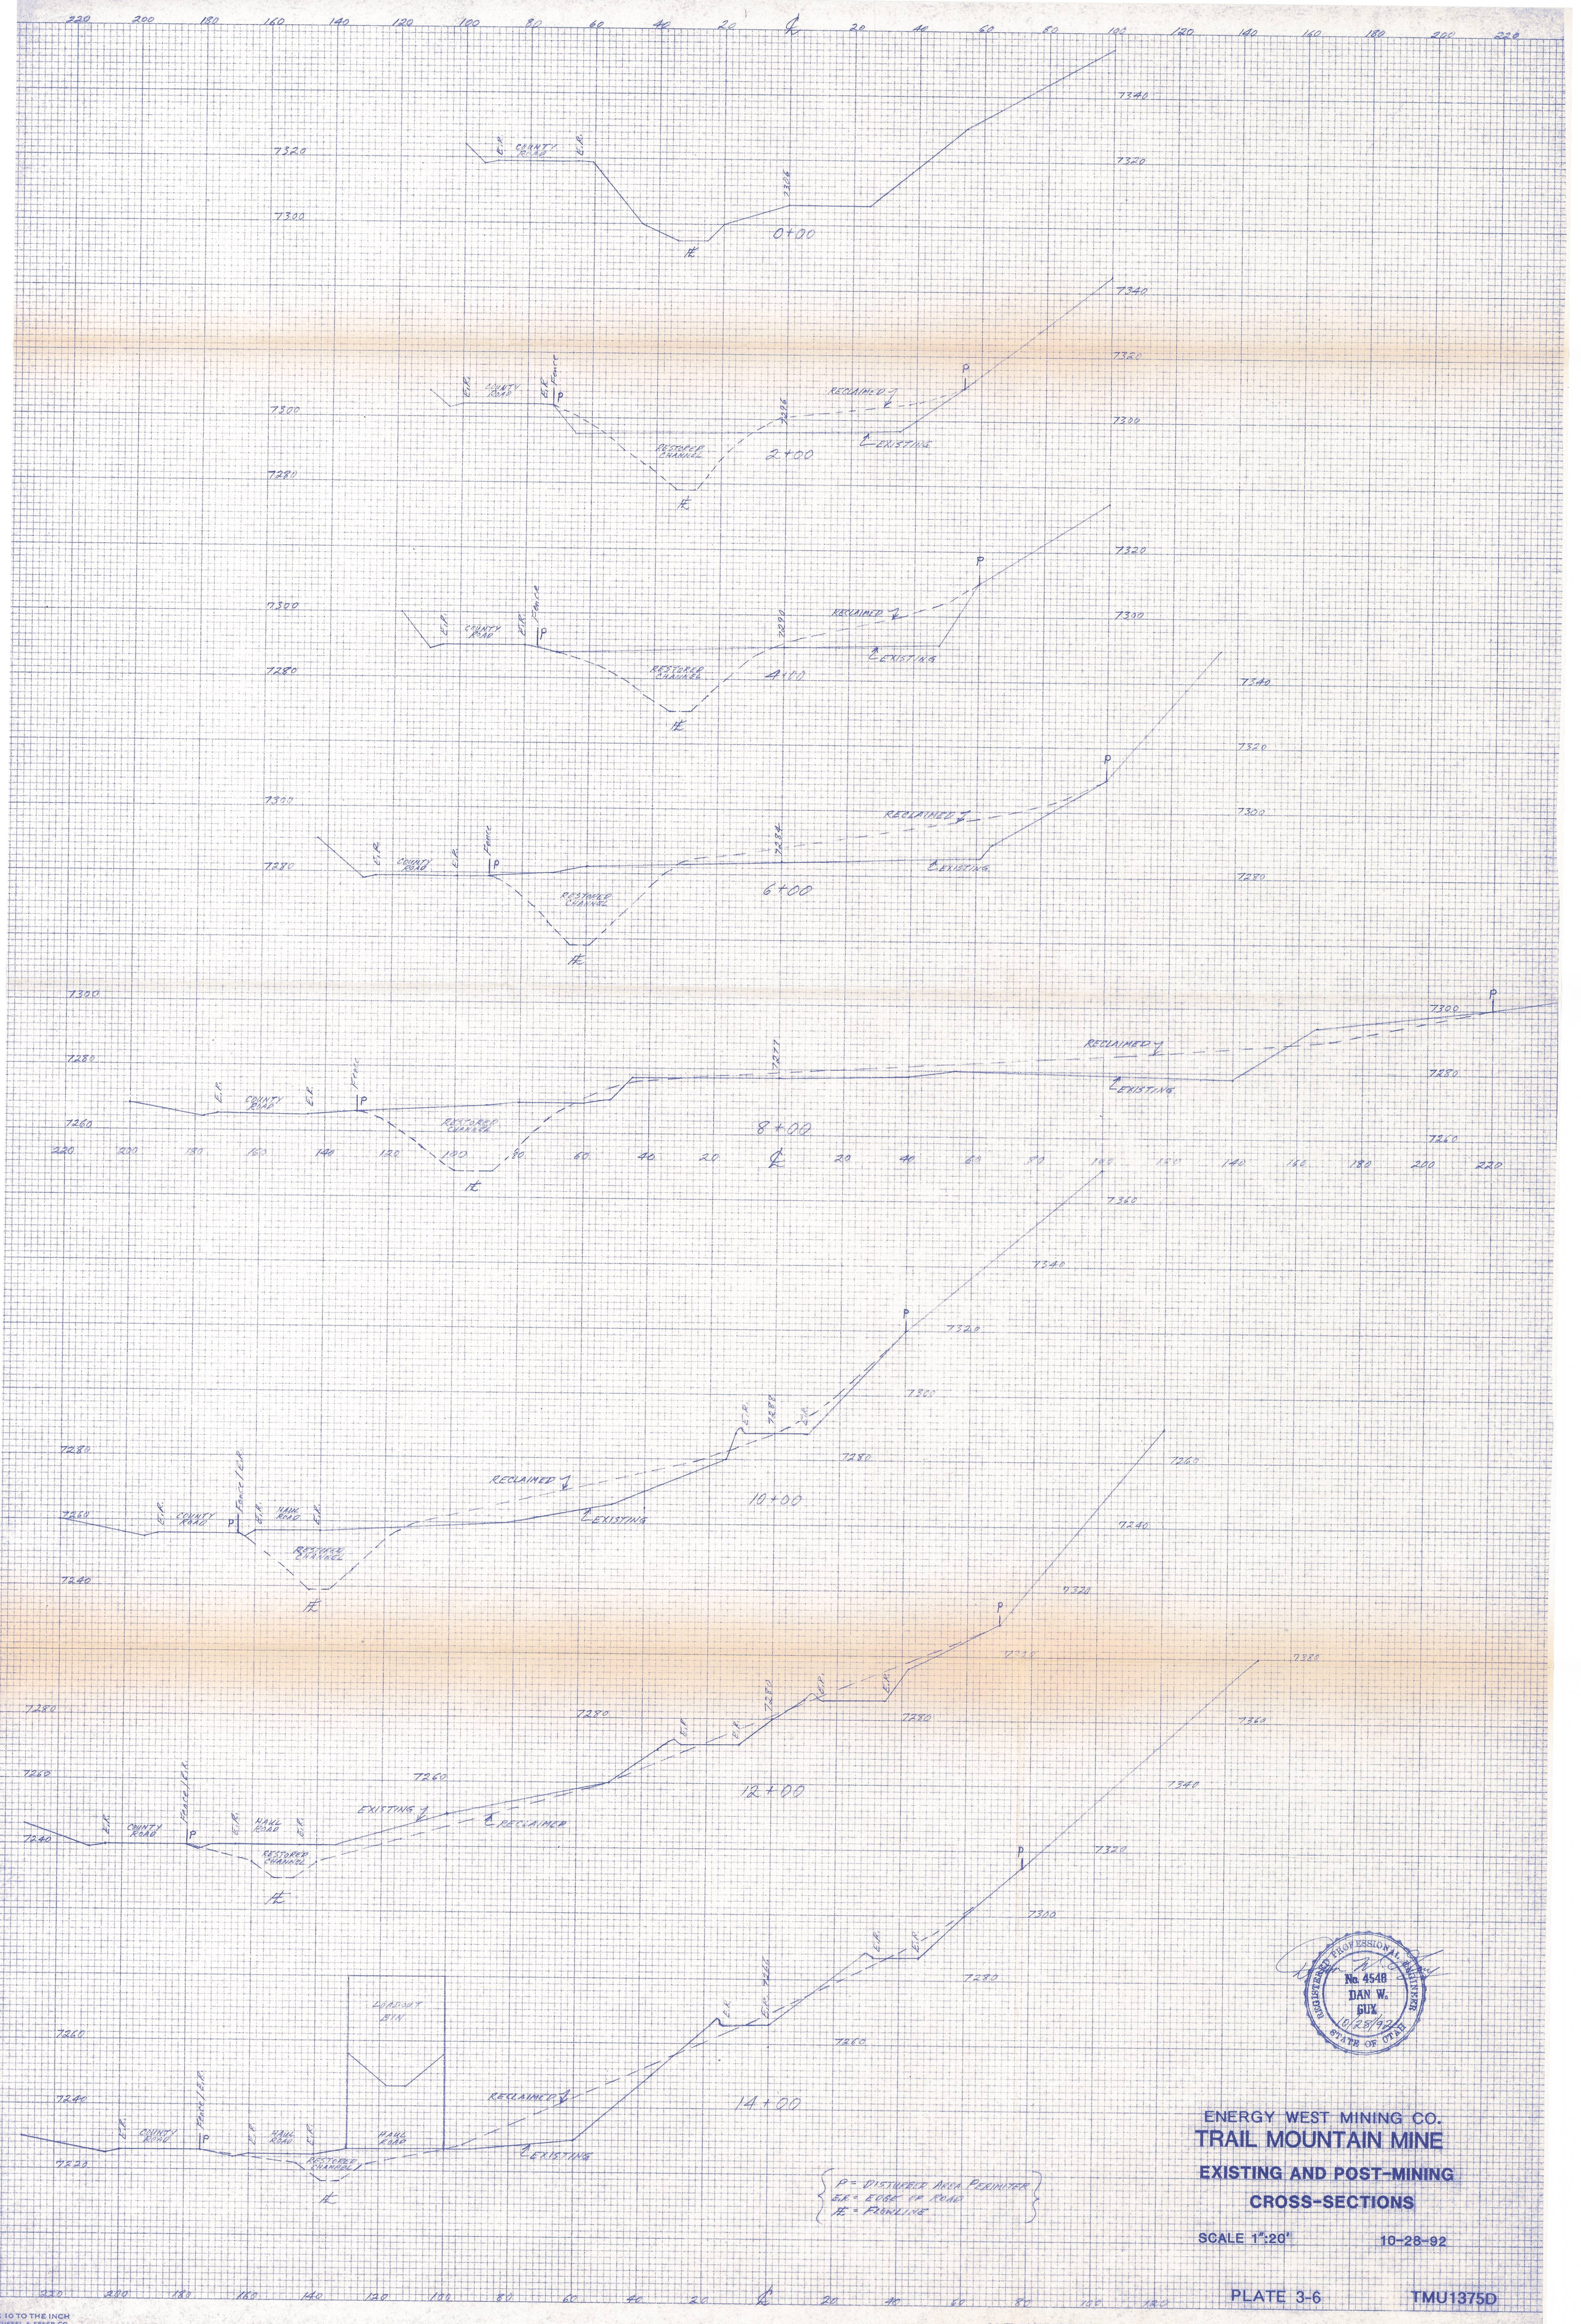

REGISTERED PROFESSIONAL ENGINEER
No. 4548
DAN W. GUY
10/28/92
STATE OF UTAH

ENERGY WEST MINING CO.

TRAIL MOUNTAIN MINE

EXISTING AND POST-MINING CROSS-SECTIONS

SCALE 1":20'

10-28-92

PLATE 3-6

TMU1375D

10 X 10 TO THE INCH
KEUFFEL & ESSER CO.
K+E 10 X 10 TO THE INCH
KEUFFEL & ESSER CO.
PRINTED IN U.S.A.