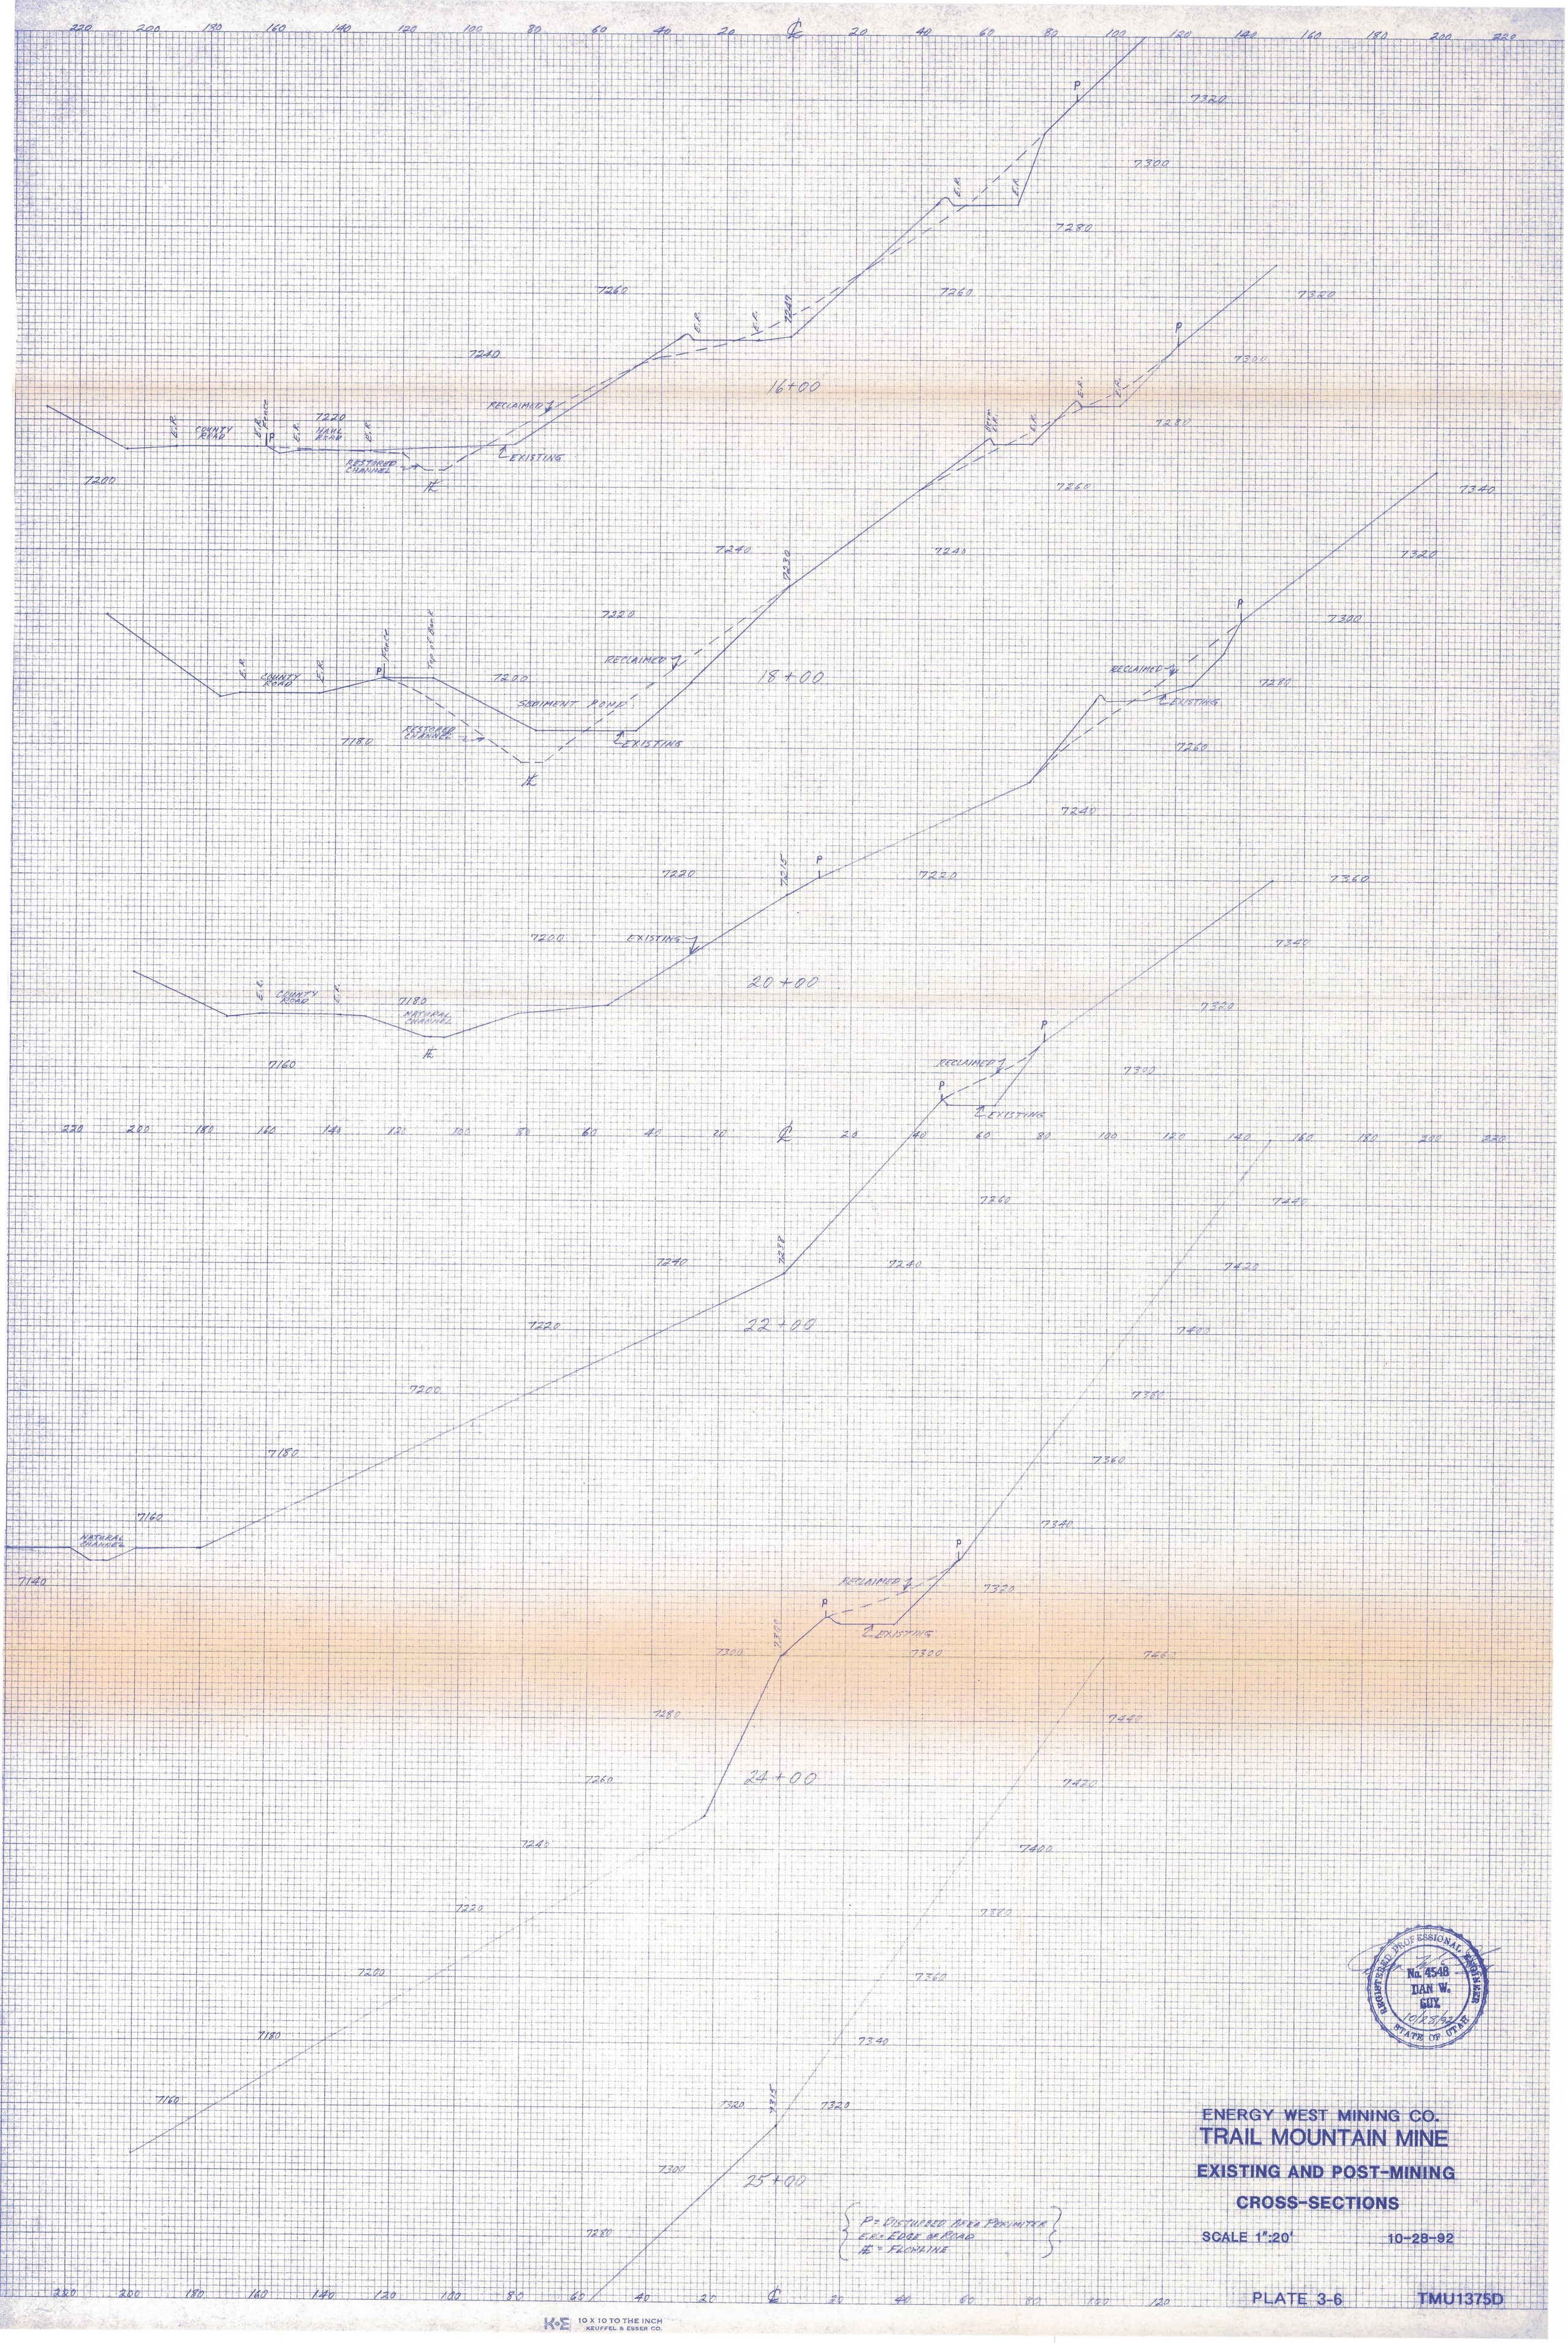
16+00
COUNTY ROAD
HAUL ROAD
RECLAIMED
EXISTING
RESTORED CHANNEL
18+00
SEDIMENT POND
20+00
NATURAL CHANNEL
22+00
24+00
25+00
P = DISTURBED AREA PERIMETER
E.R. = EDGE OF ROAD
℄ = FLOWLINE
REGISTERED PROFESSIONAL ENGINEER
No. 4548
DAN W. GUY
10/23/92
STATE OF UTAH
ENERGY WEST MINING CO.
TRAIL MOUNTAIN MINE
EXISTING AND POST-MINING
CROSS-SECTIONS
SCALE 1":20'
10-28-92
PLATE 3-6
TMU1375D
K+E 10 X 10 TO THE INCH
KEUFFEL & ESSER CO.