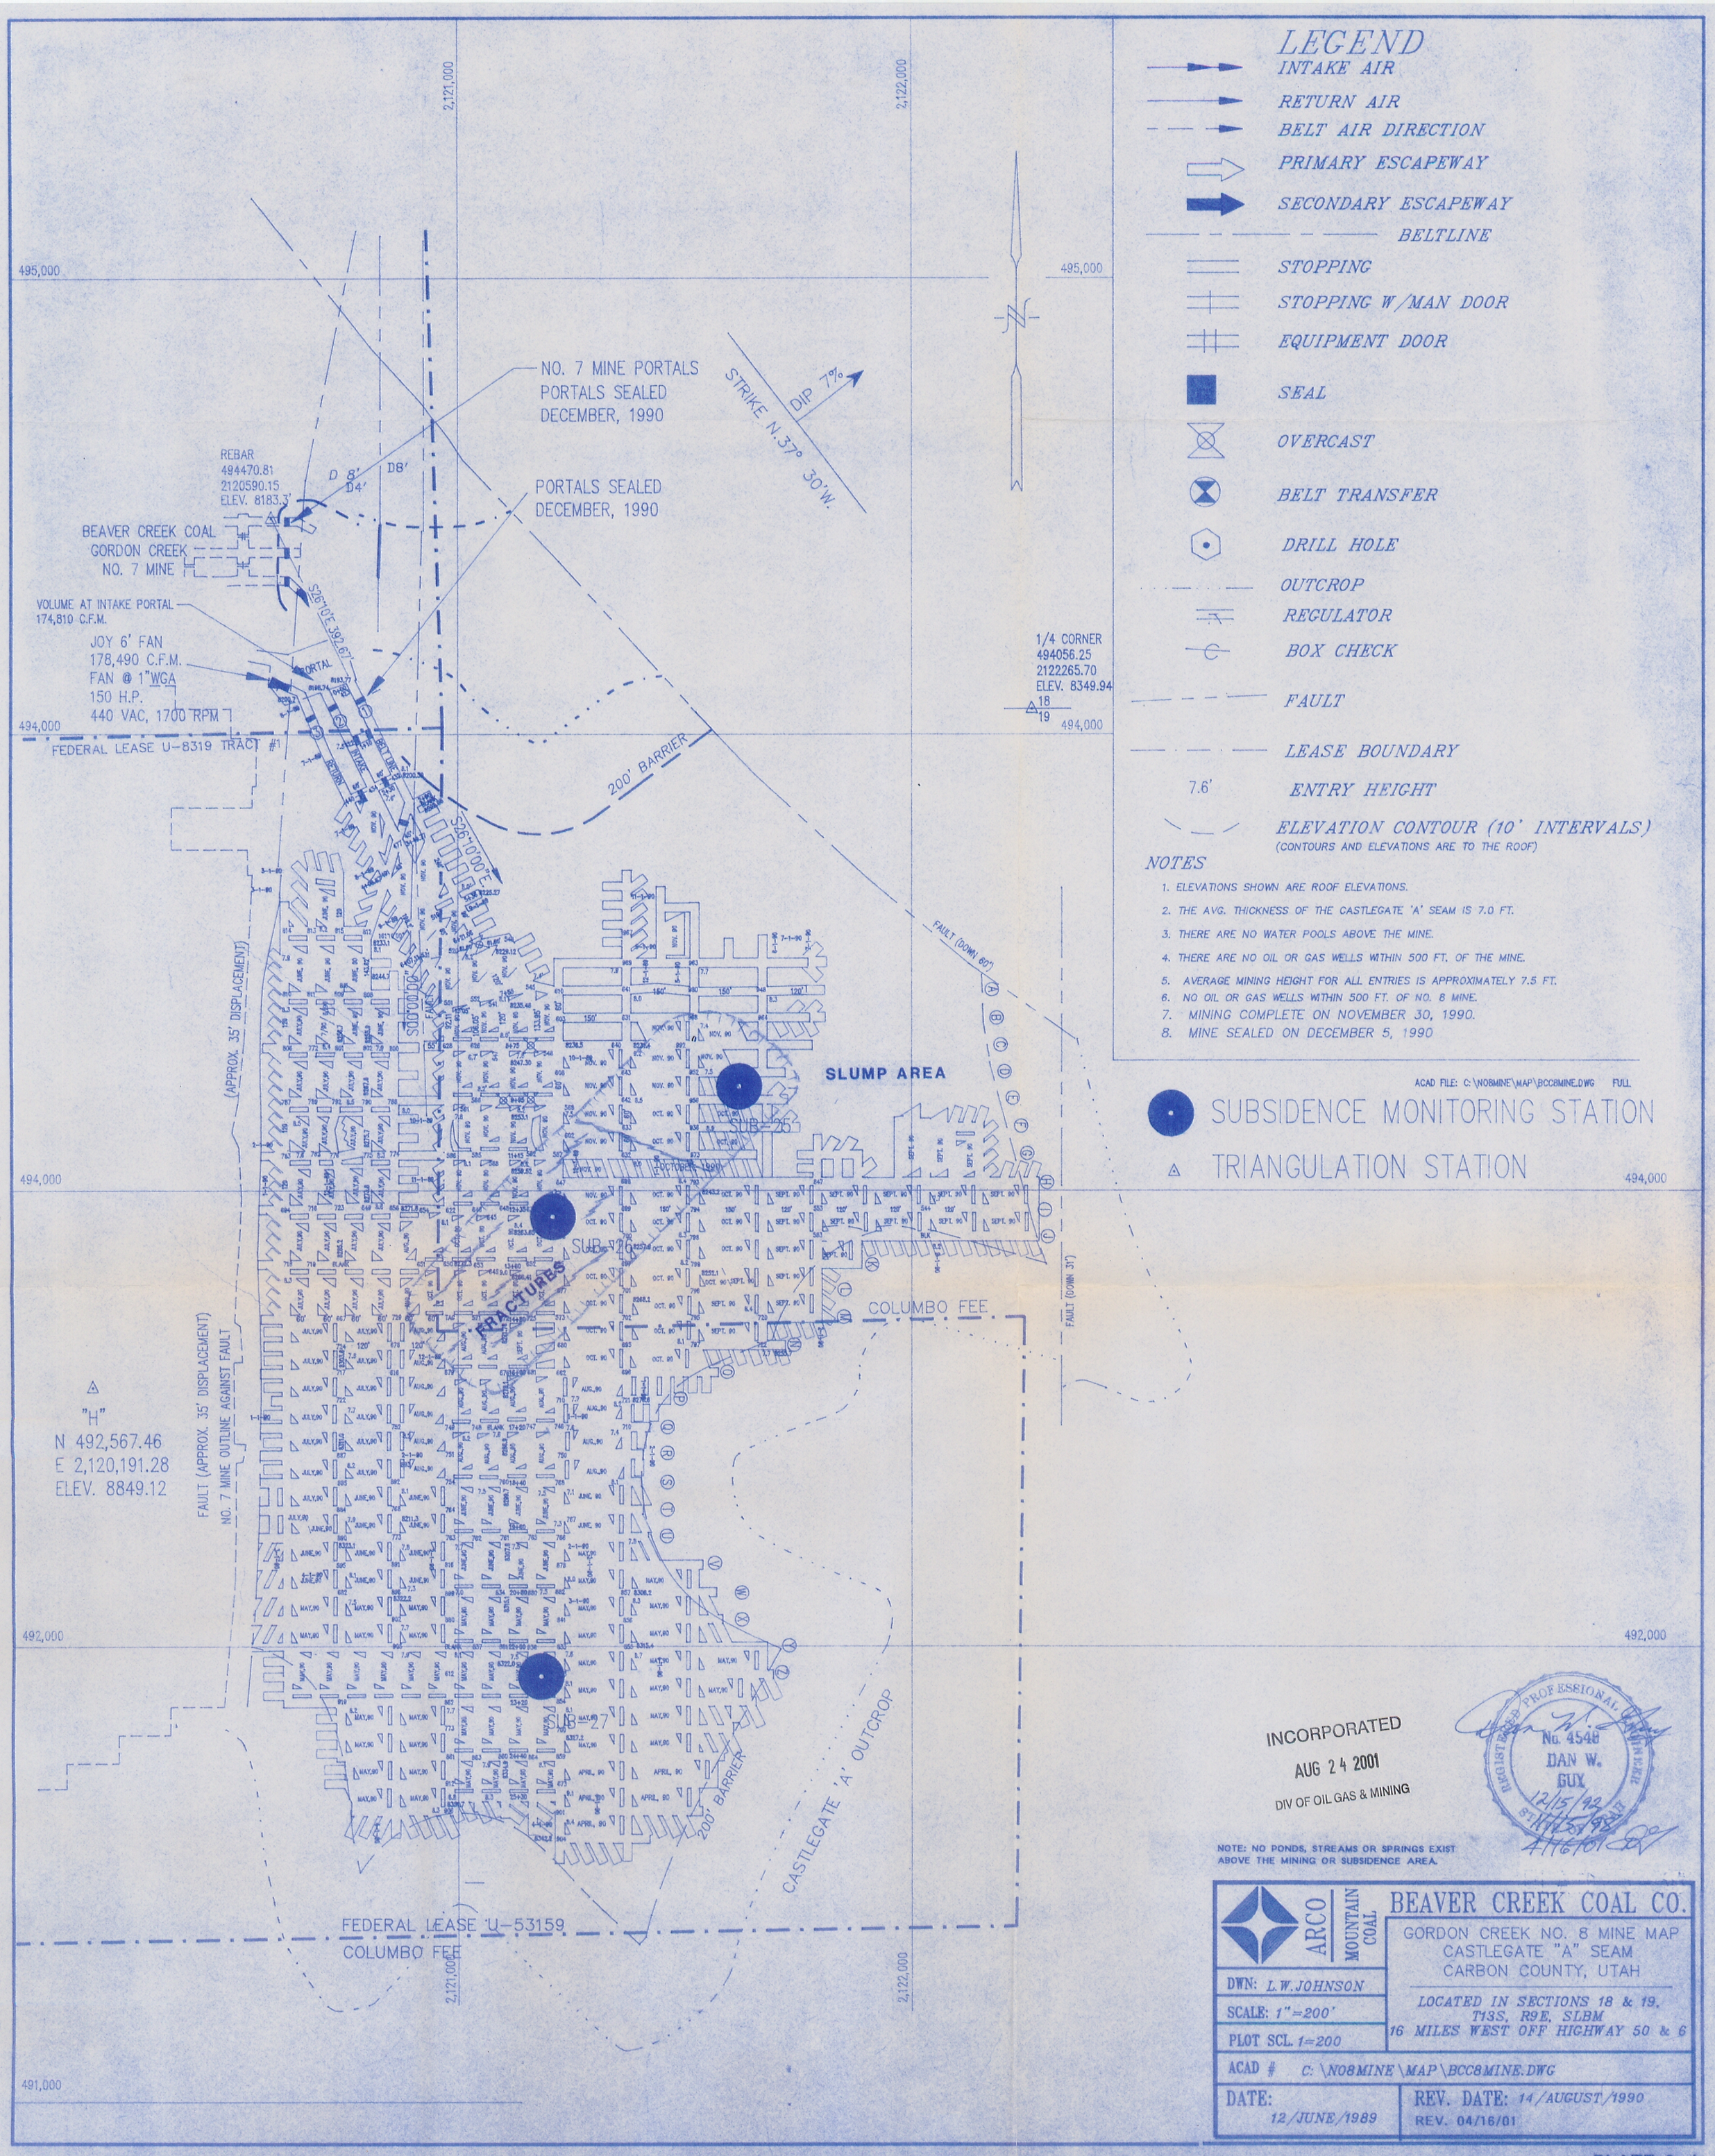

INCORPORATED
AUG 24 2001
DIV OF OIL GAS & MINING

NOTE: NO PONDS, STREAMS OR SPRINGS EXIST ABOVE THE MINING OR SUBSIDENCE AREA.

REGISTERED PROFESSIONAL ENGINEER No. 4548 DAN W. GUY 12/15/92 ST 11/15/98 4/16/01

ARCO MOUNTAIN COAL

BEAVER CREEK COAL CO.

GORDON CREEK NO. 8 MINE MAP
CASTLEGATE "A" SEAM
CARBON COUNTY, UTAH

LOCATED IN SECTIONS 18 & 19, T13S, R9E, SLBM
16 MILES WEST OFF HIGHWAY 50 & 6

DWN: L.W.JOHNSON	
SCALE: 1"=200'	
PLOT SCL. 1=200	
ACAD # C:\NO8MINE\MAP\BCC8MINE.DWG	
DATE: 12/JUNE/1989	REV. DATE: 14/AUGUST/1990 REV. 04/16/01

PLATE 3-4