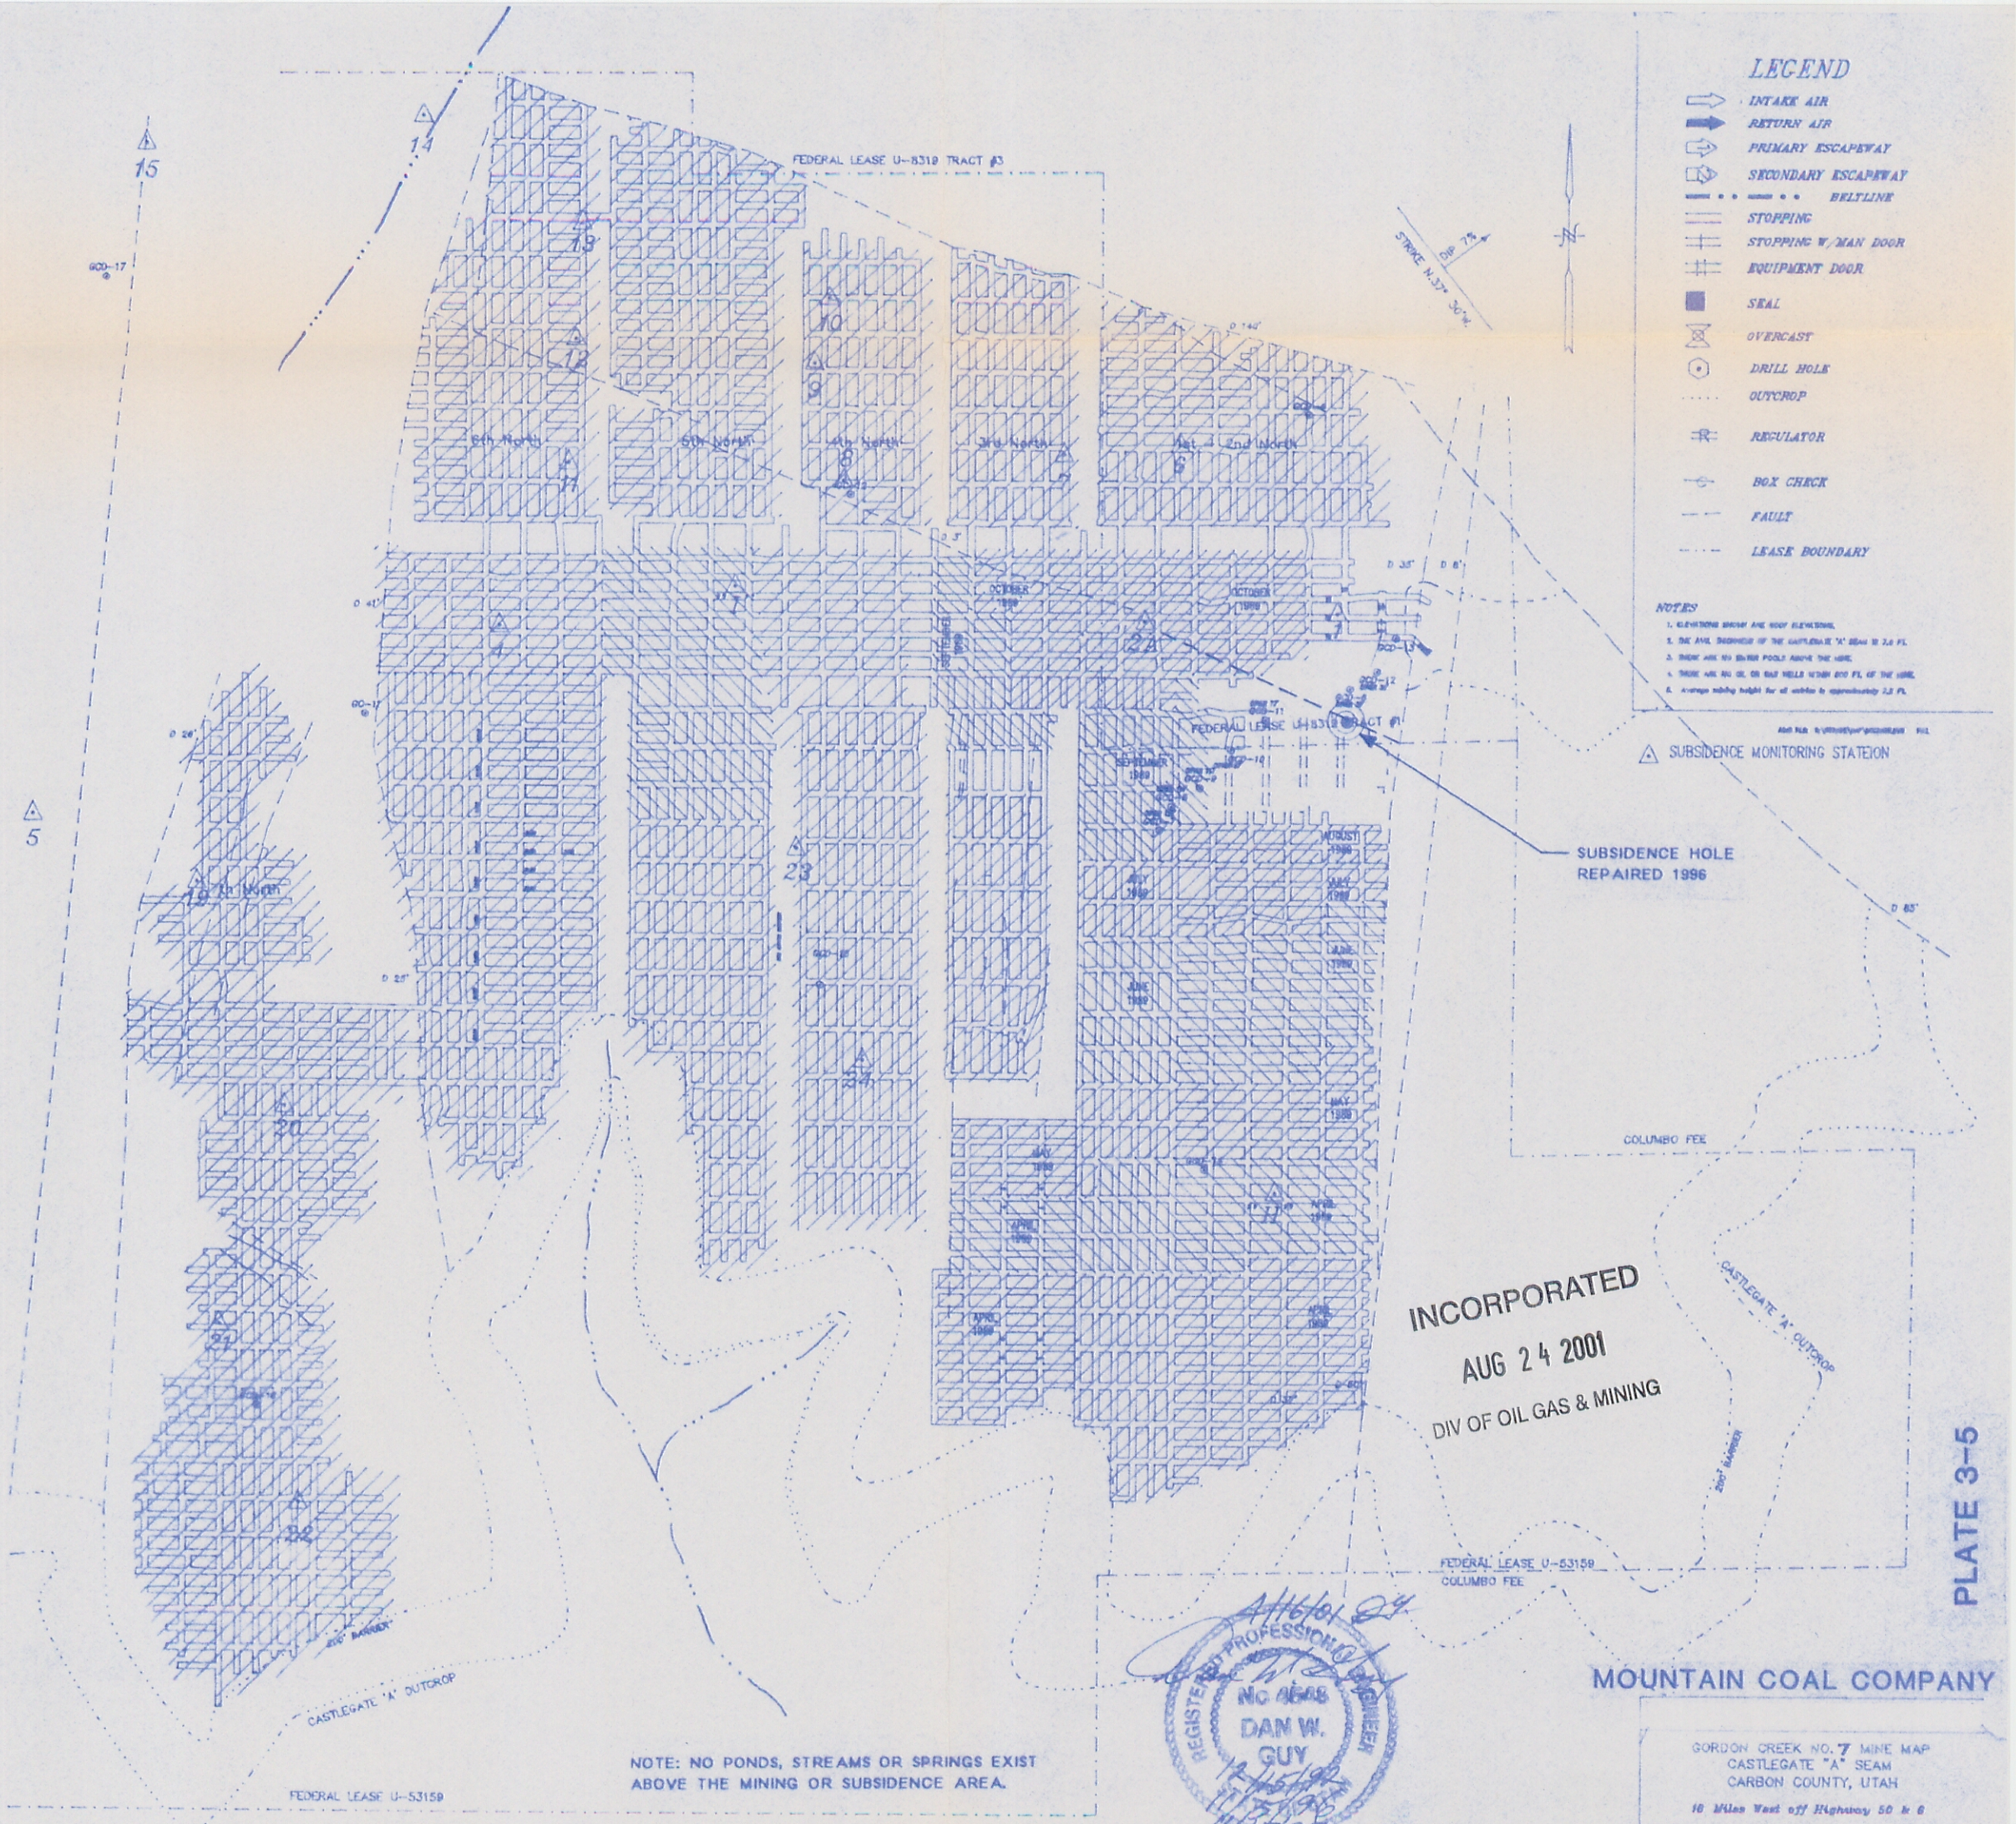
LEGEND
INTAKE AIR
RETURN AIR
PRIMARY ESCAPEWAY
SECONDARY ESCAPEWAY
BELTLINE
STOPPING
STOPPING W/MAN DOOR
EQUIPMENT DOOR
SEAL
OVERCAST
DRILL HOLE
OUTCROP
REGULATOR
BOX CHECK
FAULT
LEASE BOUNDARY
NOTES
SUBSIDENCE MONITORING STATEION
FEDERAL LEASE U-8319 TRACT #3
FEDERAL LEASE U-8319 TRACT #1
SUBSIDENCE HOLE
REPAIRED 1996
STRIKE N.37° 30'W.
DIP 7%
6th North
5th North
4th North
3rd North
1st & 2nd North
10th North
COLUMBO FEE
CASTLEGATE "A" OUTCROP
200' BARRIER
FEDERAL LEASE U-53159
COLUMBO FEE
FEDERAL LEASE U-53159
NOTE: NO PONDS, STREAMS OR SPRINGS EXIST
ABOVE THE MINING OR SUBSIDENCE AREA.
INCORPORATED
AUG 24 2001
DIV OF OIL GAS & MINING
REGISTERED PROFESSIONAL ENGINEER
No. 4648
DAN W.
GUY
4/16/01
MOUNTAIN COAL COMPANY
GORDON CREEK NO. 7 MINE MAP
CASTLEGATE "A" SEAM
CARBON COUNTY, UTAH
16 Miles West off Highway 50 & 6
SCALE 1"=500'
DATE 3/April/89
DRAWN BY R. Jay Marshall
REV. 04/16/01
PLATE 3-5