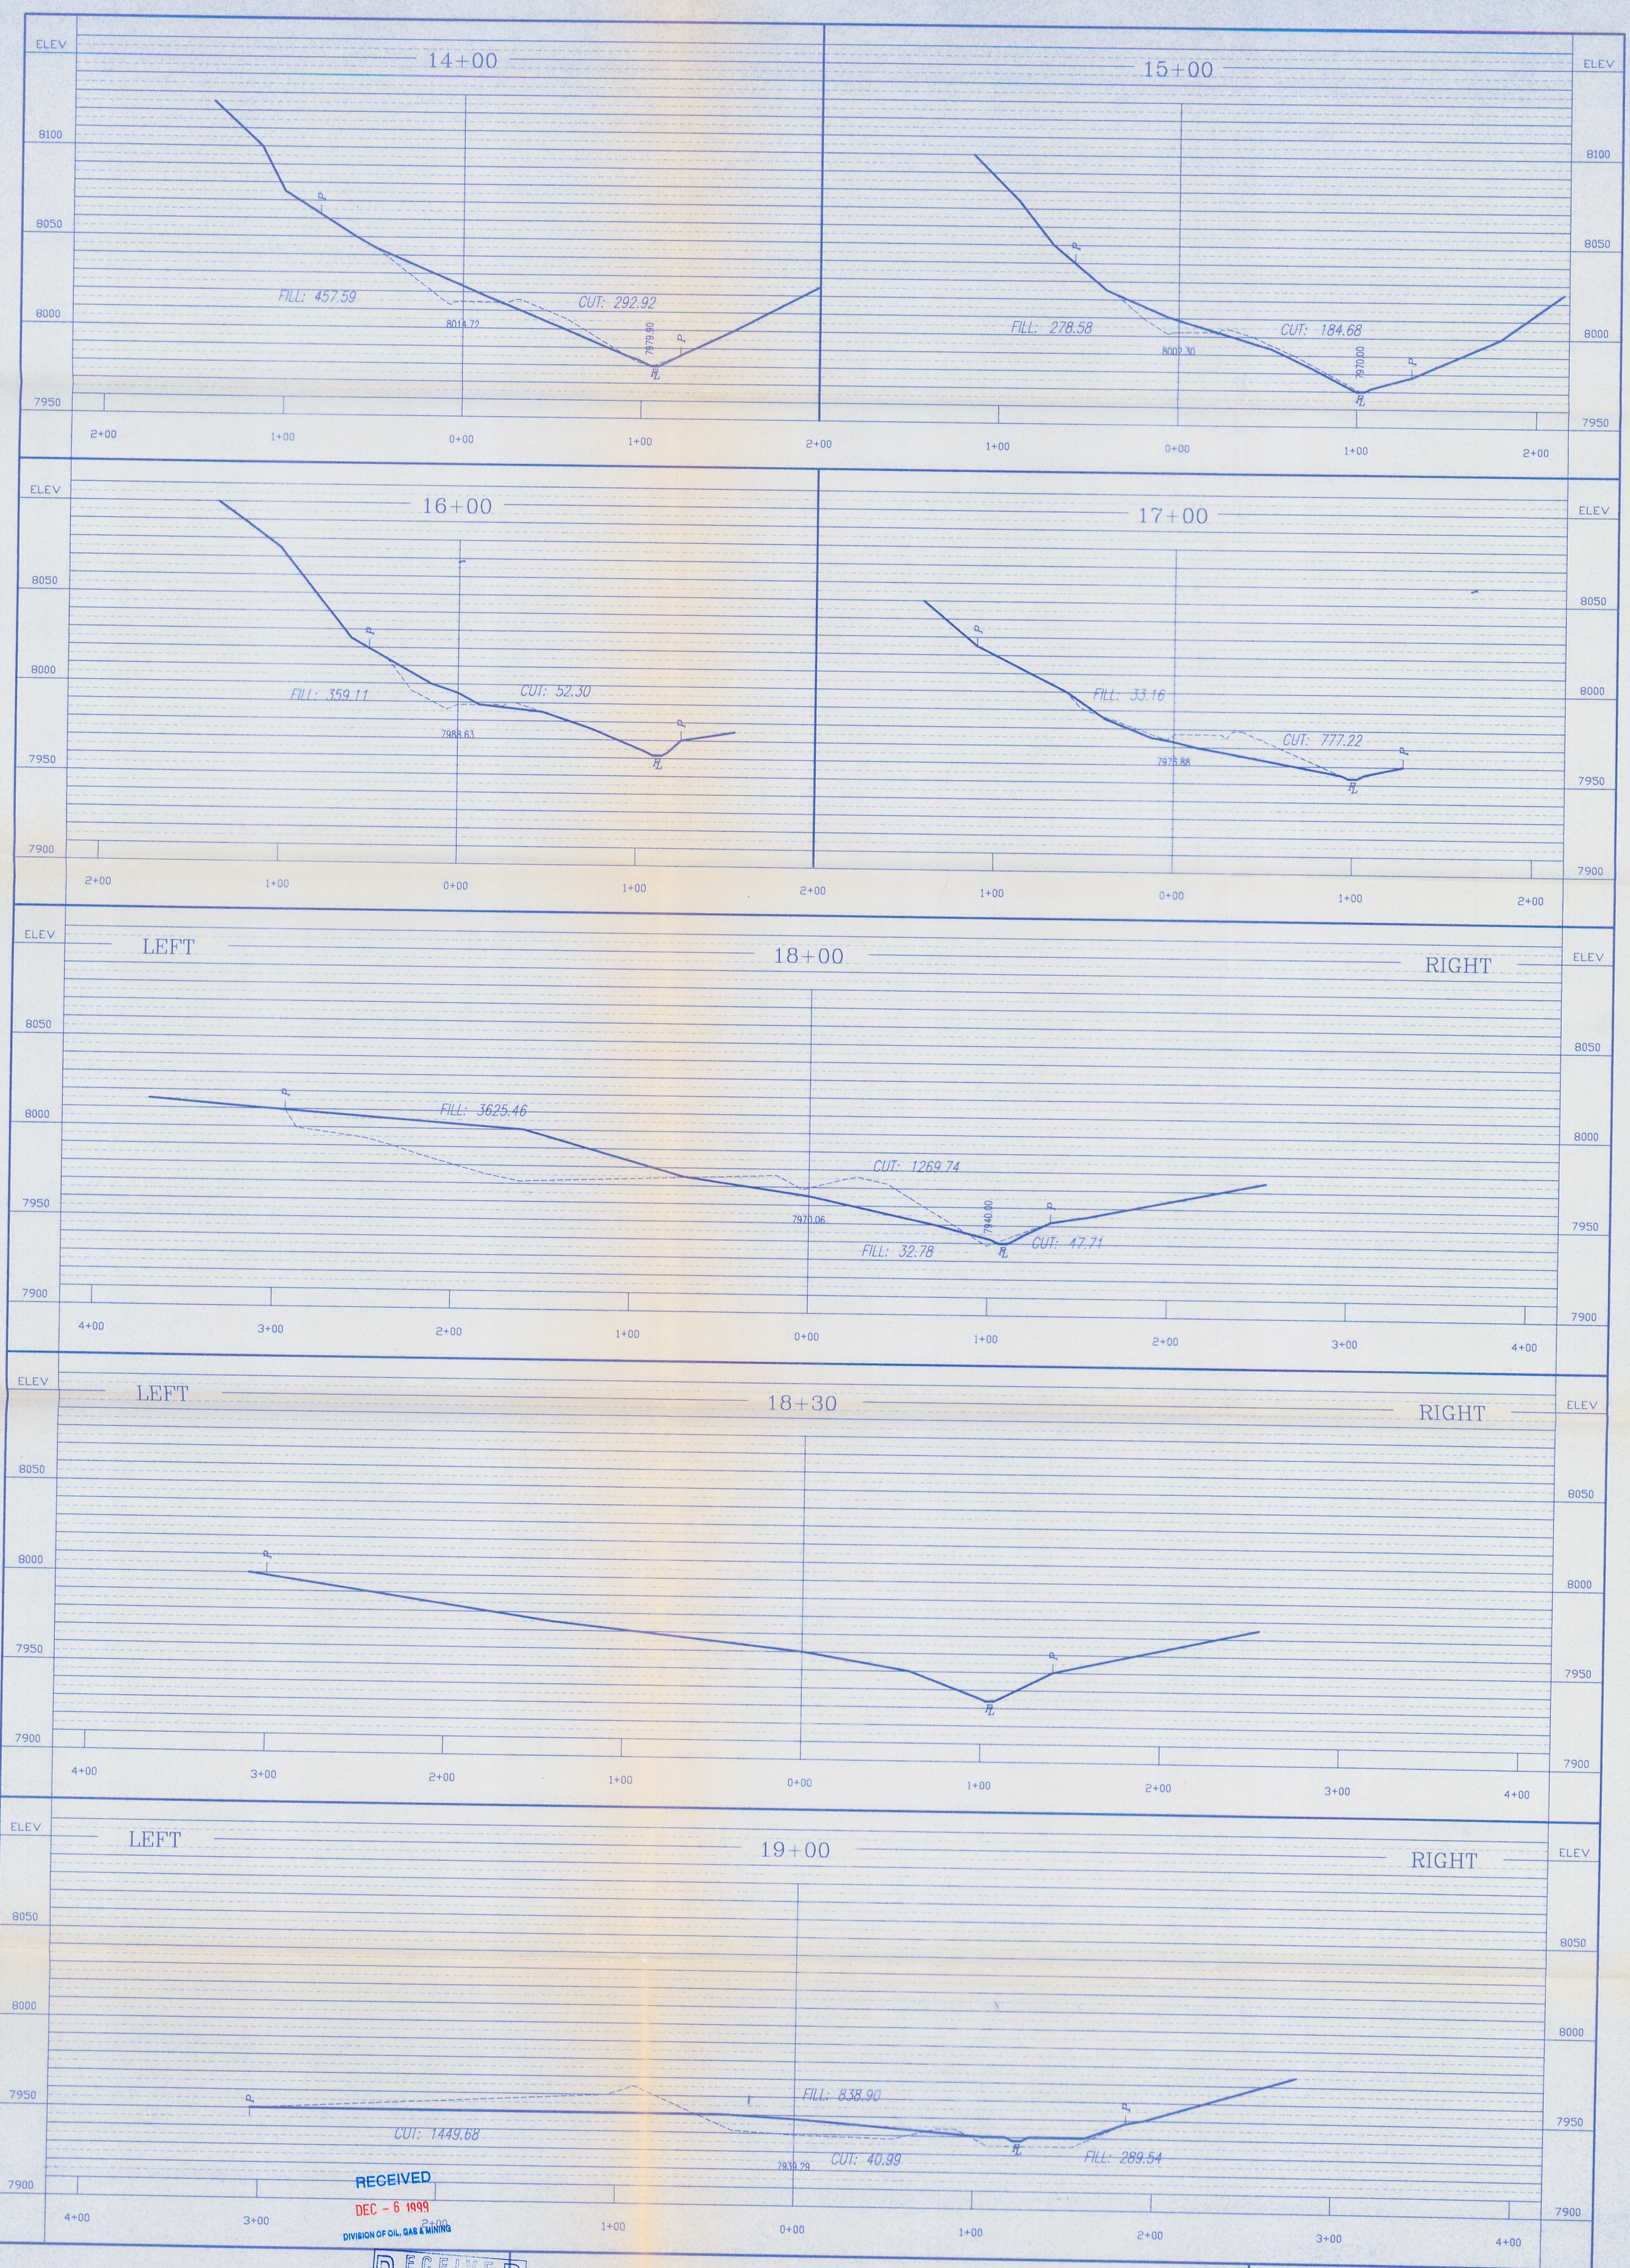

RECEIVED
DEC - 6 1999
DIVISION OF OIL, GAS & MINING

MOUNTAIN COAL COMPANY
GORDON CREEK 2/7/8
PLATE: 3-8C RECLAIMED SECTIONS

Road Reference: MCX3-4A

Revision Date: 10/30/97

RECEIVED
NOV 14 1999
DIV. OF OIL, GAS & MINING

INCORPORATED
EFFECTIVE:

LEGEND:

DISTURBED AREA PERIMITER P
FLOWLINE OF DRAINAGE FL
PRE-EXISTING CONTOURS
FINAL RECLAIM:

20' 0' 40' 80'

UTAH REGISTERED PROFESSIONAL ENGINEER #154168 DAN W. GUY

MOUNTAIN COAL COMPANY