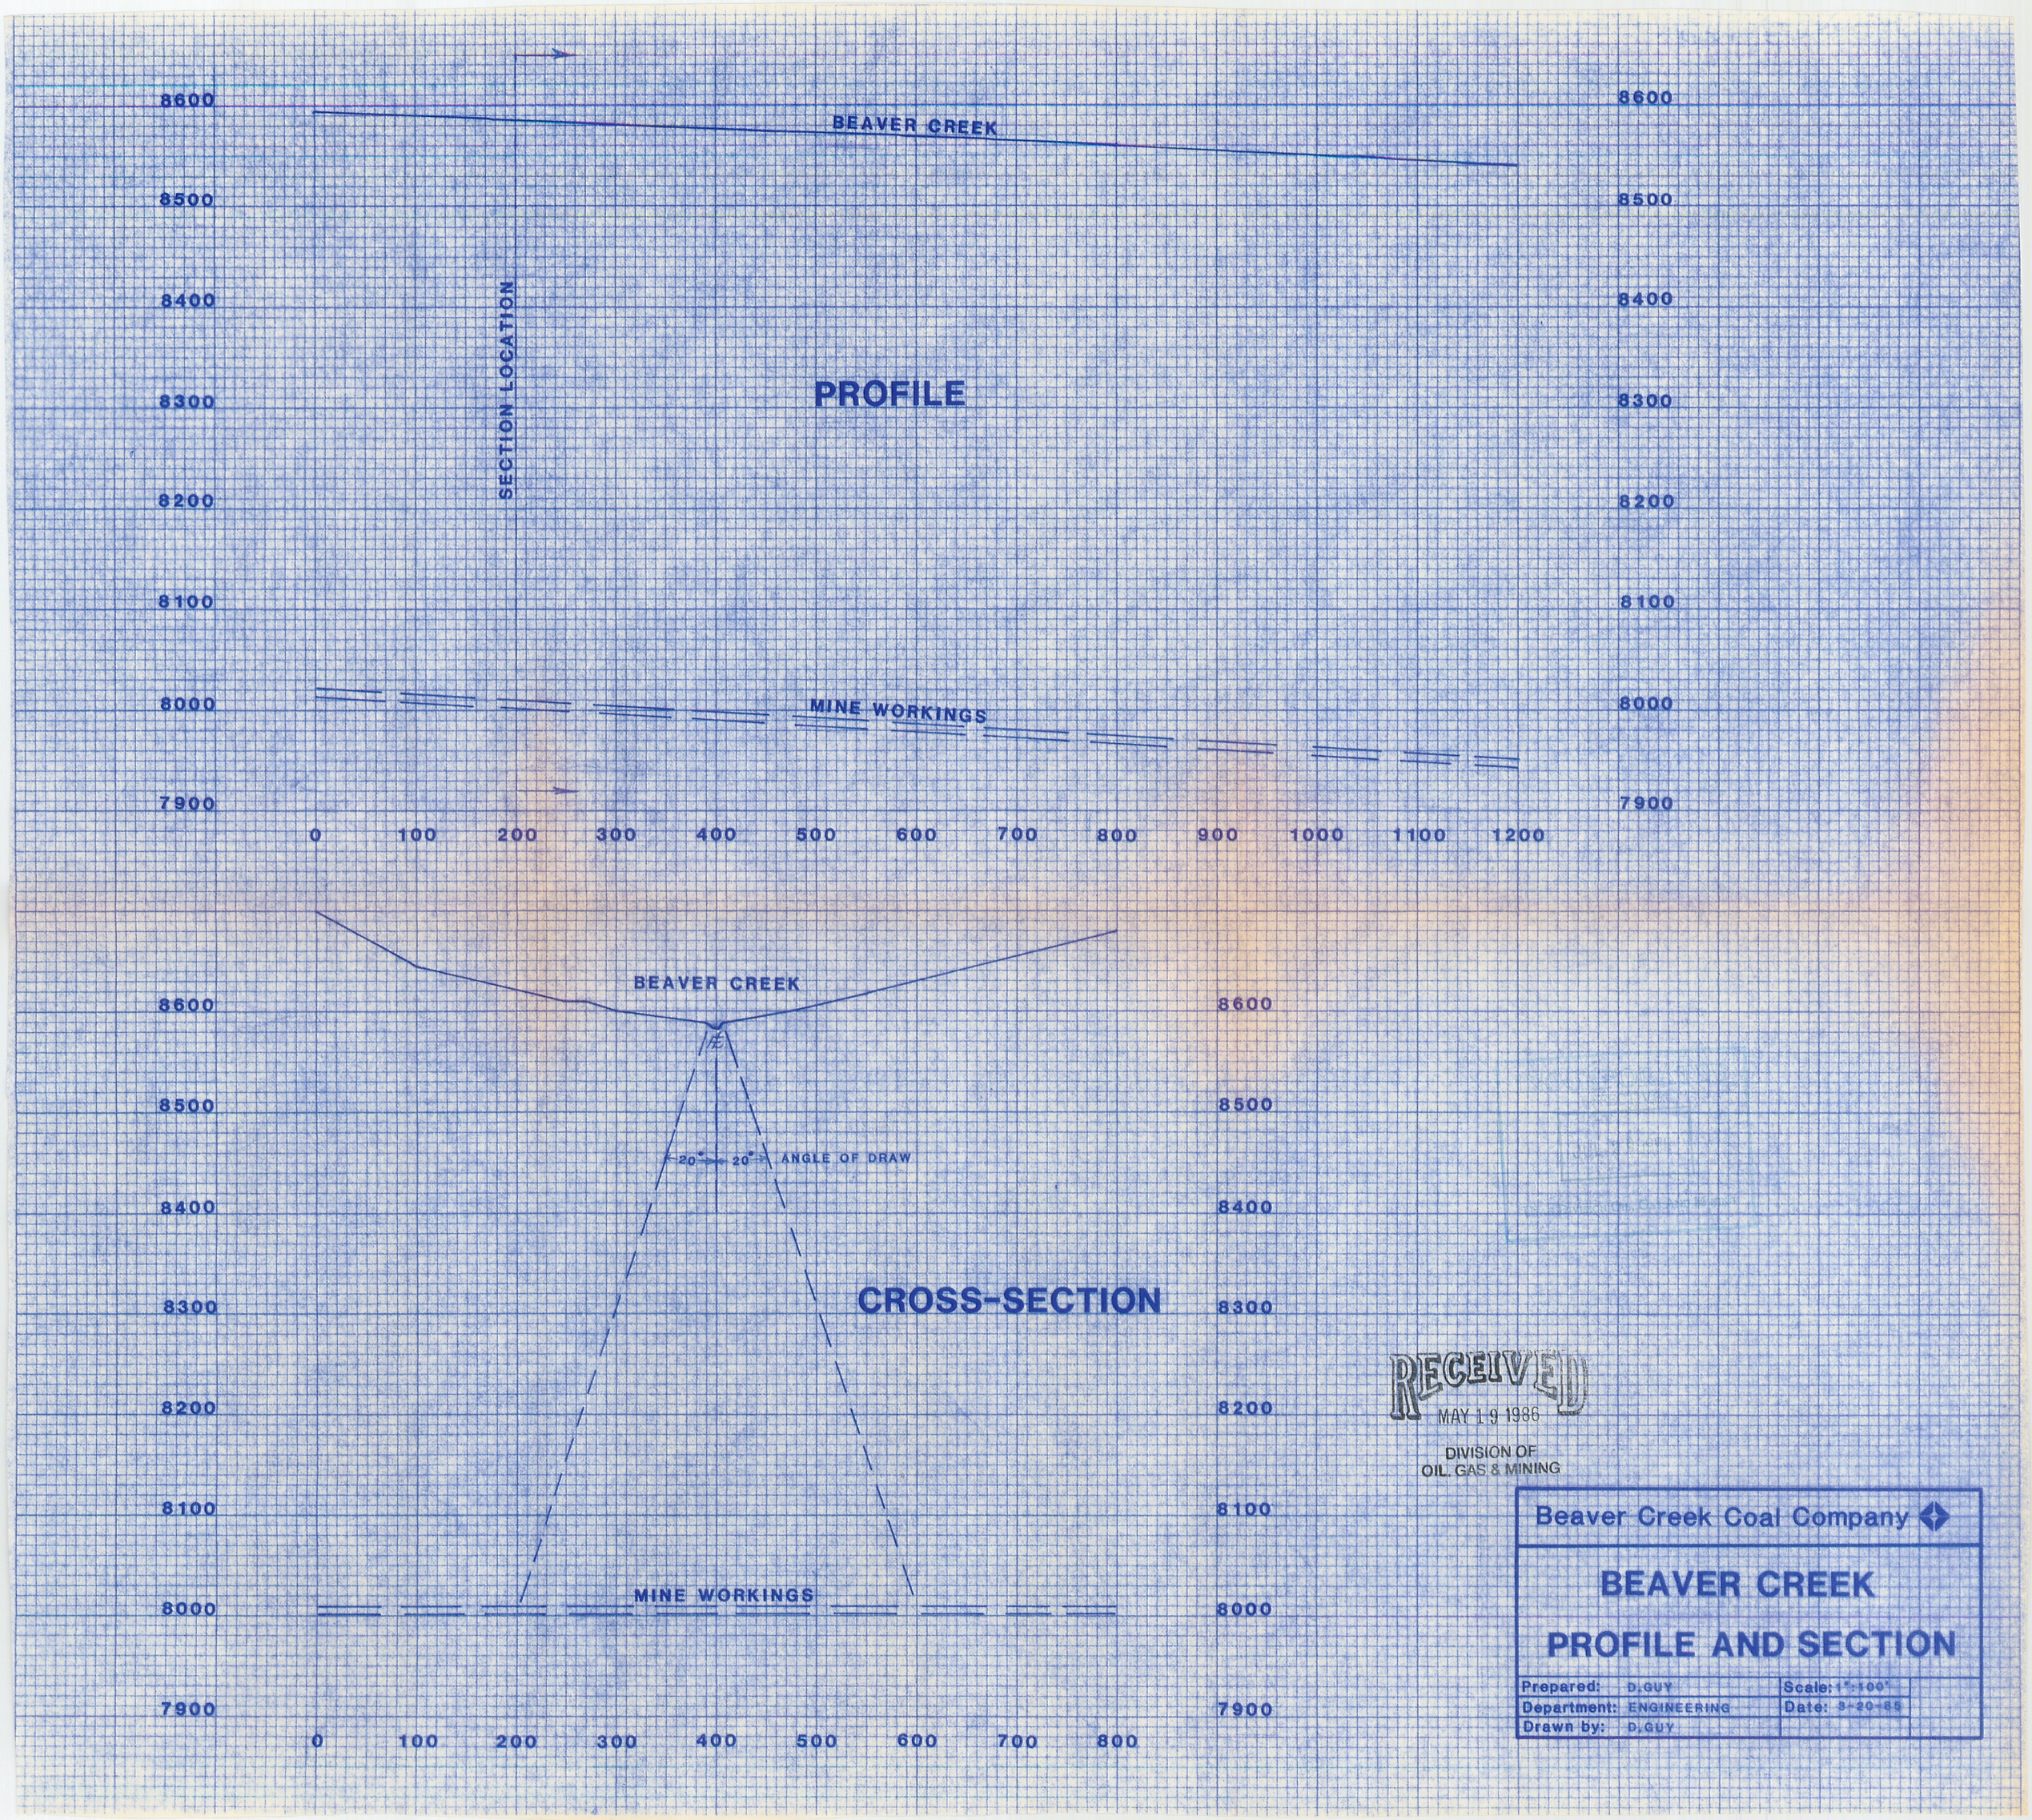
PROFILE
BEAVER CREEK
SECTION LOCATION
MINE WORKINGS
8600
8500
8400
8300
8200
8100
8000
7900
0
100
200
300
400
500
600
700
800
900
1000
1100
1200
CROSS-SECTION
BEAVER CREEK
20°
20°
ANGLE OF DRAW
MINE WORKINGS
0
100
200
300
400
500
600
700
800
RECEIVED
MAY 19 1986
DIVISION OF
OIL, GAS & MINING
Beaver Creek Coal Company
BEAVER CREEK
PROFILE AND SECTION
Prepared: D.GUY
Scale: 1"=100'
Department: ENGINEERING
Date: 3-20-85
Drawn by: D.GUY