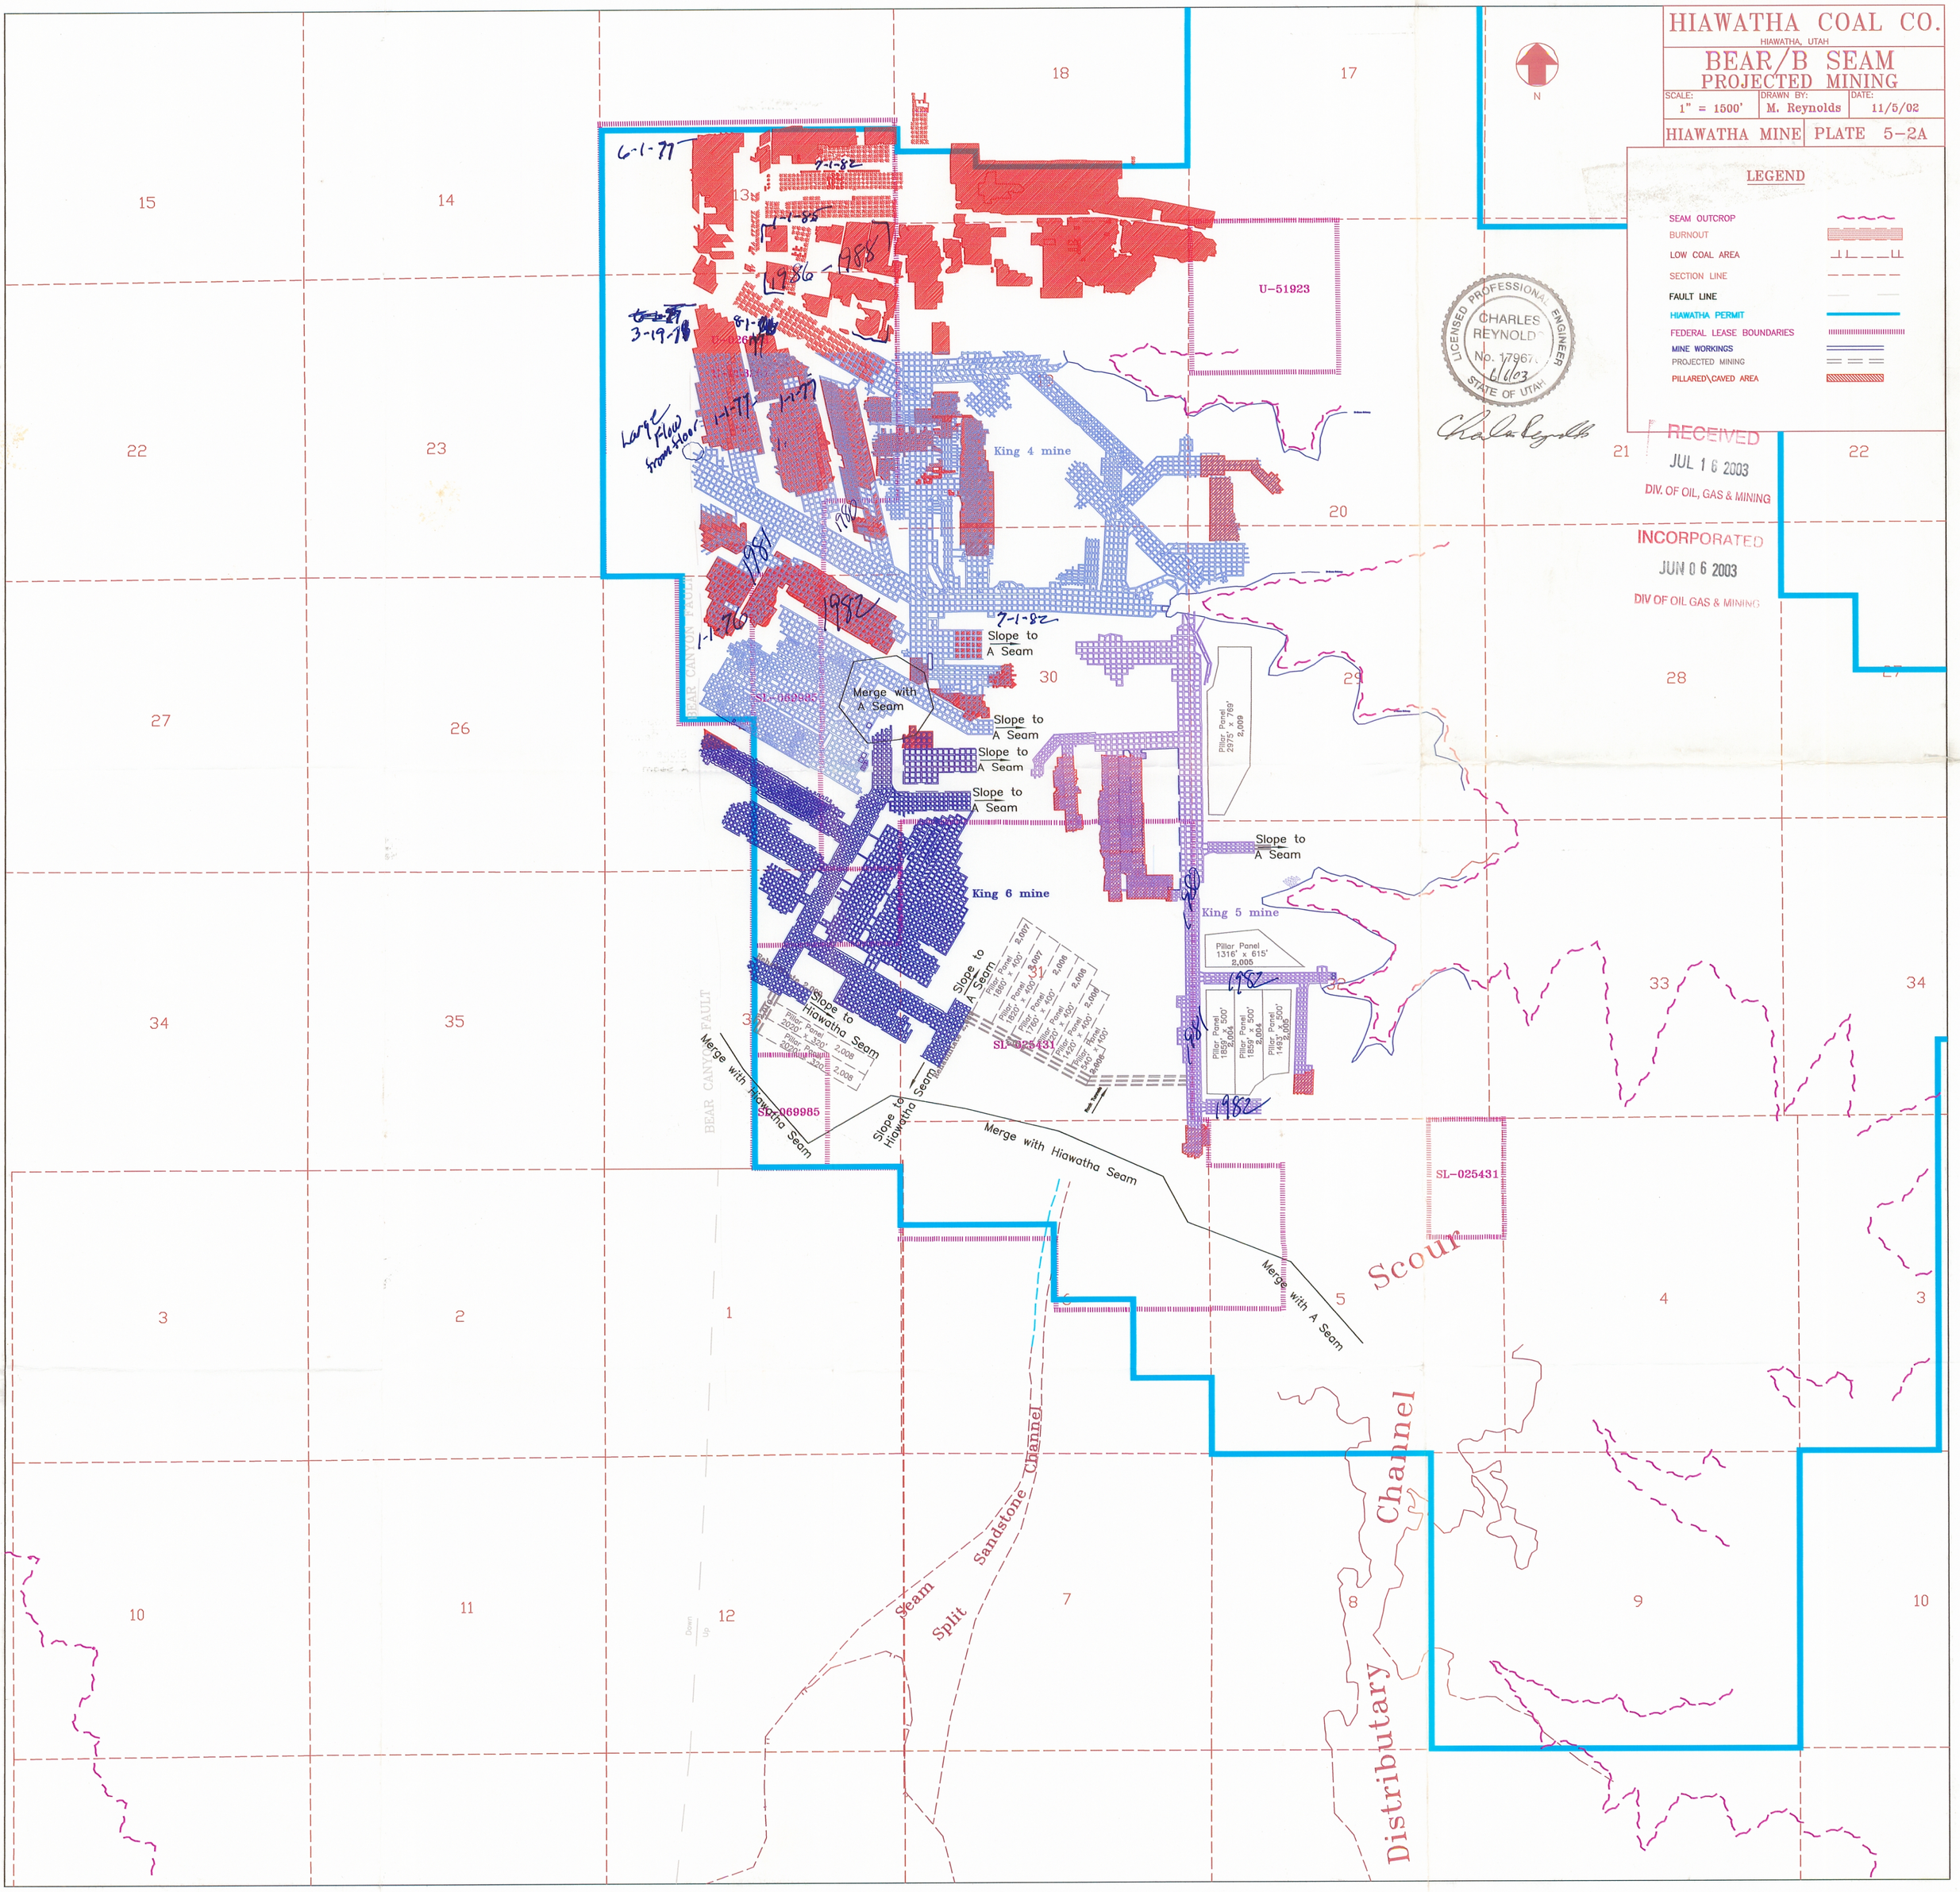
HIAWATHA COAL CO.
HIAWATHA, UTAH
BEAR/B SEAM
PROJECTED MINING
SCALE: 1" = 1500'
DRAWN BY: M. Reynolds
DATE: 11/5/02
HIAWATHA MINE
PLATE 5-2A
LEGEND
SEAM OUTCROP
BURNOUT
LOW COAL AREA
SECTION LINE
FAULT LINE
HIAWATHA PERMIT
FEDERAL LEASE BOUNDARIES
MINE WORKINGS
PROJECTED MINING
PILLARED\CAVED AREA
LICENSED PROFESSIONAL ENGINEER
CHARLES REYNOLDS
No. 17967
STATE OF UTAH
RECEIVED
JUL 16 2003
DIV. OF OIL, GAS & MINING
INCORPORATED
JUN 06 2003
DIV OF OIL GAS & MINING
U-51923
King 4 mine
King 6 mine
King 5 mine
Slope to A Seam
Merge with A Seam
Slope to Hiawatha Seam
Merge with Hiawatha Seam
Pillar Panel 2975' x 769' 2,009
Pillar Panel 1316' x 615' 2,005
SL-069985
SL-025431
BEAR CANYON FAULT
Scour
Channel
Distributary
Seam
Split
Sandstone Channel
6-1-77
7-1-82
1-1-85
1986-1988
3-19-78
1-1-77
1-1-76
1981
1982