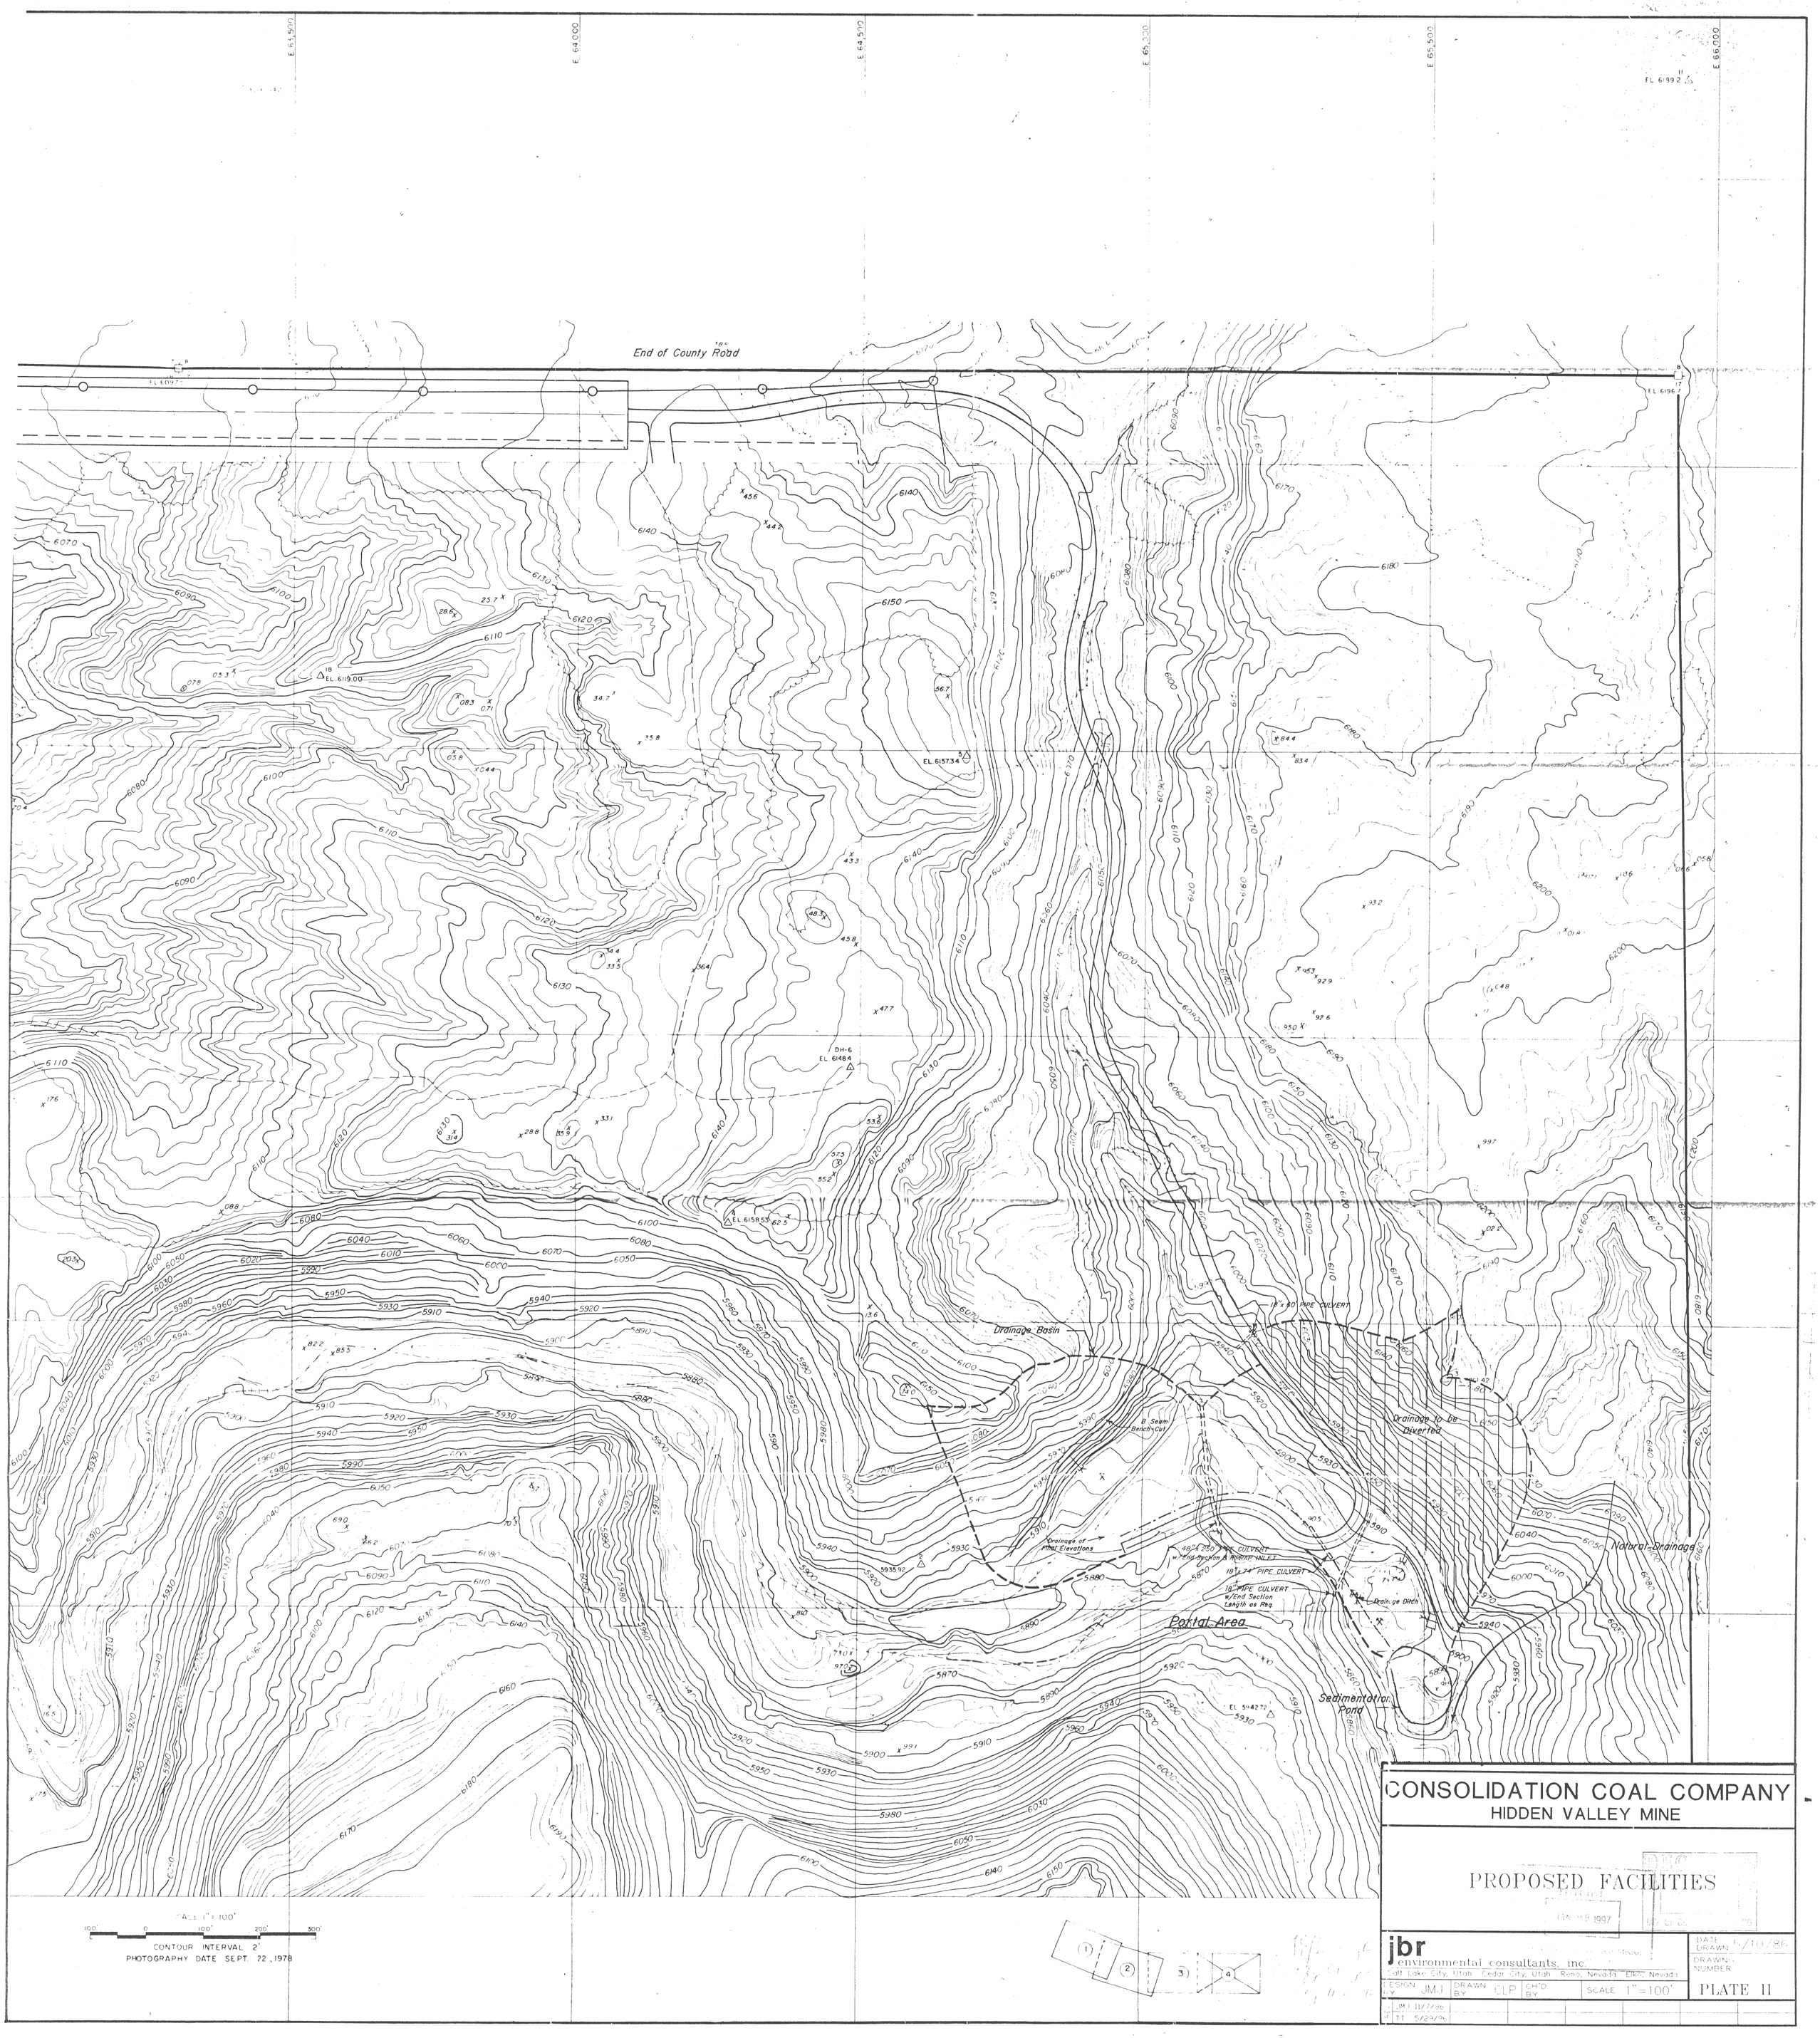

CONSOLIDATION COAL COMPANY
HIDDEN VALLEY MINE

PROPOSED FACILITIES

JAN 8 1997

jbr environmental consultants, inc.
Salt Lake City, Utah Cedar City, Utah Reno, Nevada Elko, Nevada

DESIGN BY JMJ	DRAWN BY CLP	CH'D BY	SCALE 1" = 100'	DATE DRAWN 5/10/86
JMJ 11/7/86				DRAWING NUMBER PLATE II
TT 5/29/96				