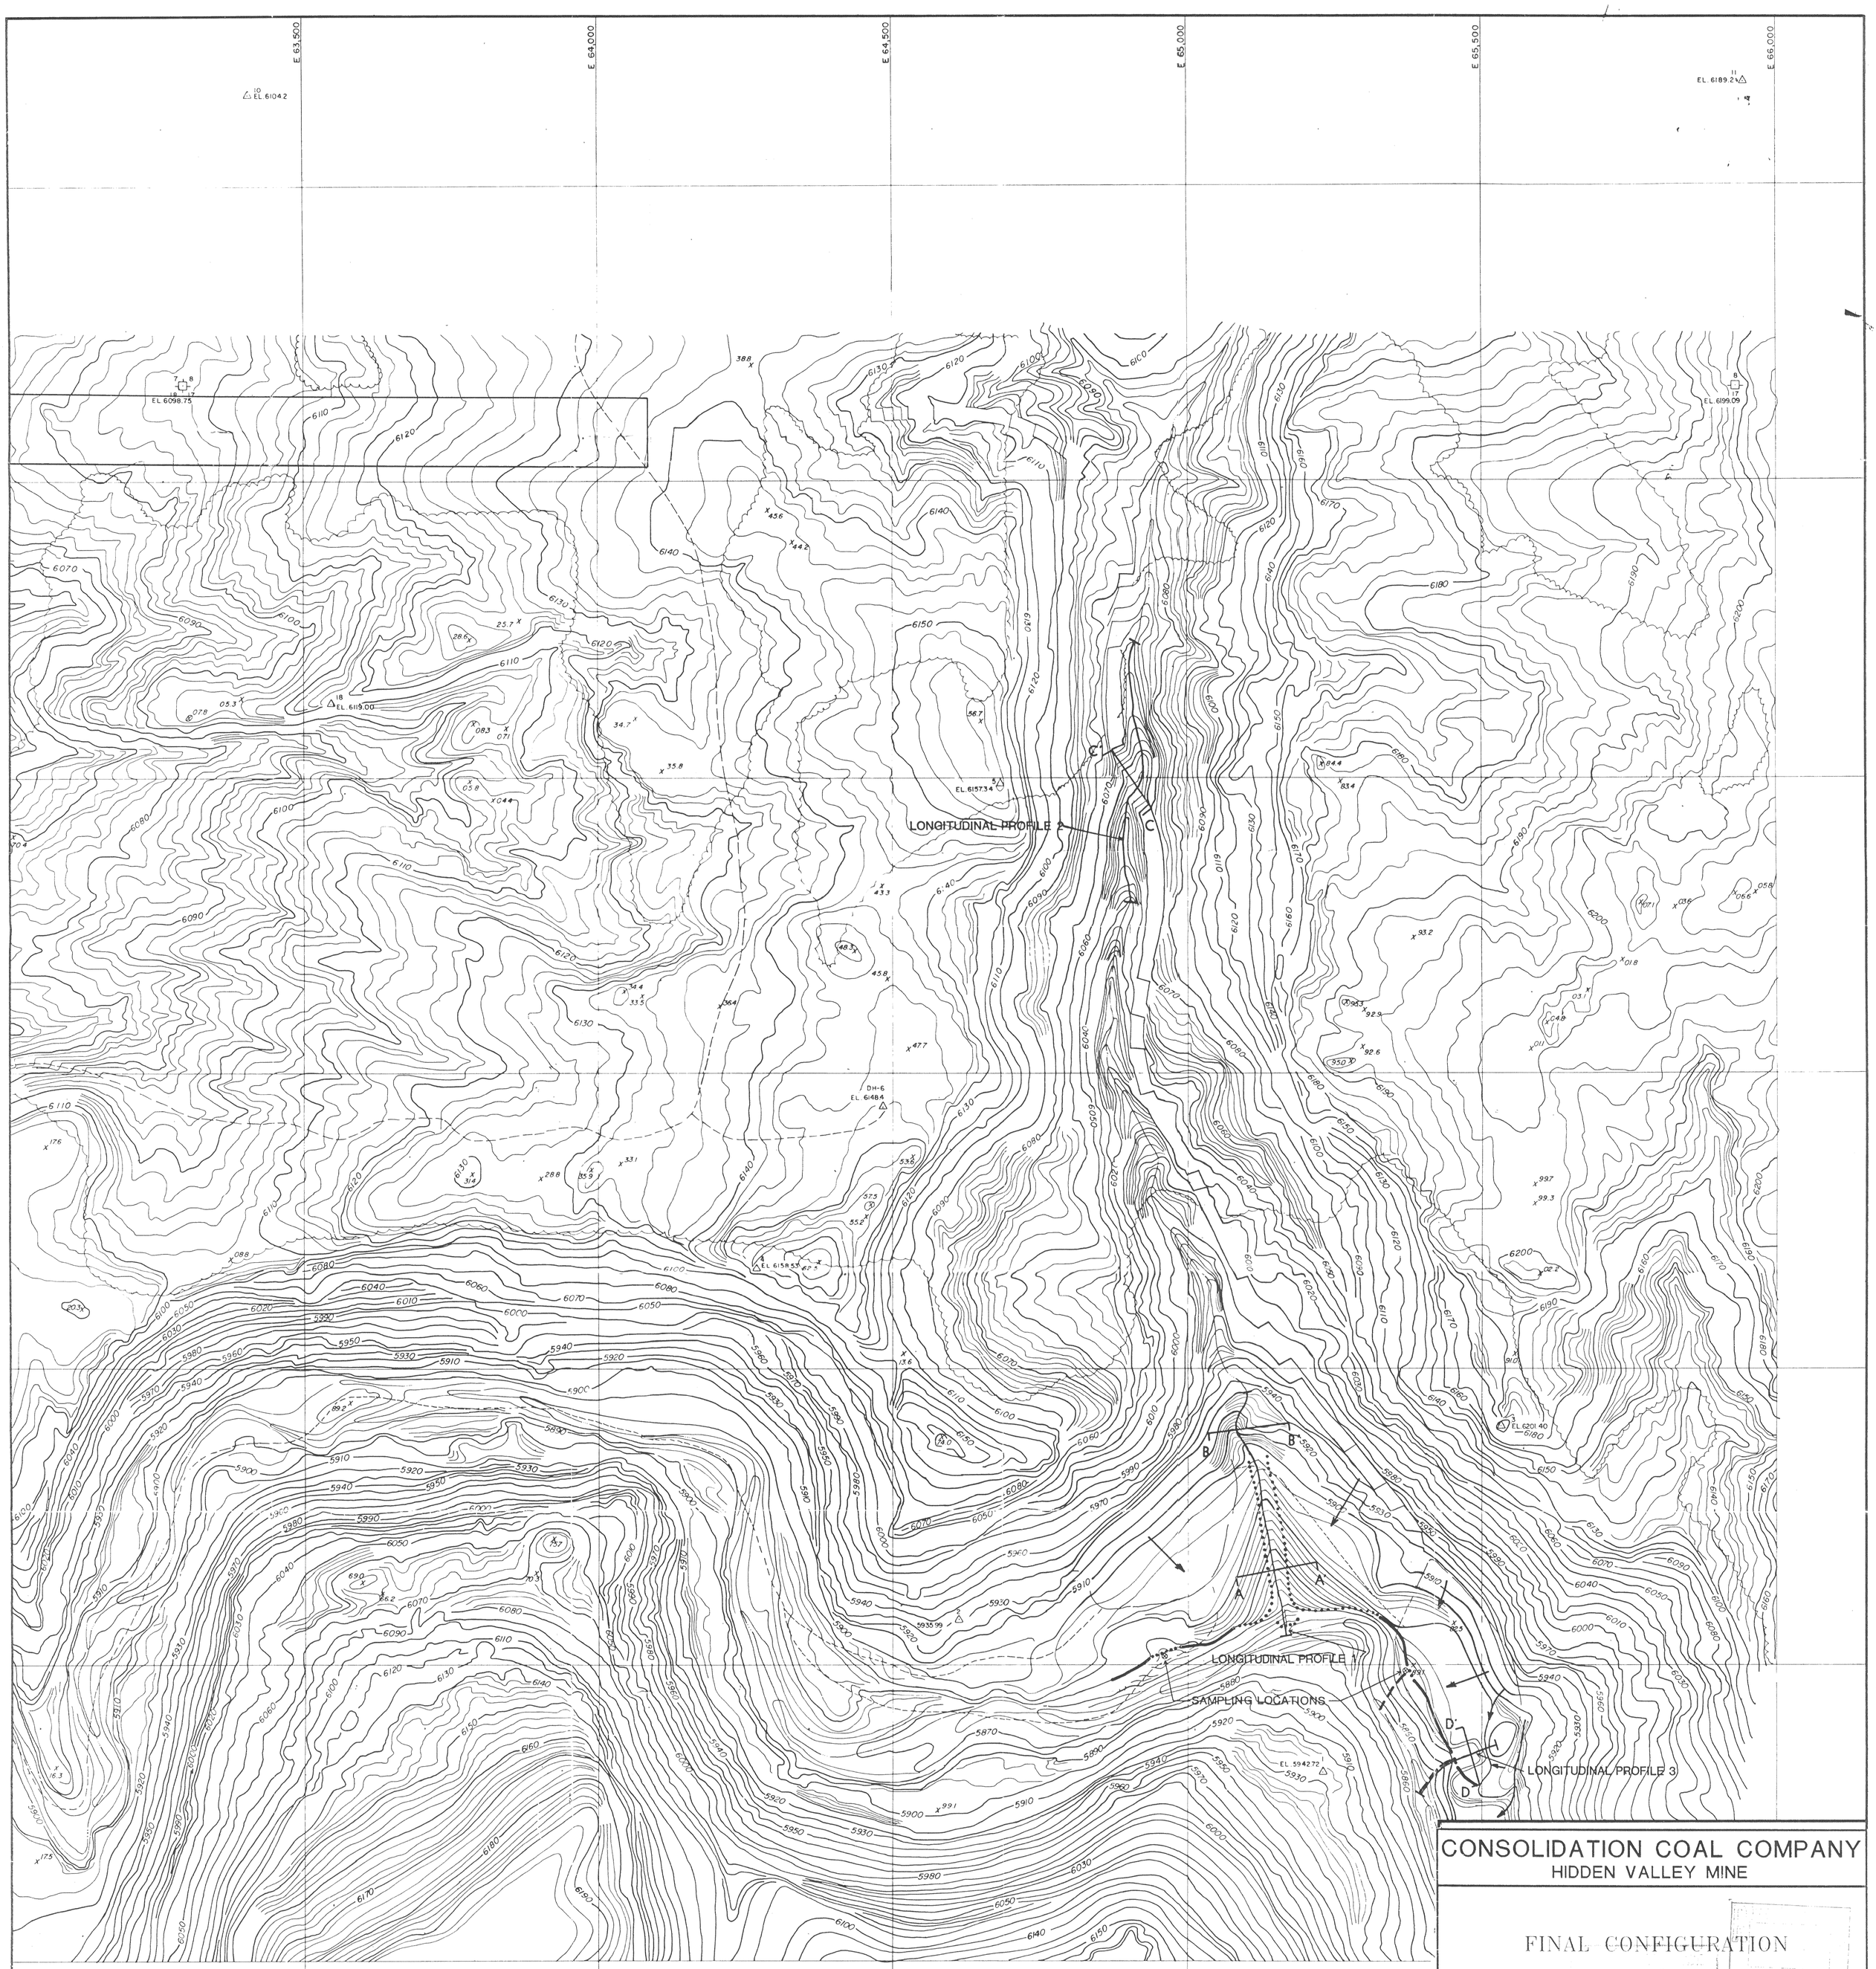

SCALE 1" = 100'

100' 0 100' 200' 300'

CONTOUR INTERVAL 2'

PHOTOGRAPHY DATE SEPT. 22, 1978

EXPLANATION

- SILT FENCE
- BERMS
- DIVERSIONS
- DRAINAGE

1 2 3 4

CONSOLIDATION COAL COMPANY

HIDDEN VALLEY MINE

FINAL CONFIGURATION

jbr environmental consultants, inc.

Salt Lake City, Utah Cedar City, Utah Reno, Nevada Elko, Nevada

DRAWN BY EWL	DRAWN BY CLP	CHK'D BY	SCALE 1" = 100'
EWL 5/19/86	JMJ 11/3/86		
TS 8/16/86			

DATE DRAWN 5/12/86

DRAWING NUMBER

PLATE V