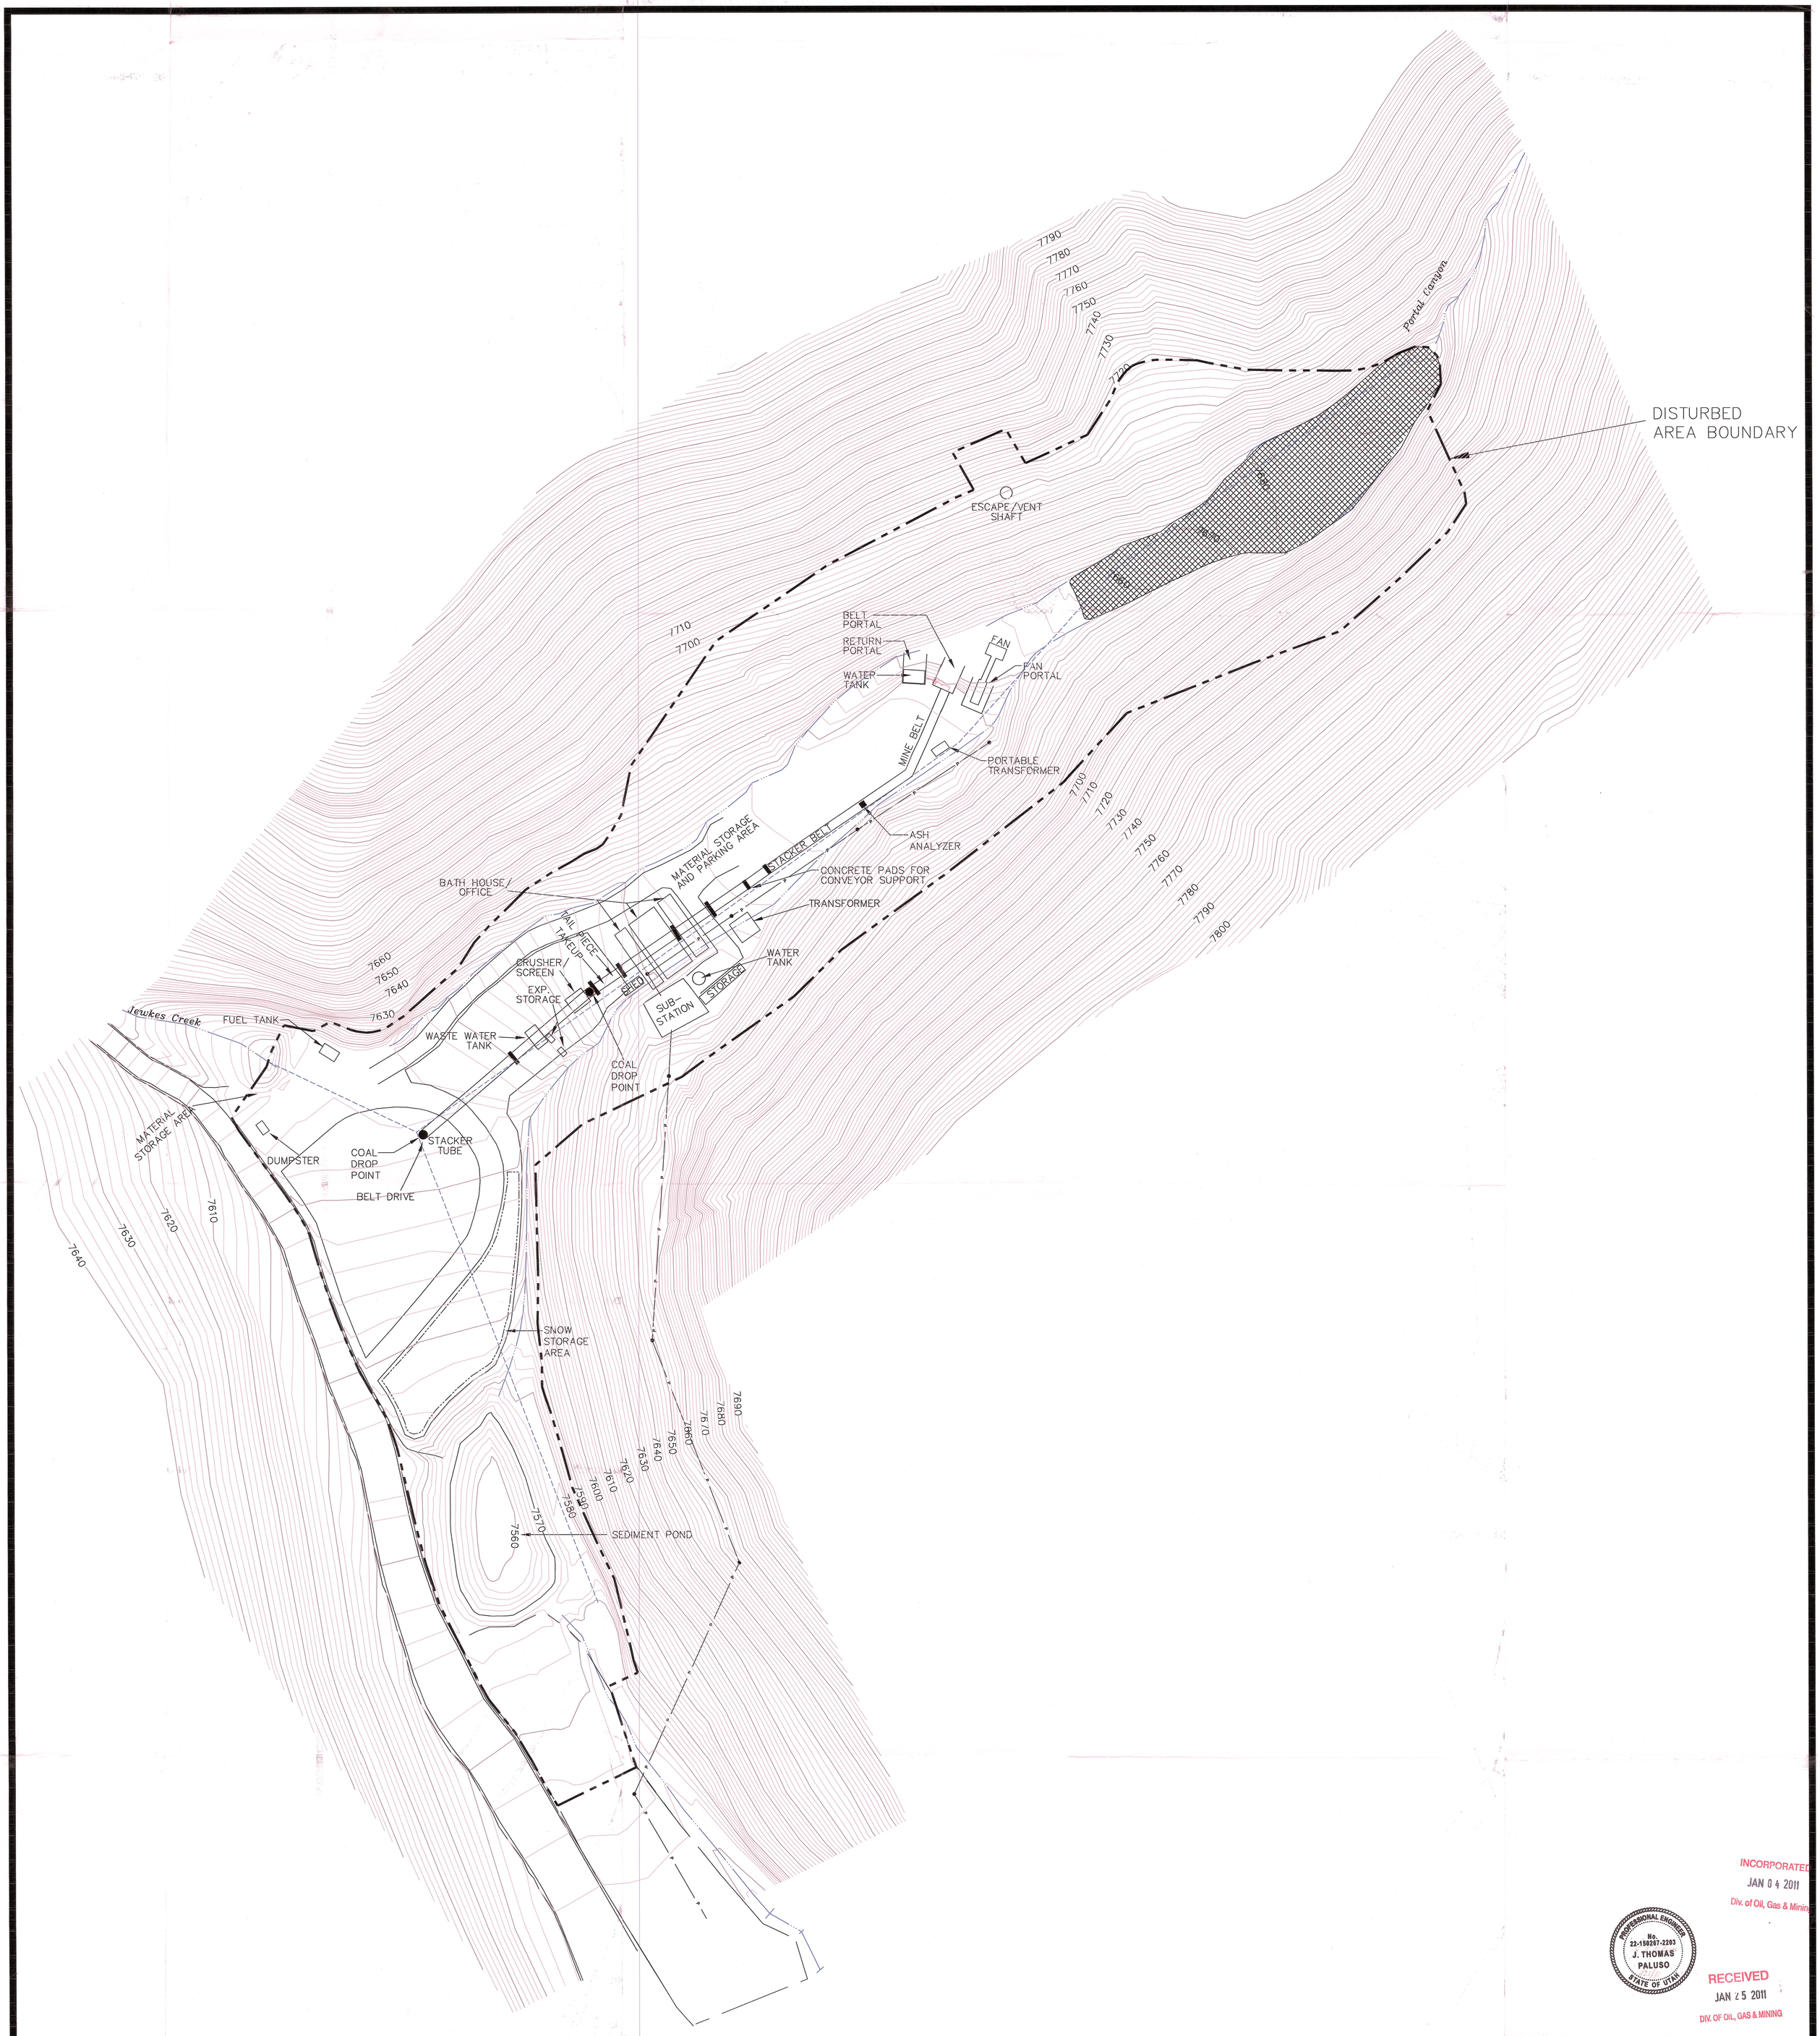

INCORPORATED
JAN 04 2011
Div. of Oil, Gas & Mining

PROFESSIONAL ENGINEER
No. 22-150267-2203
J. THOMAS PALUSO
STATE OF UTAH

RECEIVED
JAN 25 2011
DIV. OF OIL, GAS & MINING

LEGEND

- POWER/TELEPHONE POLES
- UNIMPROVED ROAD
- IMPROVED GRAVEL ROAD
- STREAMS AND DITCHES
- SNOW STORAGE BOUNDARY LINE
- TOPSOIL STORAGE AREA
- INTERIM RECLAMATION AREA TOPSOIL STORAGE

REVISION		
BY	DATE	DESCRIPTION
KP	11-22-10	NEW EXPLOSIVE STORAGE LOCATION

HIDDEN SPLENDOR RESOURCES, INC.
HORIZON MINE
3266 SOUTH 125 WEST
PRICE, UTAH 84501

PLATE 3-1

SURFACE FACILITIES

KP	DB	DATE: 11-22-10
DB	AUTOCAD FILE: C:\Horizon 2010\DOGM 2010\, PLATE-3-1-2003(	

SCALE: 1" = 50'