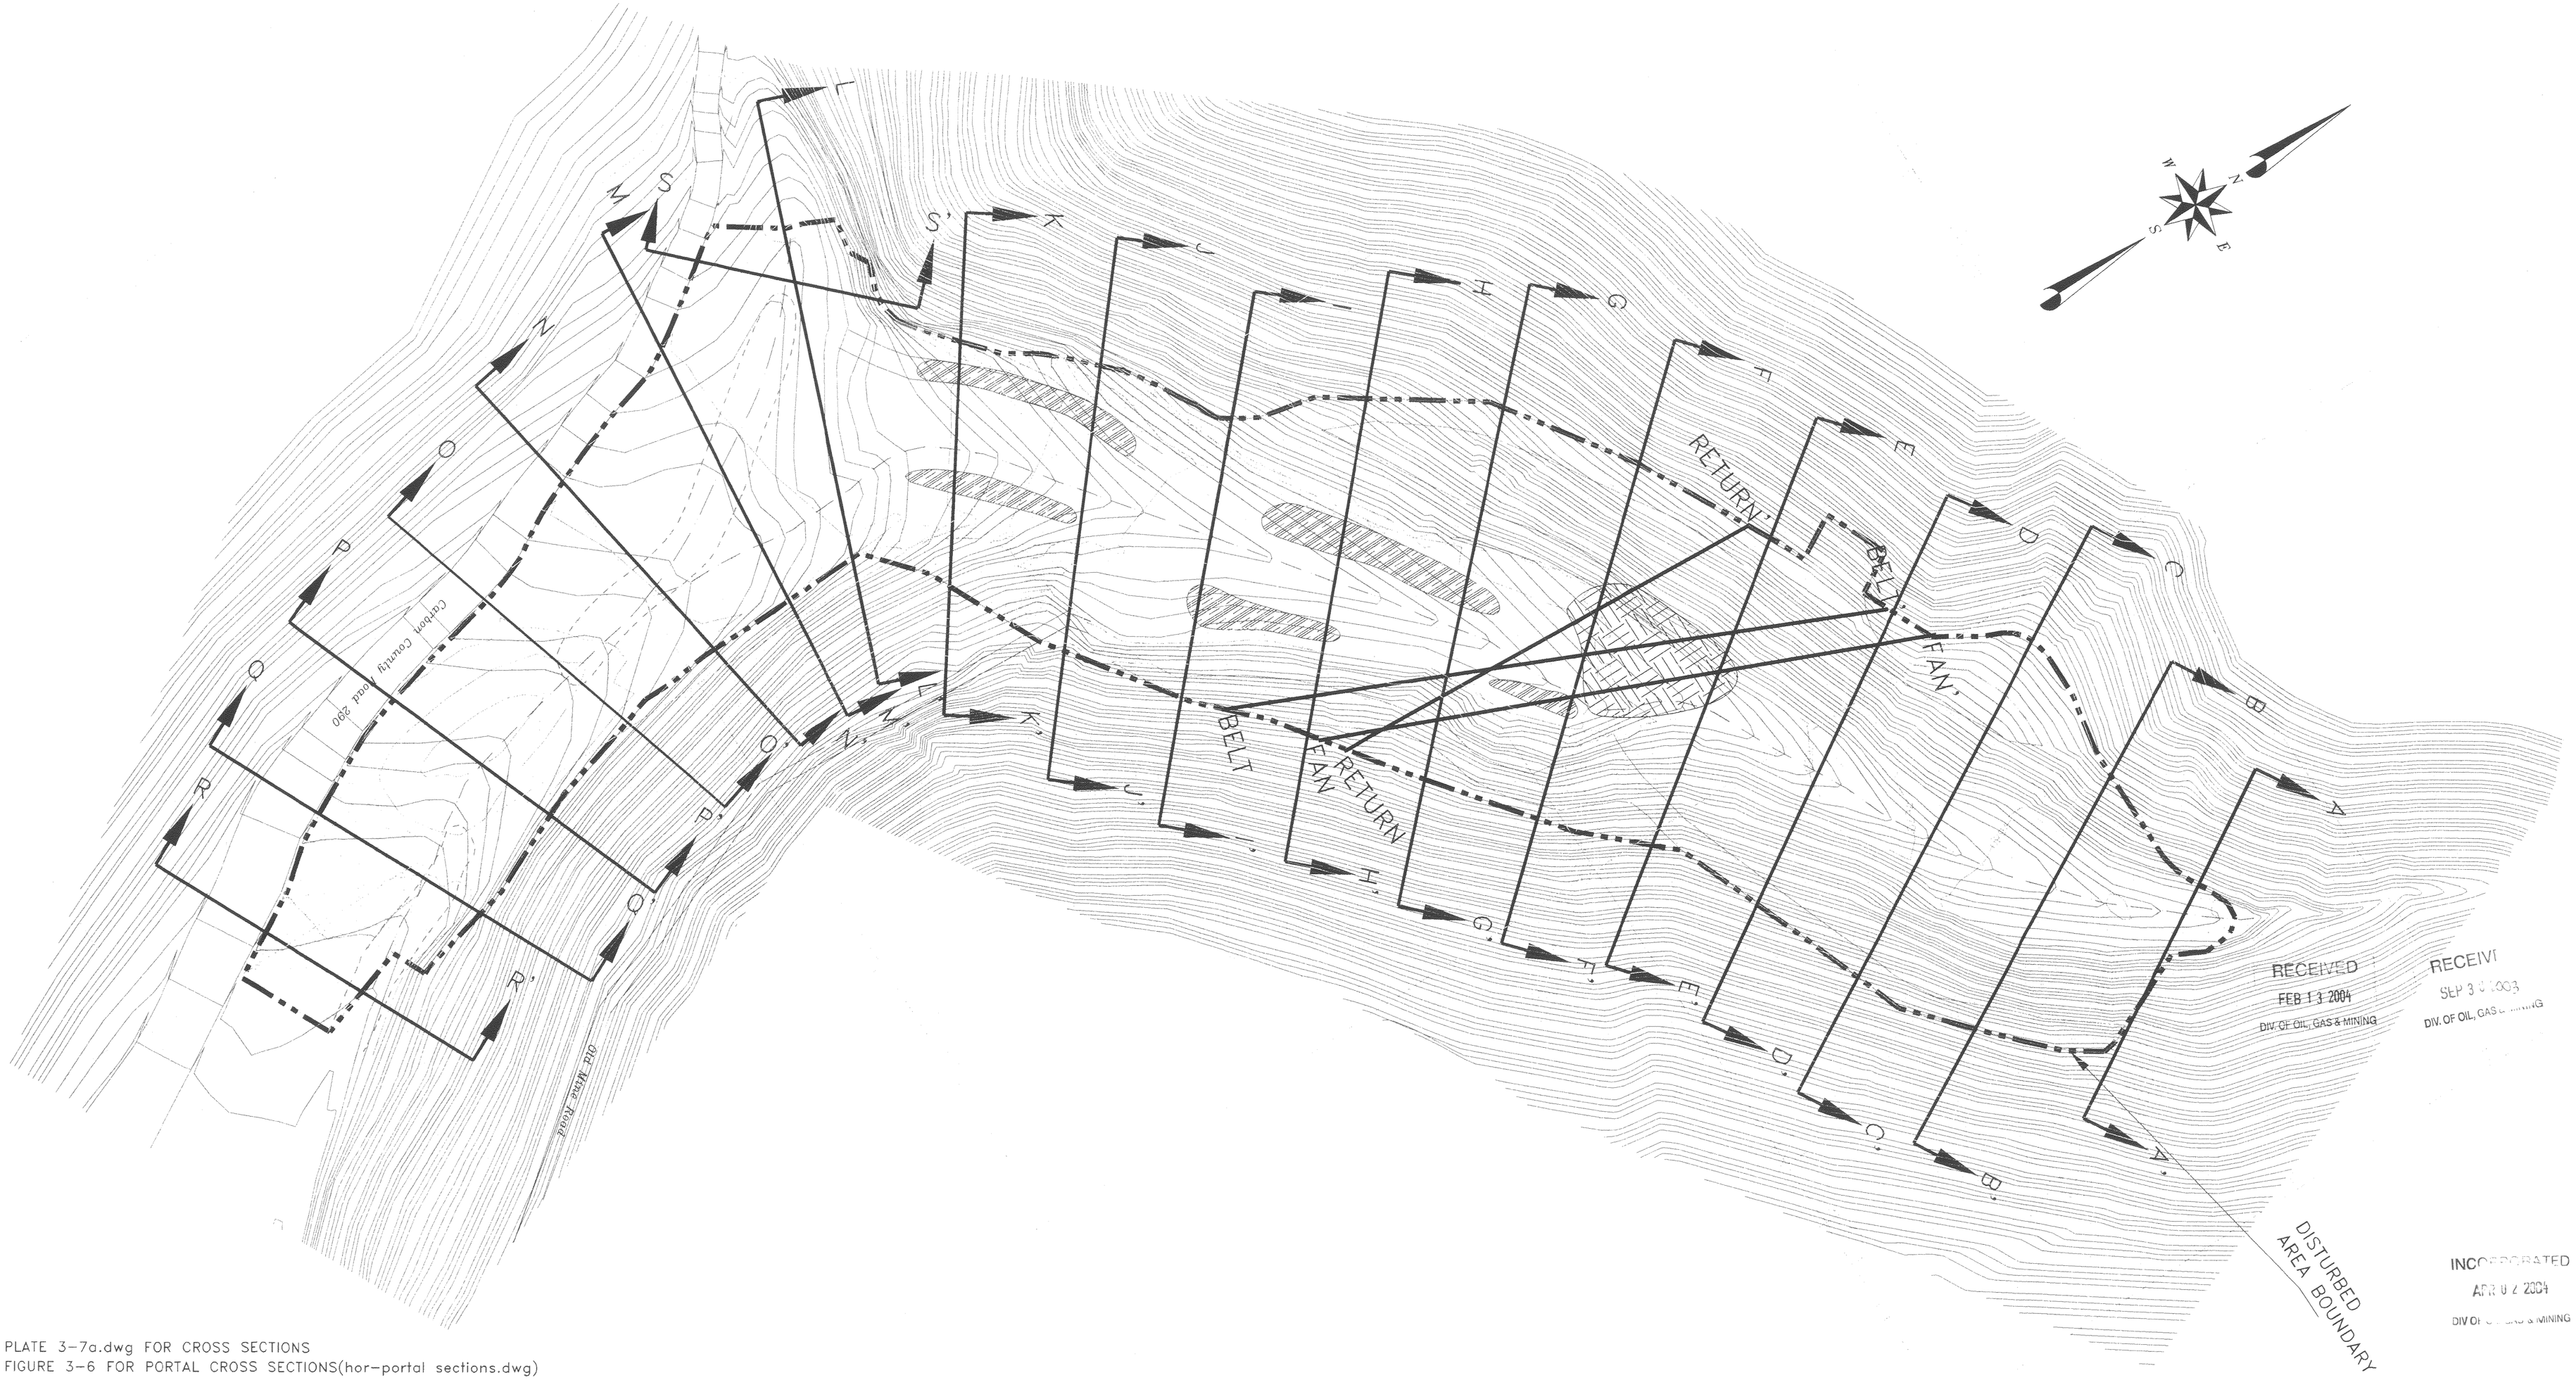

RECEIVED
FEB 13 2004
DIV. OF OIL, GAS & MINING
RECEIVED
SEP 3 0 2003
DIV. OF OIL, GAS & MINING
INCORPORATED
APR 0 2 2004
DIV OF OIL, GAS & MINING

NOTE:
SEE PLATE 3-7a.dwg FOR CROSS SECTIONS
SEE FIGURE 3-6 FOR PORTAL CROSS SECTIONS(hor-portal sections.dwg)

LEGEND:

- OPERATION CONTOUR
- RECLAMATION CONTOUR
- STREAM CHANNEL
- A — A' CROSS SECTION LOCATION
- DISTURBED AREA BOUNDARY
- FLOOD PLAIN BOUNDARY
- CURRENT AREAS OF INTERIM RECLAMATION NOT TO BE RECONTOURED DURING FINAL RECLAMATION
- AREA OF INTERIM RECLAMATION WHICH MAY BE RE-DISTURBED DURING FINAL RECLAMATION
- BURIED WASTE LOCATIONS
- AREA EXCAVATED FOR CONCRETE PORTAL COVERS

MARK D. WARMENT REGISTERED No. 870026 STATE OF UTAH PROFESSIONAL ENGINEER
2/13/04

Hidden Splendor Resources, Inc.
Horizon Mine
P.O. Box 32, Helper, Utah 84526
PH #: 435-472-1313 Fax #: 435-472-1314

Drawn By: JASON BENNETT	Date: Sept. 12, 2001	Scale: 1" = 60'
Approval: DAVE MILLER	Drawing Name: PLT3-7.DWG	

Drawing:

PLATE 3-7

RECLAMATION TOPOGRAPHY