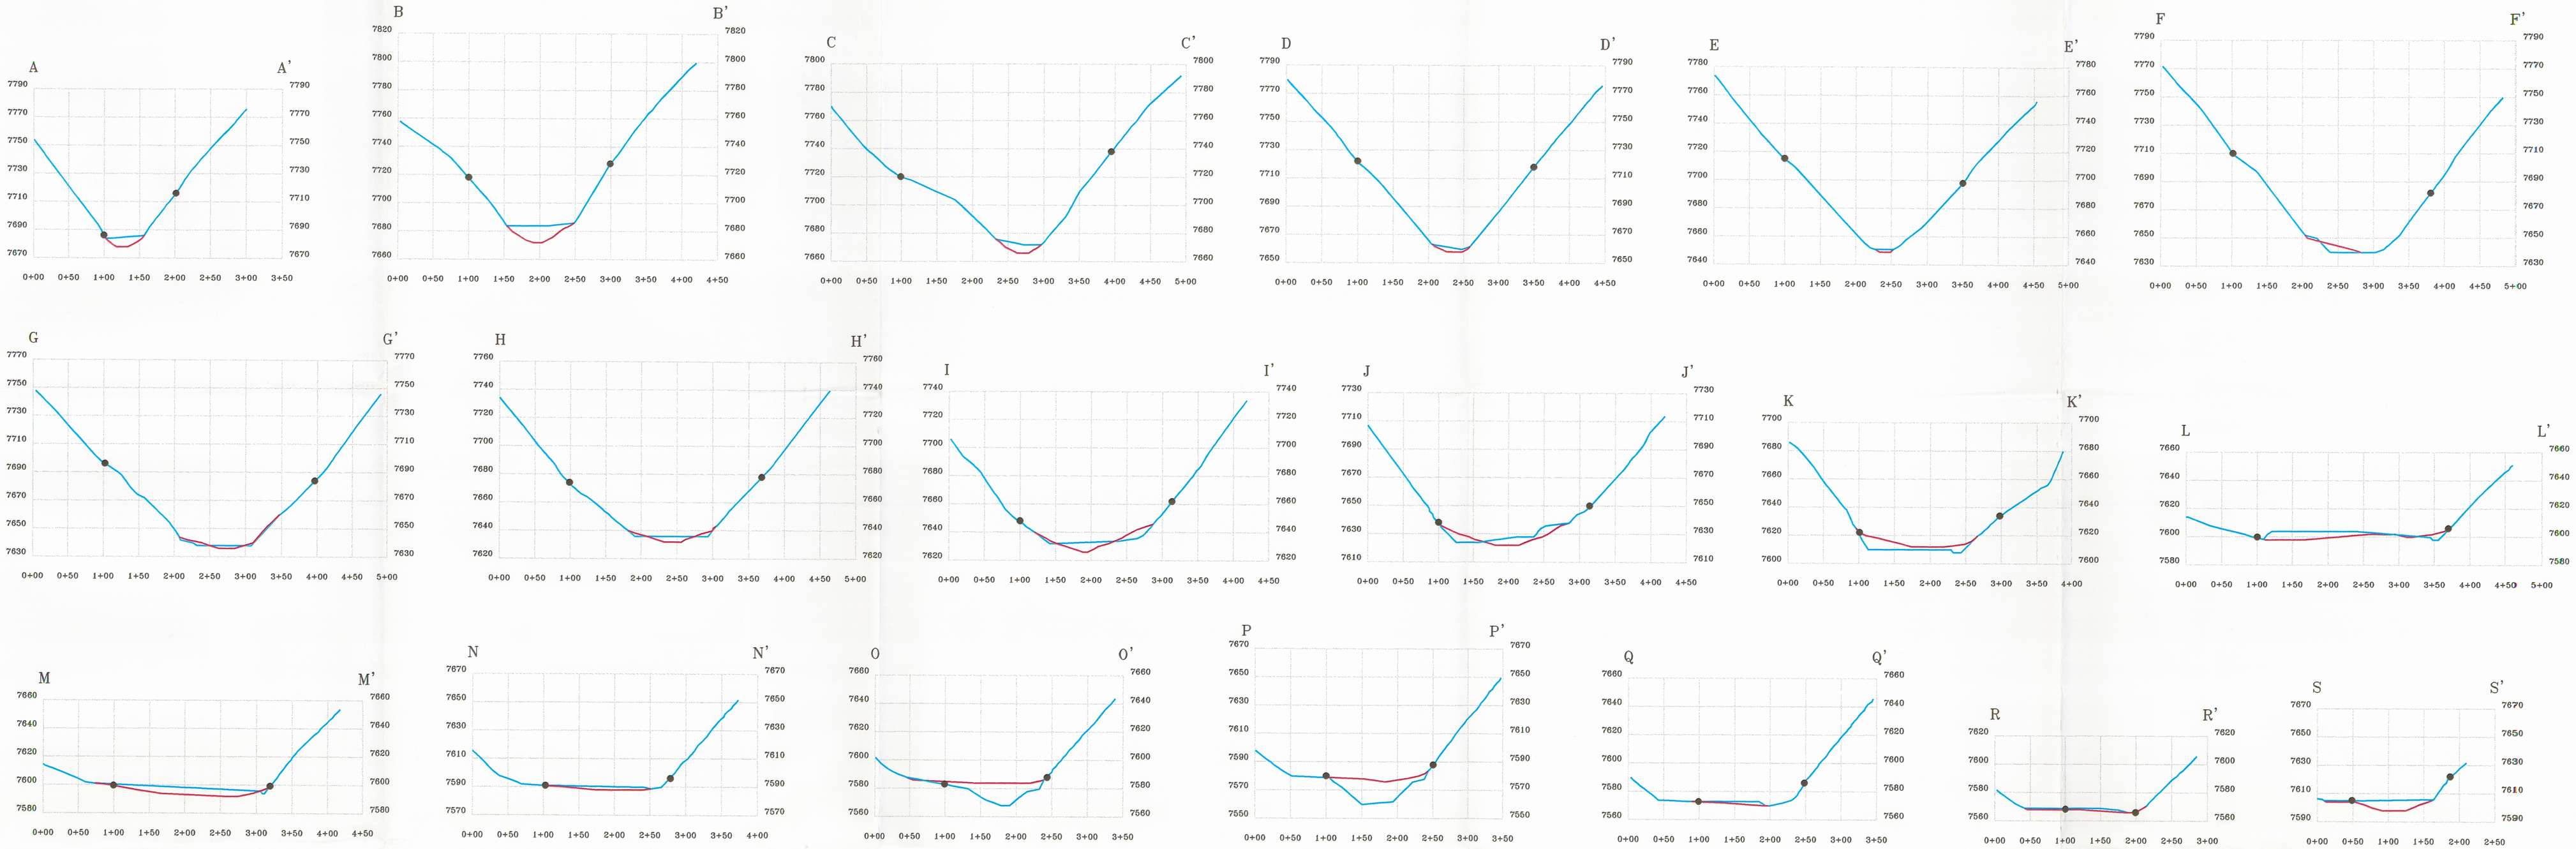

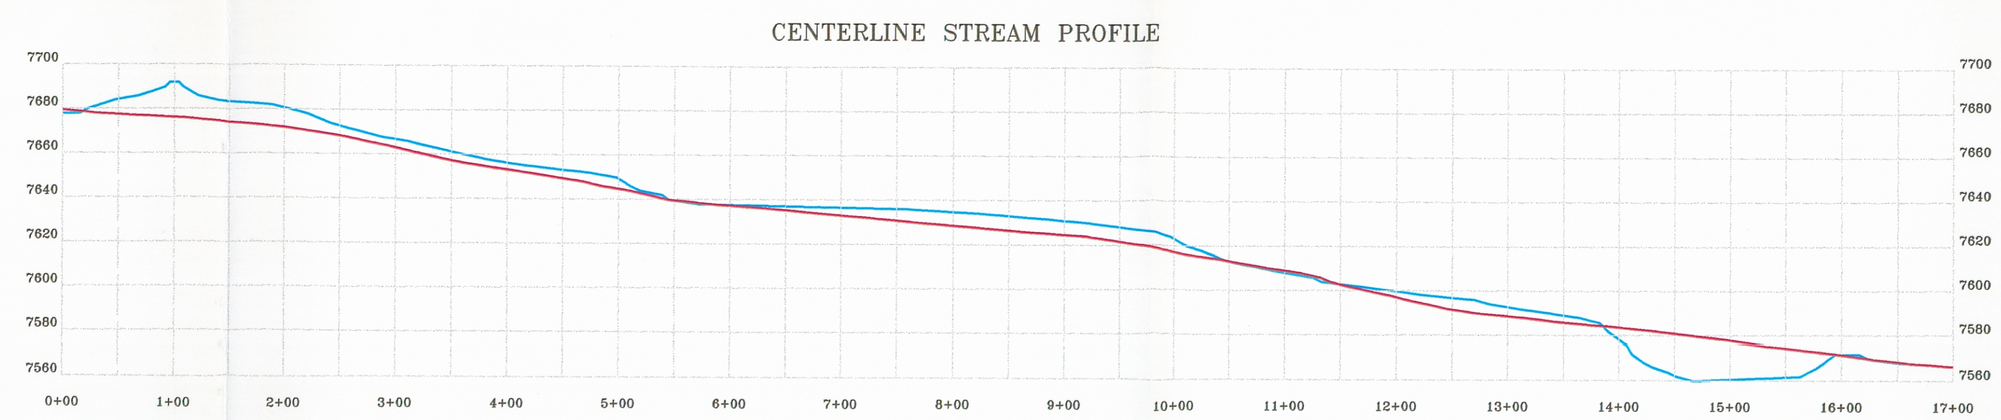

NOTE:
SEE PLATE 3-7.dwg FOR CROSS SECTION LOCATIONS

RECEIVED
FEB 13 2004
DIV. OF OIL, GAS & MINING

RECEIVED
SEP 30 2003
DIV. OF OIL, GAS & MINING

INCORPORATED
APR 02 2004
DIV OF OIL GAS & MINING

LEGEND:

- EXISTING GRADE
- FINISH GRADE
- DISTURBED AREA BOUNDARY

HORIZONTAL SCALE - 1" = 100'
VERTICAL SCALE - 1" = 50'

MARK D. WAYMENT
REGISTERED
No. 870026
STATE OF UTAH
PROFESSIONAL ENGINEER
2/13/04

Hidden Splendor Resources, Inc.
Horizon Mine
P.O. Box 32, Helper Ut. 84526
PH #: 435-472-1313 Fax #: 435-472-1314

Drawn By: JASON BENNETT	Date: June 5, 2001	Scale: SEE NOTE
Approval: DAVE MILLER	Drawing Name: PLT3-7a.DWG	
Drawing: Plate 3-7a		

POST MINING X-SECTIONS