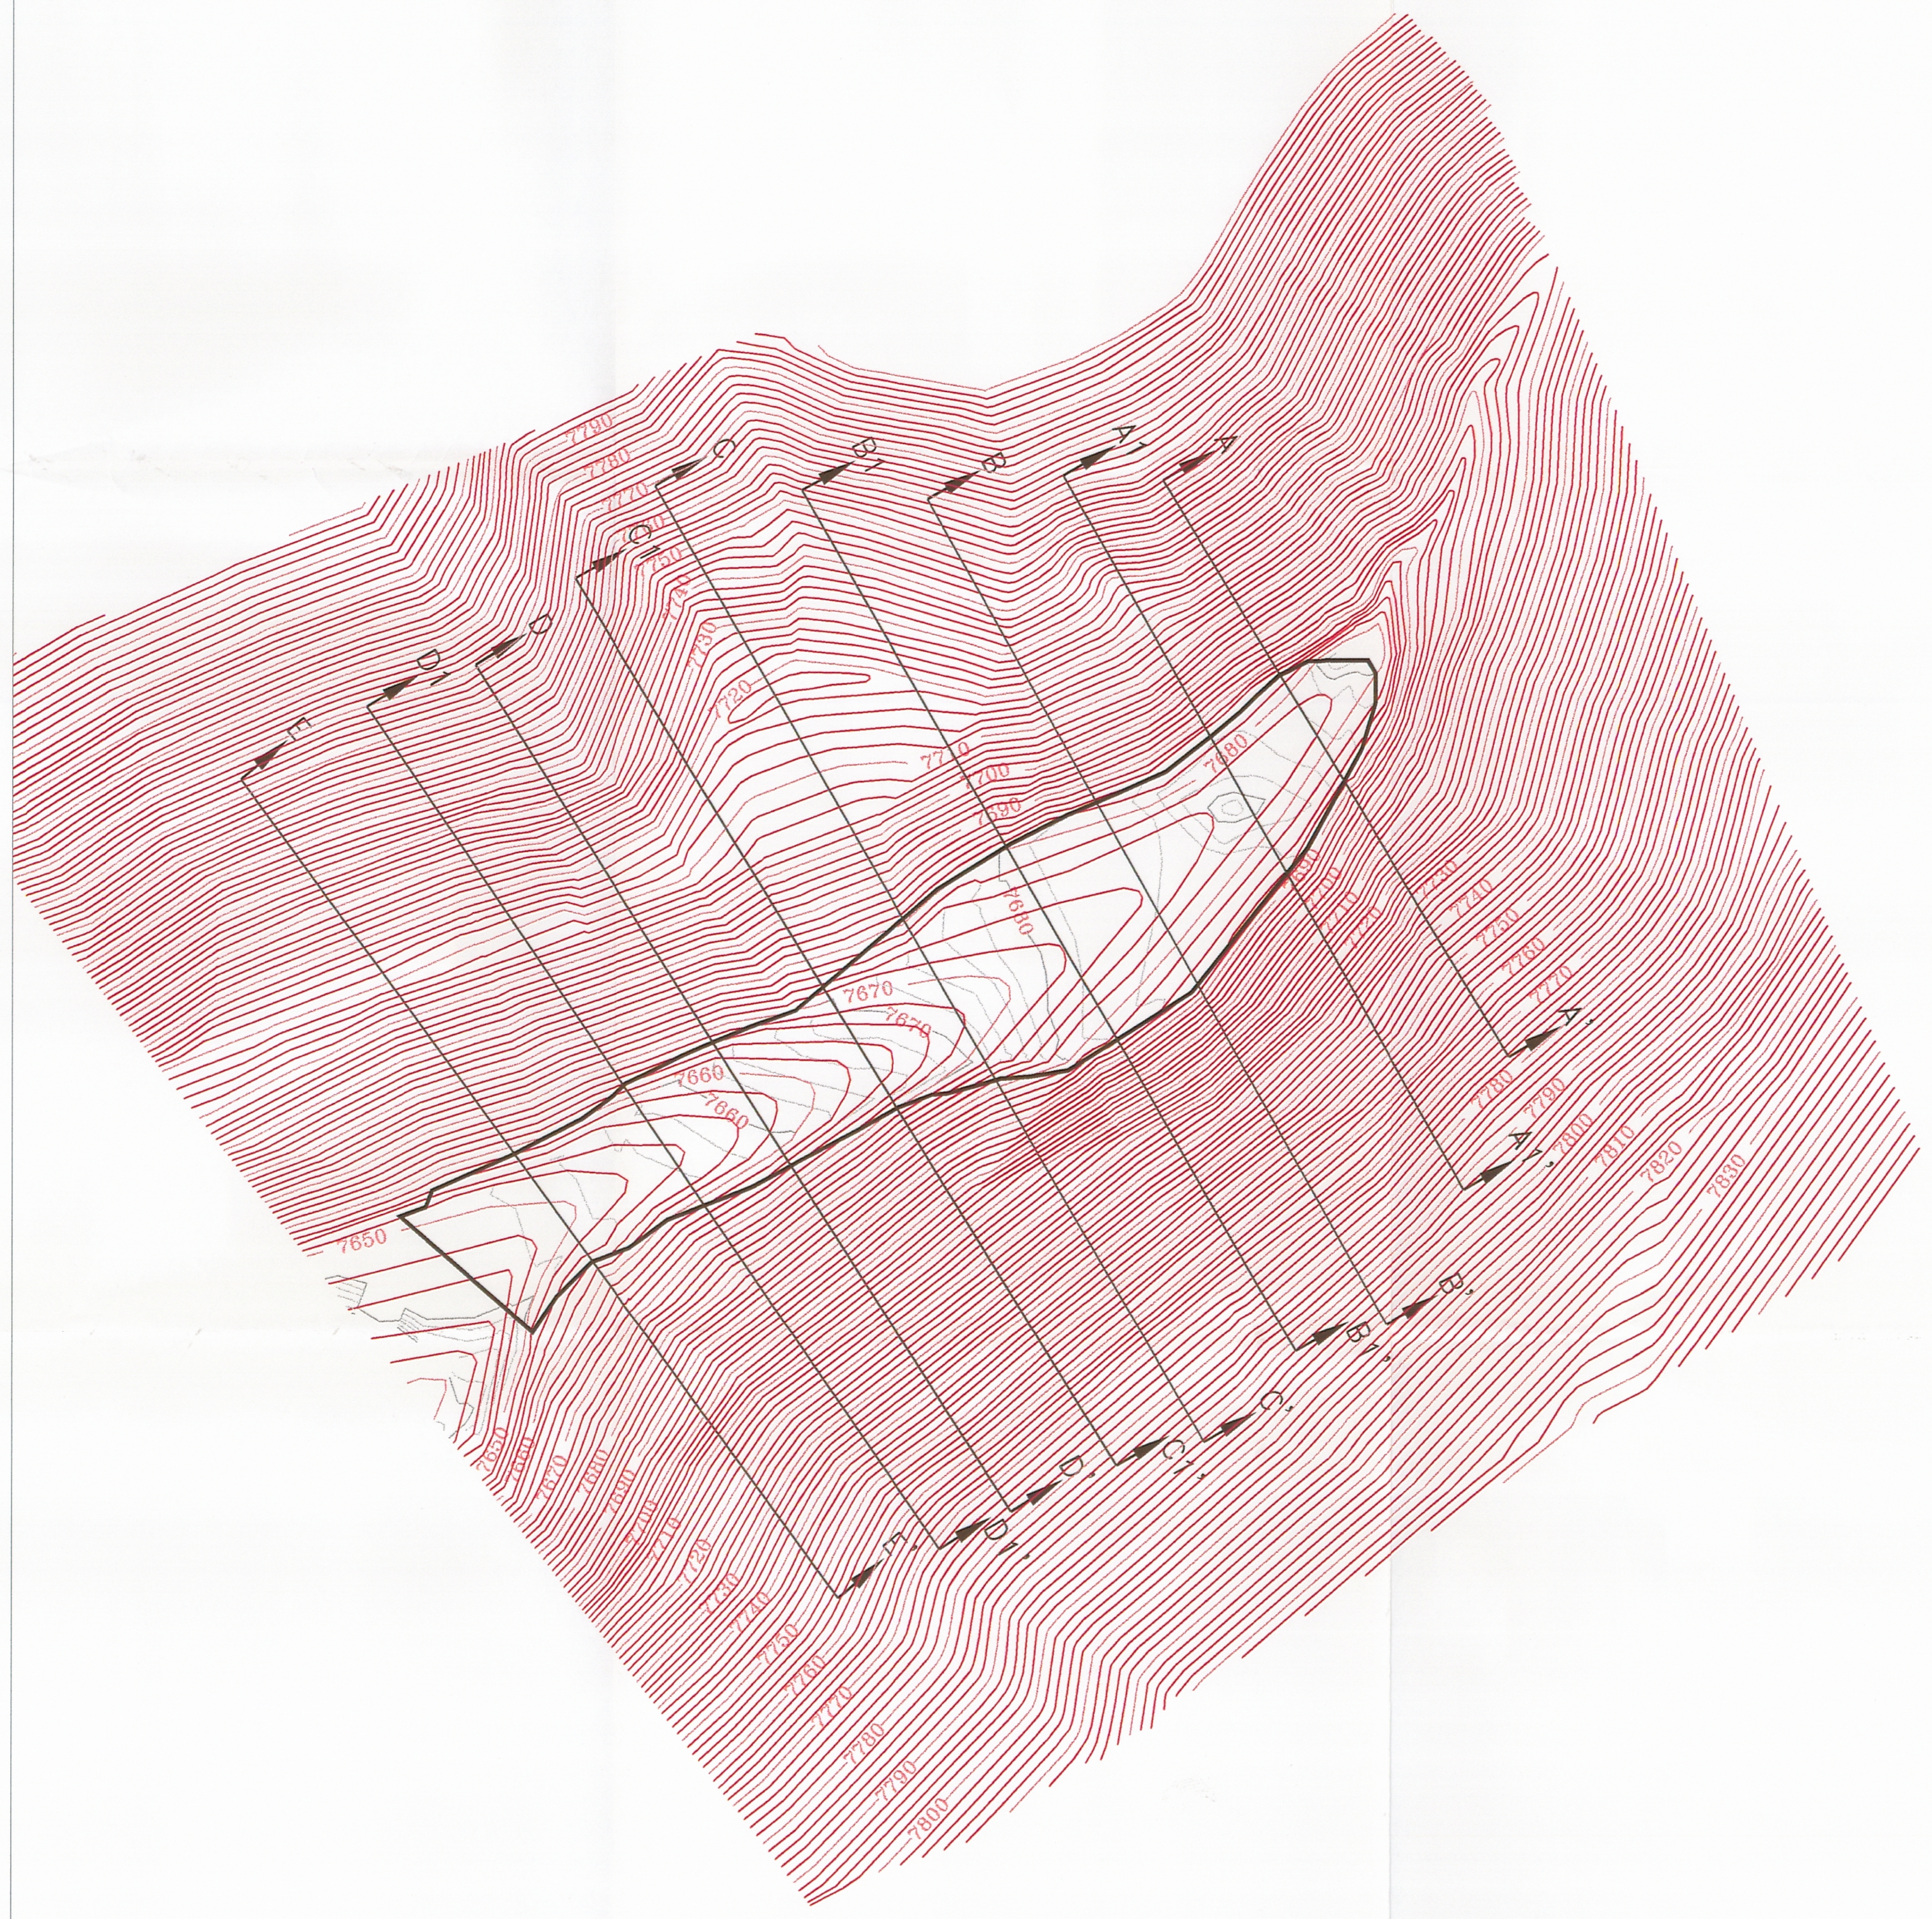

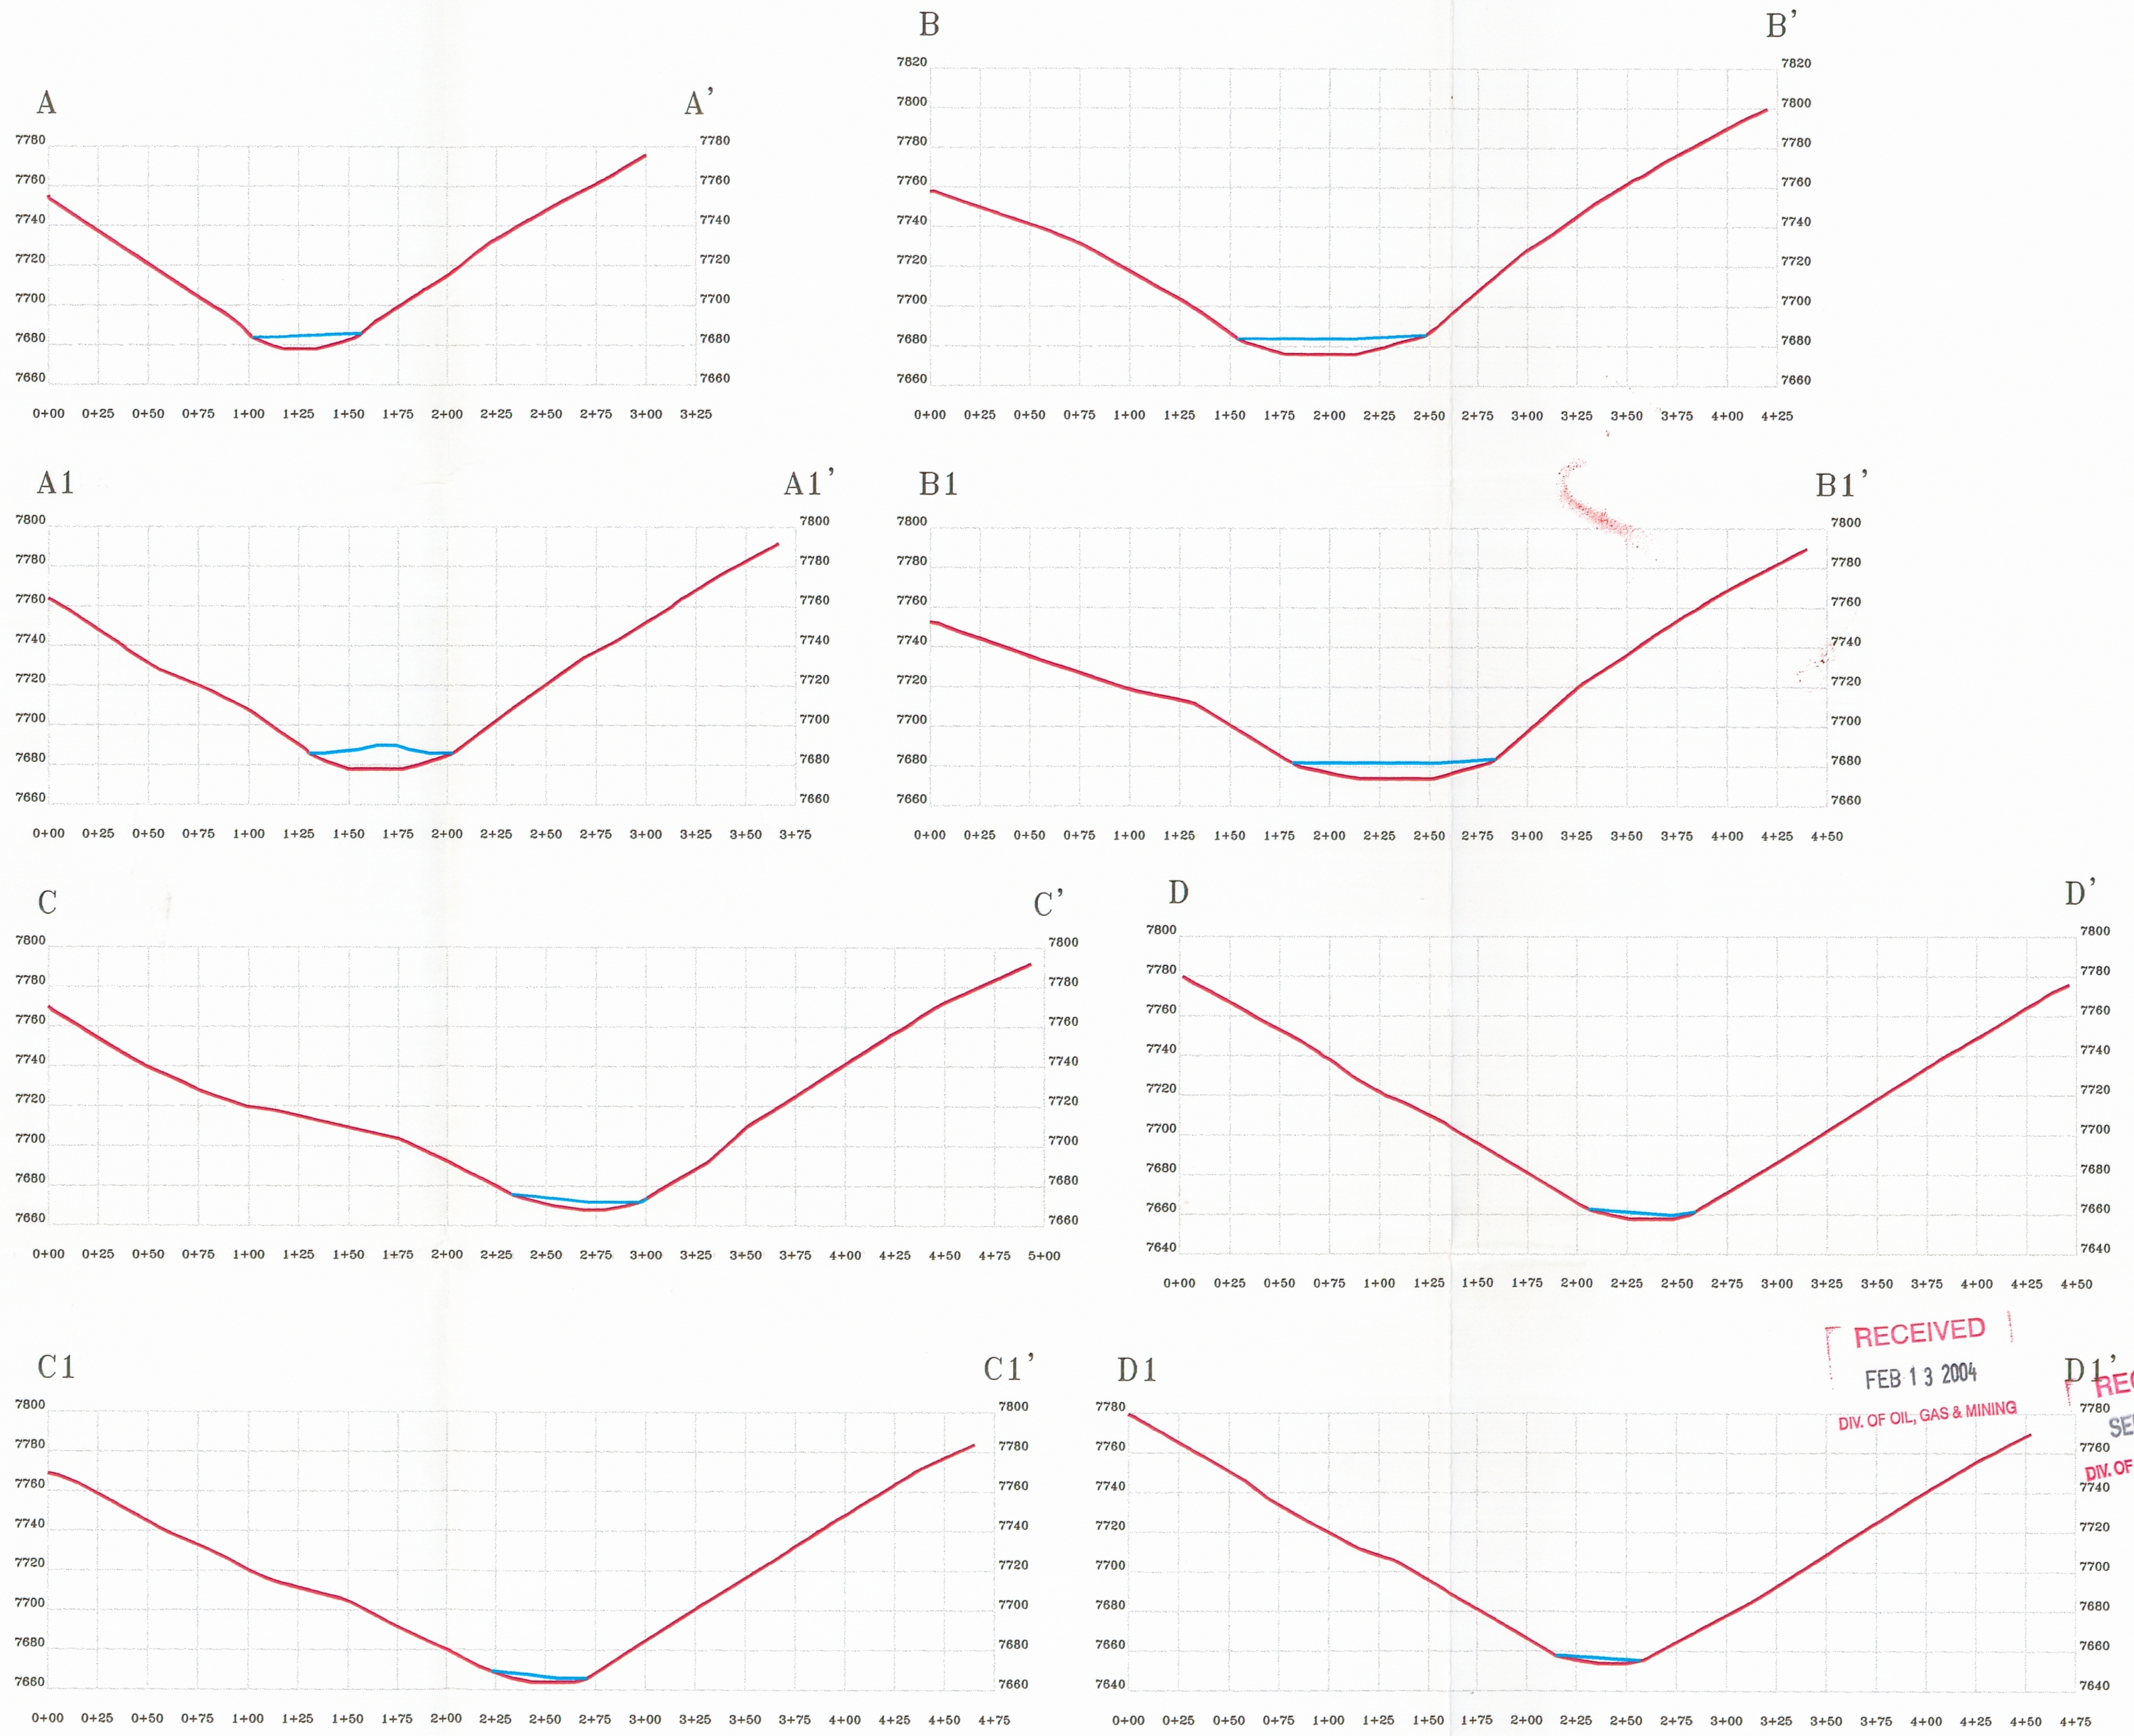

RECEIVED
FEB 1 3 2004
DIV. OF OIL, GAS & MINING
RECEIVED
SEP 3 0 2003
DIV. OF OIL, GAS & MINING
INCORPORATED
APR 0 2 2004
DIV OF

LEGEND:

- 7600 OPERATIONAL CONTOUR
- 7600 RECLAMATION CONTOUR
- A — A' CROSS SECTION LOCATION
- OPERATIONAL GROUND
- RECLAIMED GROUND

CUT VOLUME = 5700 cu. yds.

MARK D. WAYMENT
REGISTERED
No. 870026
STATE OF
PROFESSIONAL ENGINEER
2/13/04

Hidden Splendor Resources, Inc.
Horizon Mine
P.O. Box 32, Helper Ut. 84526
PH #: 435-472-1313 Fax #: 435-472-1314

Drawn By: JASON BENNETT	Date: June 5, 2001	Scale: 1" = 60'
Approval: DAVE MILLER	Drawing Name: stock pile.dwg	
Drawing: PLATE 3-7b		

PLATE 3-7b

TOP SOIL STORAGE AREA