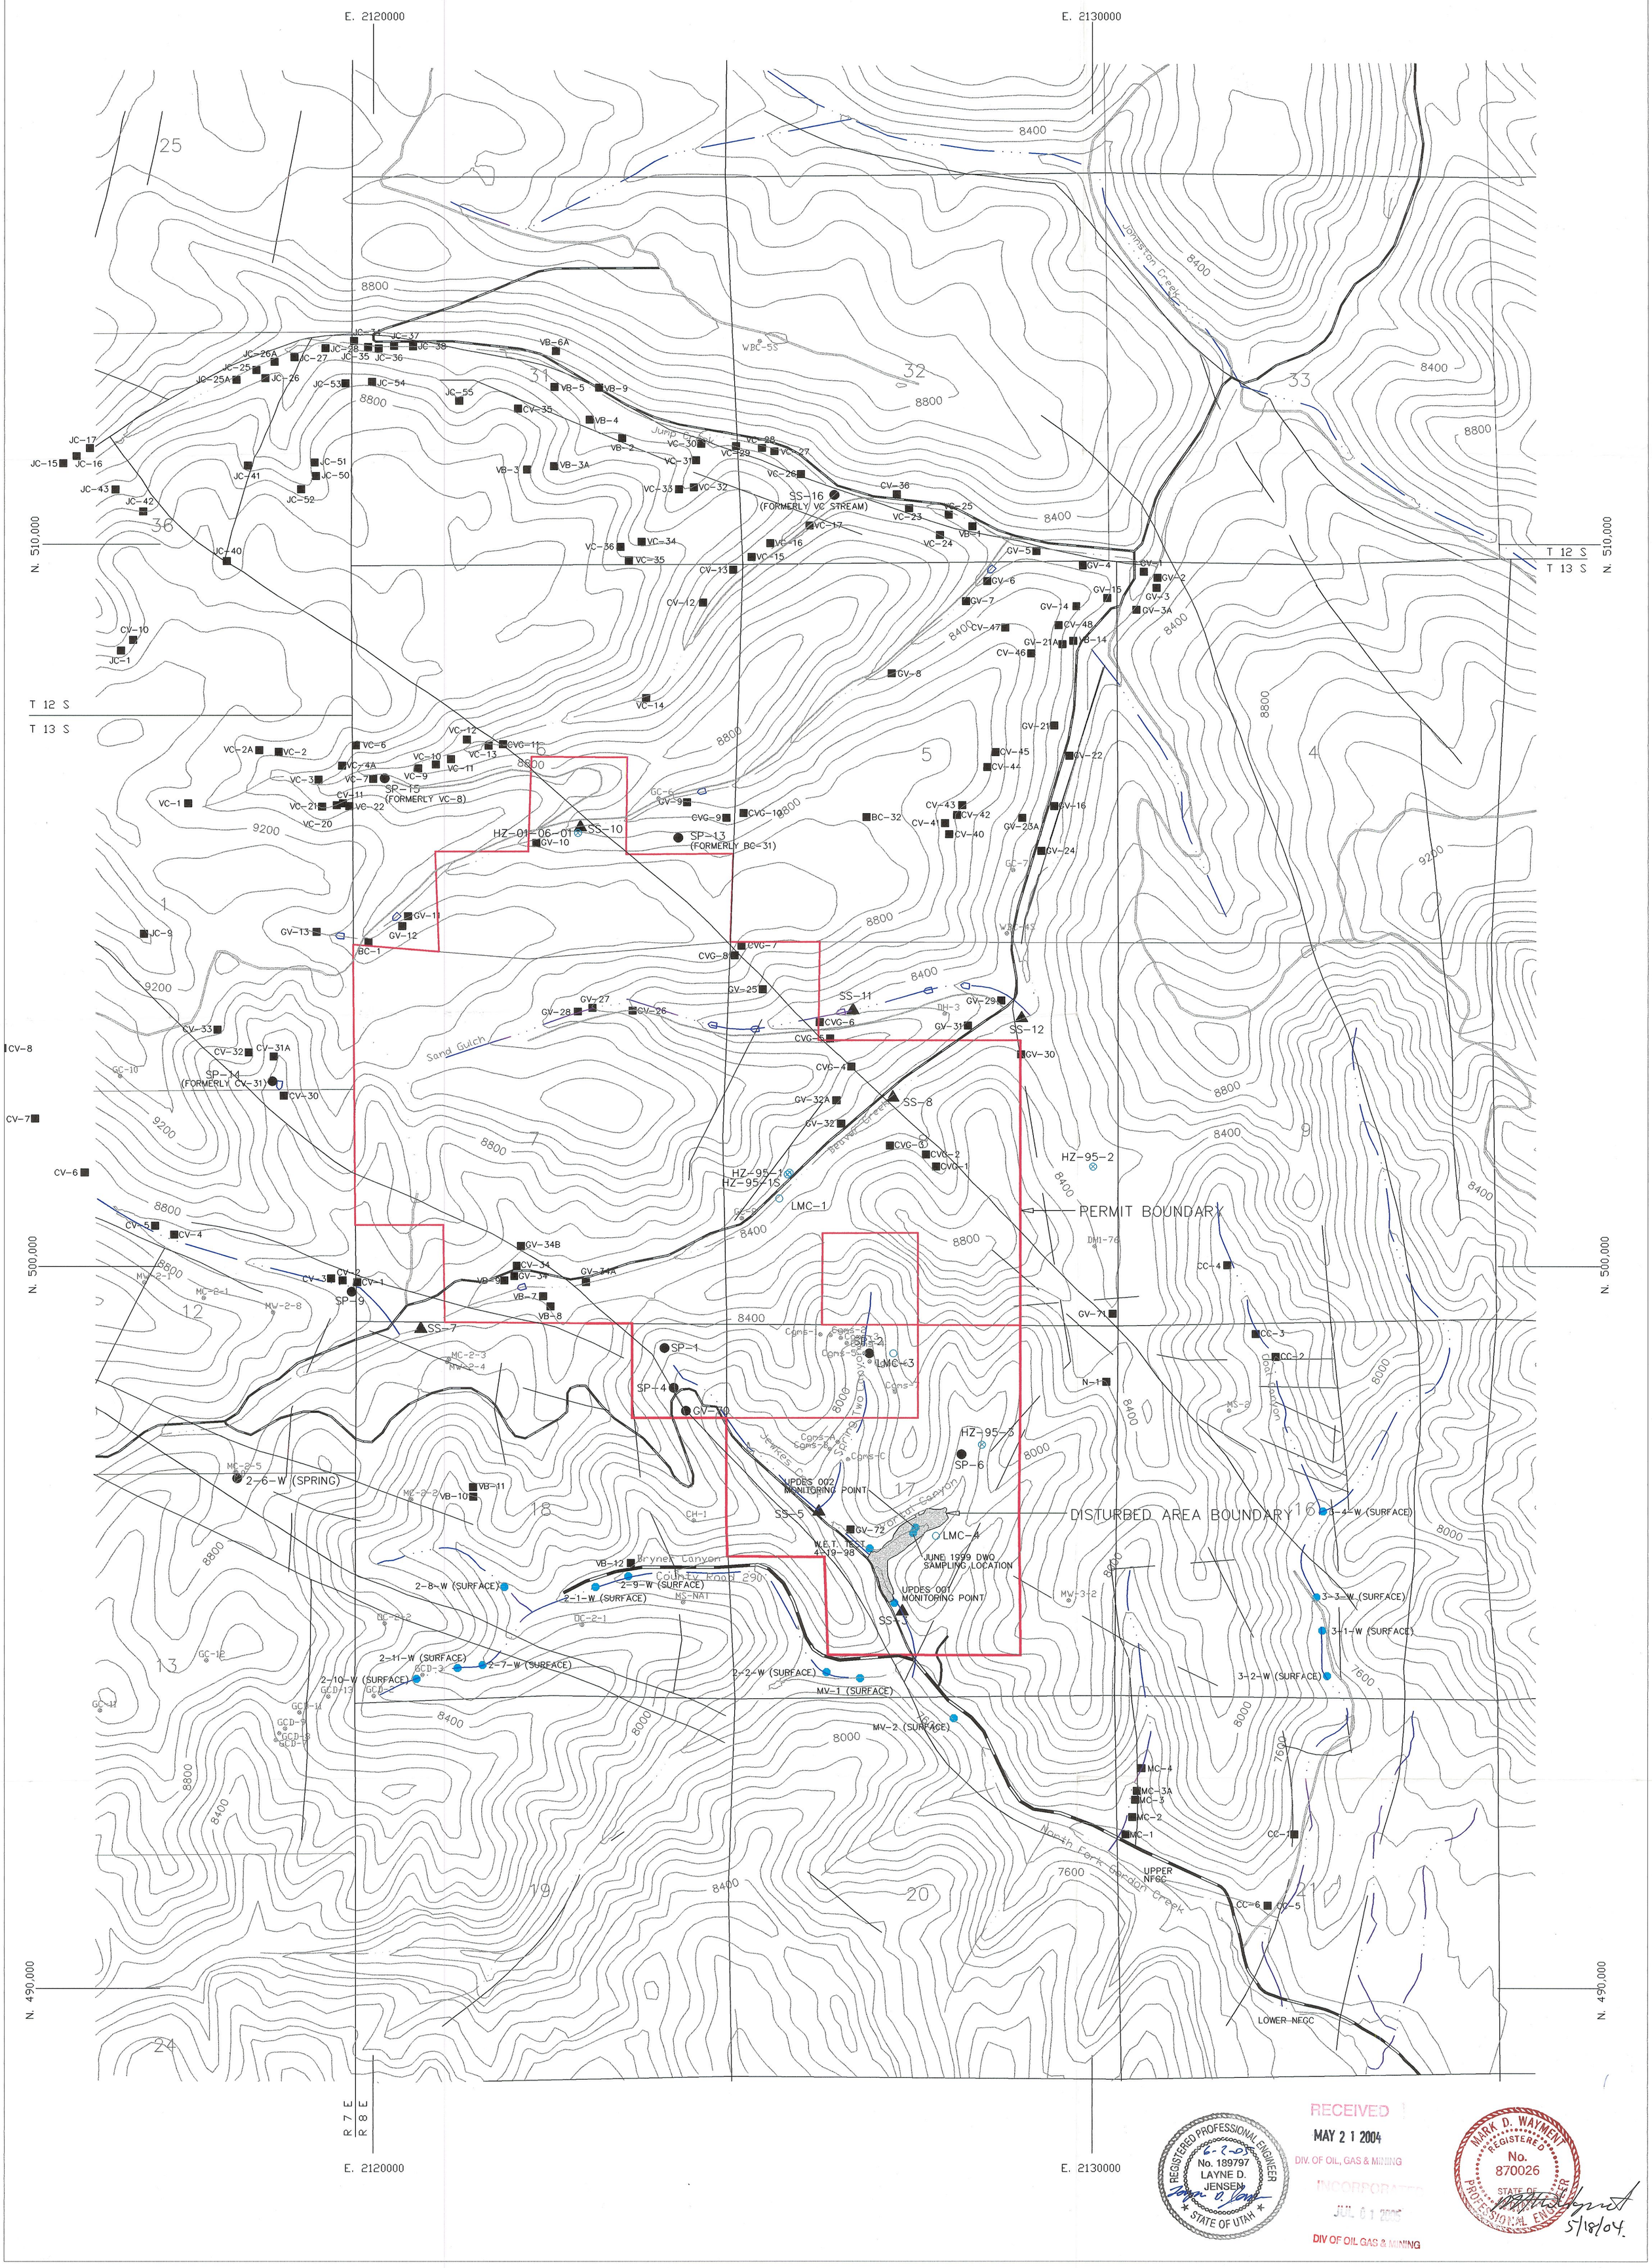

RECEIVED
MAY 21 2004
DIV. OF OIL, GAS & MINING

INCORPORATED
JUL 01 2004
DIV OF OIL GAS & MINING

REGISTERED PROFESSIONAL ENGINEER No. 189797 LAYNE D. JENSEN STATE OF UTAH 6-2-05

MARK D. WAYMENT REGISTERED No. 870026 STATE OF UTAH PROFESSIONAL ENGINEER 5/18/04

LEGEND

SS-3 ▲	SURFACE WATER SAMPLING SITE
SP-1 ●	GROUNDWATER SAMPLING SITE
◻	PONDS
HZ-95-1 ⊗	MONITORING WELL
2-1W ●	MONITORING POINT USED BY OTHER MINES
GV-1 ■	SPRING LOCATIONS
LMC-1 ○	DRILL HOLES
▬	IMPROVED GRAVEL ROAD
▬	UNIMPROVED ROAD
▬	JEEP TRAILS
▬ . . . ▬	STREAMS

NOTE: MC-4 AND CC-5 WERE SAMPLING POINTS FROM 1997 TO 1999

0' 1000'

REVISION

	BY	DATE	DESCRIPTION
0	VSM	9-2-98	
1	VSM	5-31-99	
2	LDJ	2-23-00	NEW PERMIT BOUNDARY, DISTURBED AREA BOUNDARY AND TITLE BLOCK
3	KP	9-2-03	NEW TITLE BLOCK FOR CHANGE OF OWNERSHIP
4	KP	5-5-04	NEW PERMIT BOUNDARY
5			
6			

HIDDEN SPLENDOR RESOURCES, INC.
HORIZON MINE
P.O.BOX 32
HELPER, UTAH 84526

PLATE 7-1

WATER MONITORING LOCATIONS

DRAWN BY: SWF | CHECKED BY: LDJ | DATE: 12/04/01
APPROVED BY: RBW | FILE: C:\HORIZON\HORIZON 2003\PERMIT-UPDATES 2003\NORTH-PERMIT-PLATES\PLT7-12003