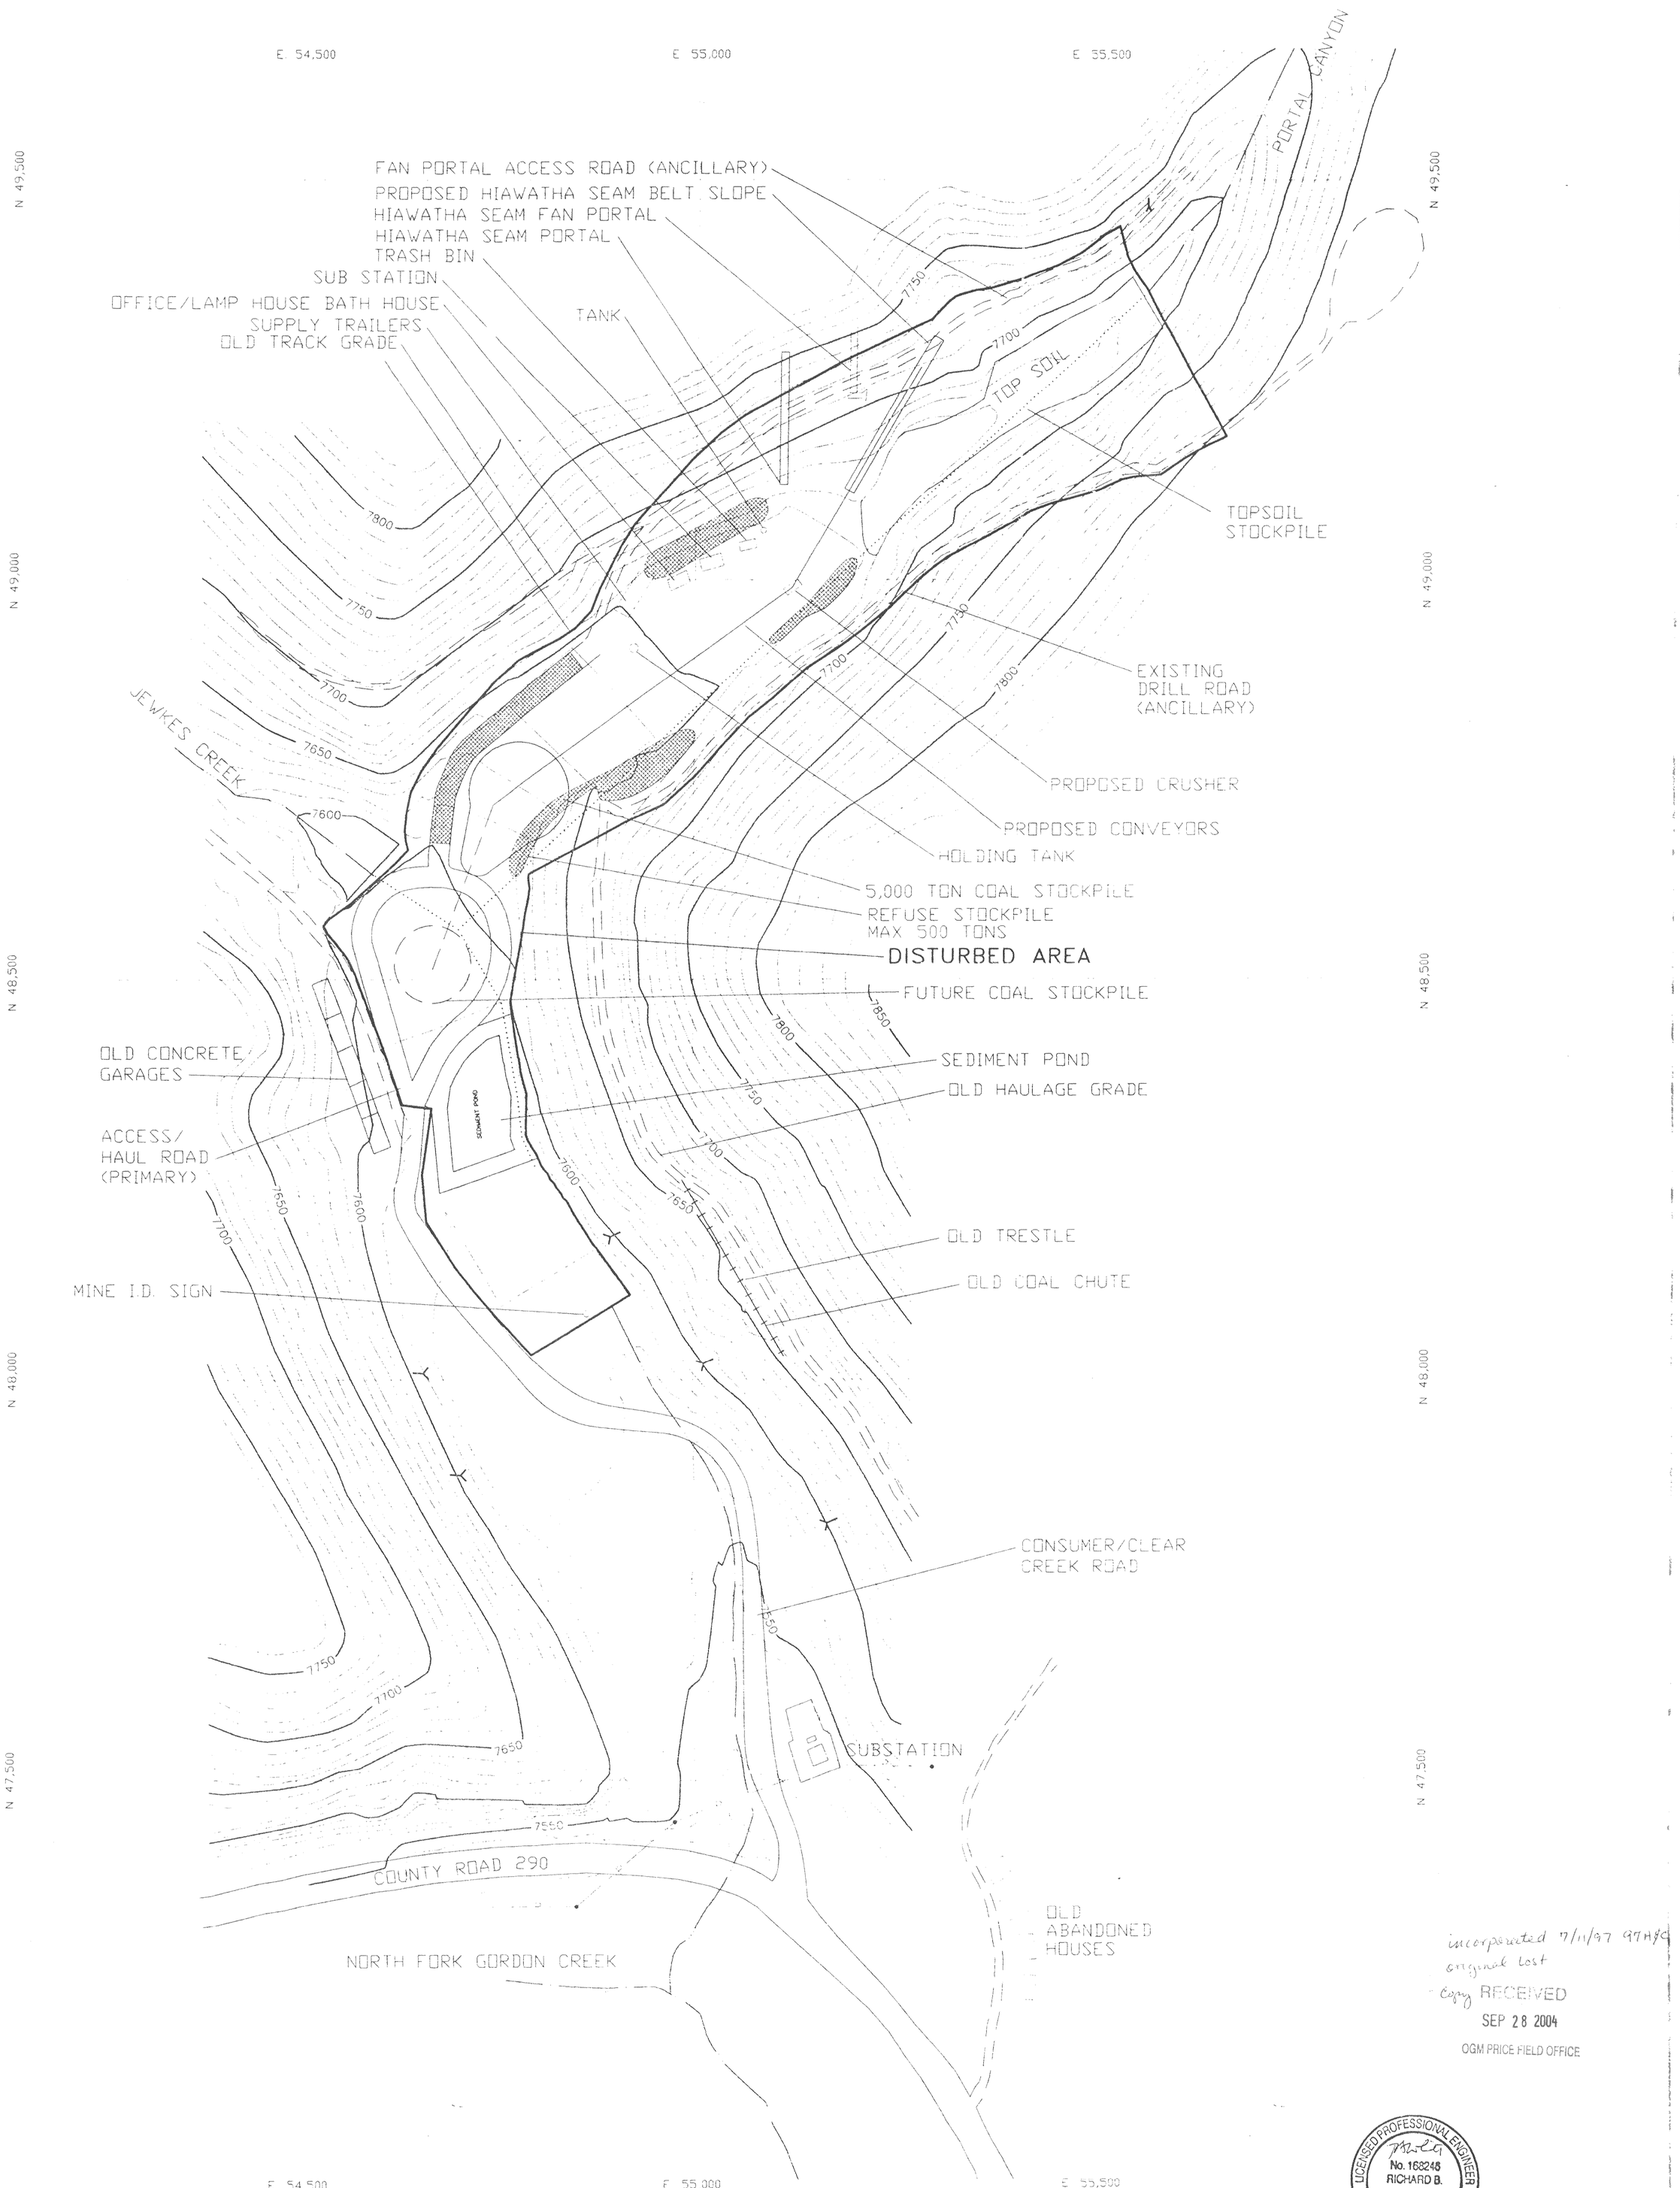

See Plate 3-2 For Premining And Operations Cross Sections

LEGEND

- Cross Section Locations
- Unimproved Road
- Improved Gravel Road
- Streams & Ditches
- Culvert
- Power Line
- Old Portal
- Buried Waste

N

0' 100' 200'

APPROXIMATE SCALE

incorporated 7/11/97 97H/C
original lost
Copy RECEIVED
SEP 28 2004
OGM PRICE FIELD OFFICE

LICENSED PROFESSIONAL ENGINEER
No. 163245
RICHARD B. WHITE
5/18/98
STATE OF UTAH

REVISION	
DATE	BY

PLATE A

BURIED WASTE LOCATIONS

HORIZON MINE

HORIZON MINING, LLC
P.O. BOX 599
HELPER, UTAH 84526

DRAWN BY: VWS	CHECKED BY: VSB	DATE: 1-15-97
APPROVED BY: RBB	AUTOCAD FILE: PLATE3_1.DWG	

BOURQUIN MINERAL ENGINEERING
EarthFax Engineering, Inc.