LEGEND:

SECTION VIEW
EXISTING GROUND LINE
PROPOSED GROUND LINE
PROPOSED CONVEYOR AND STRUCTURES

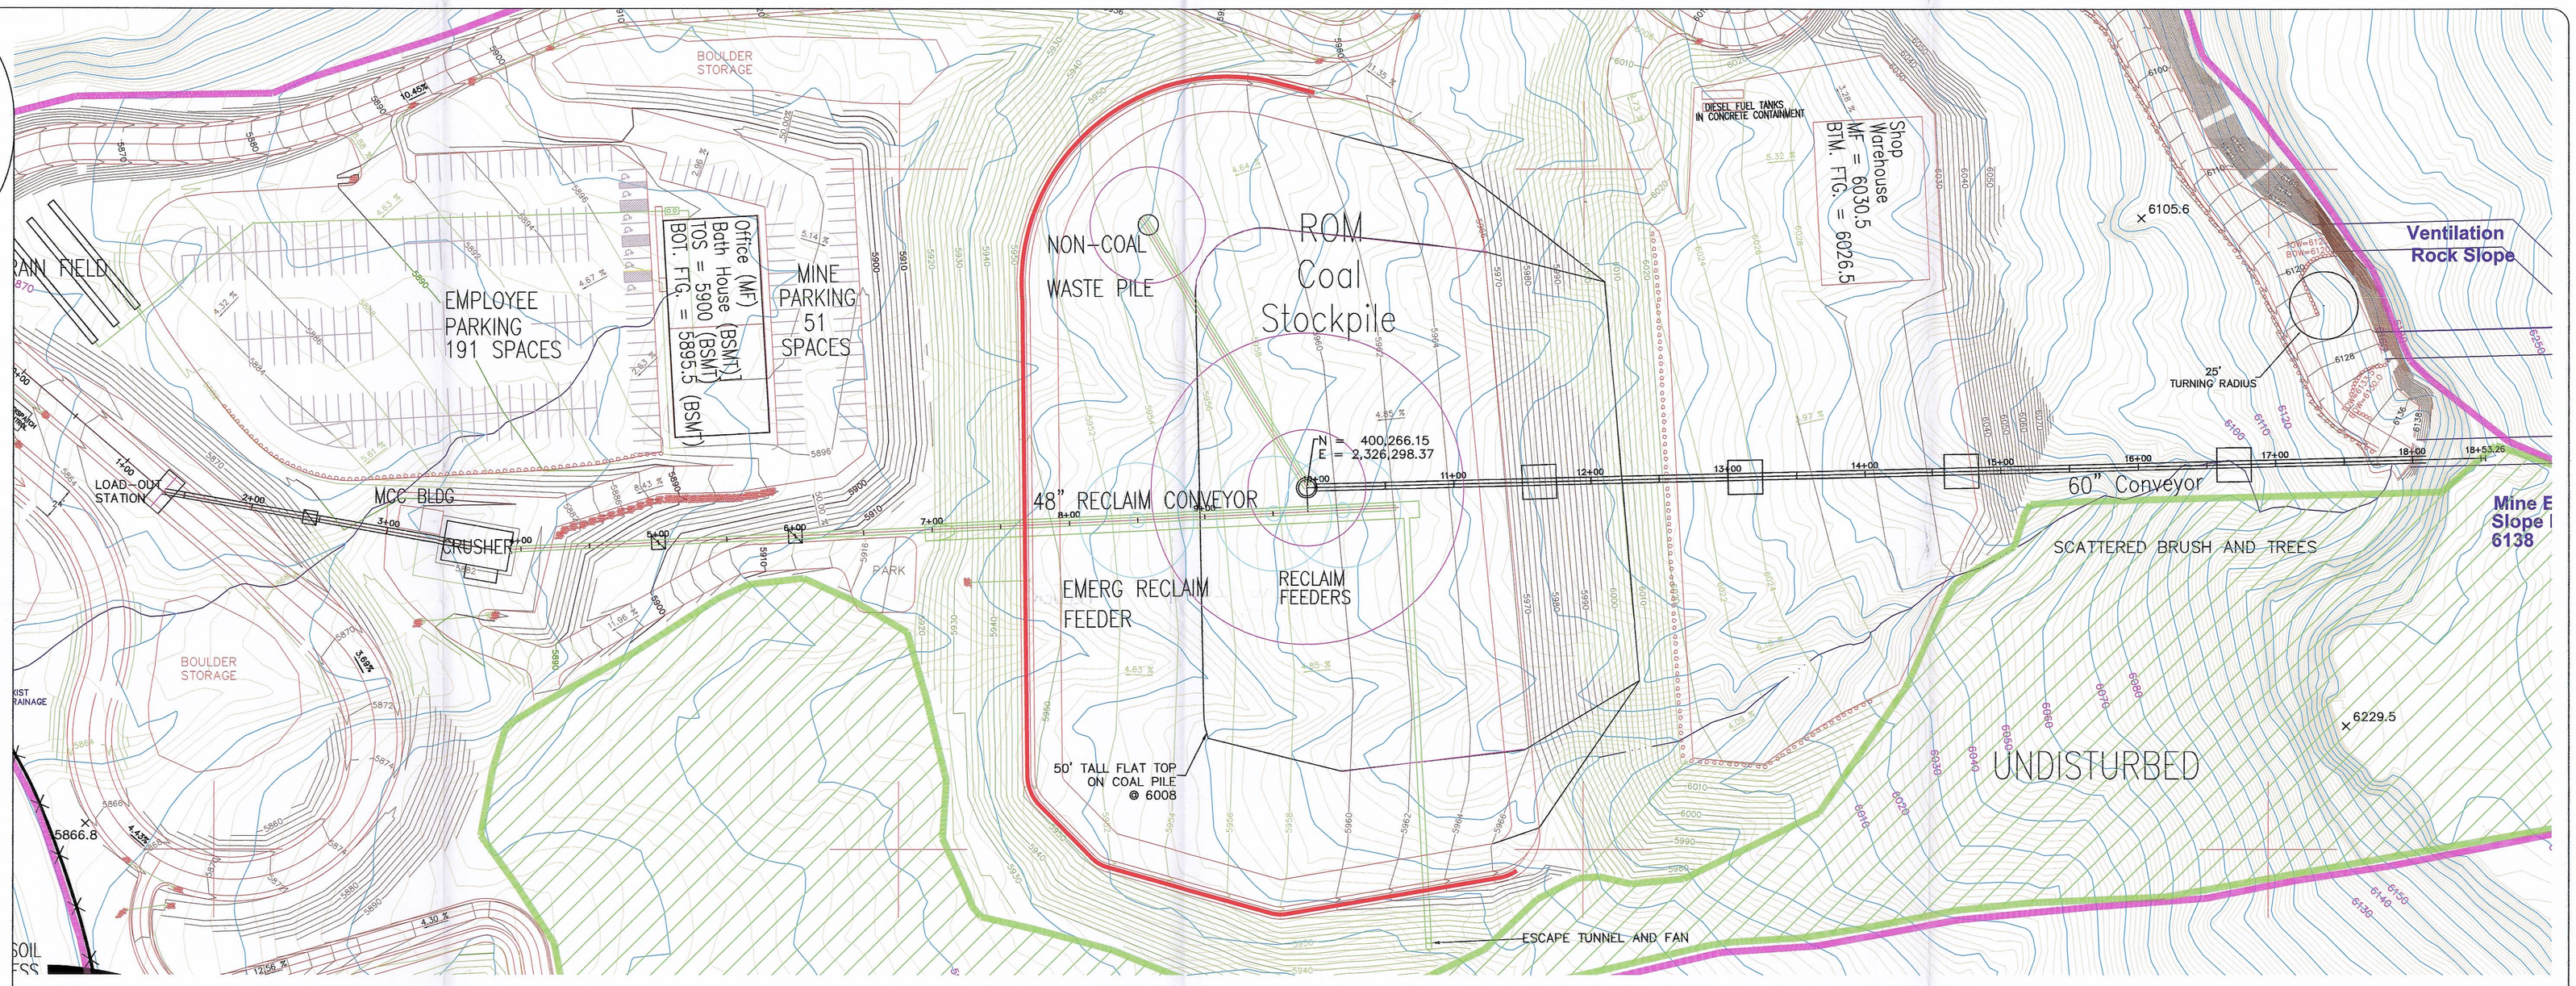

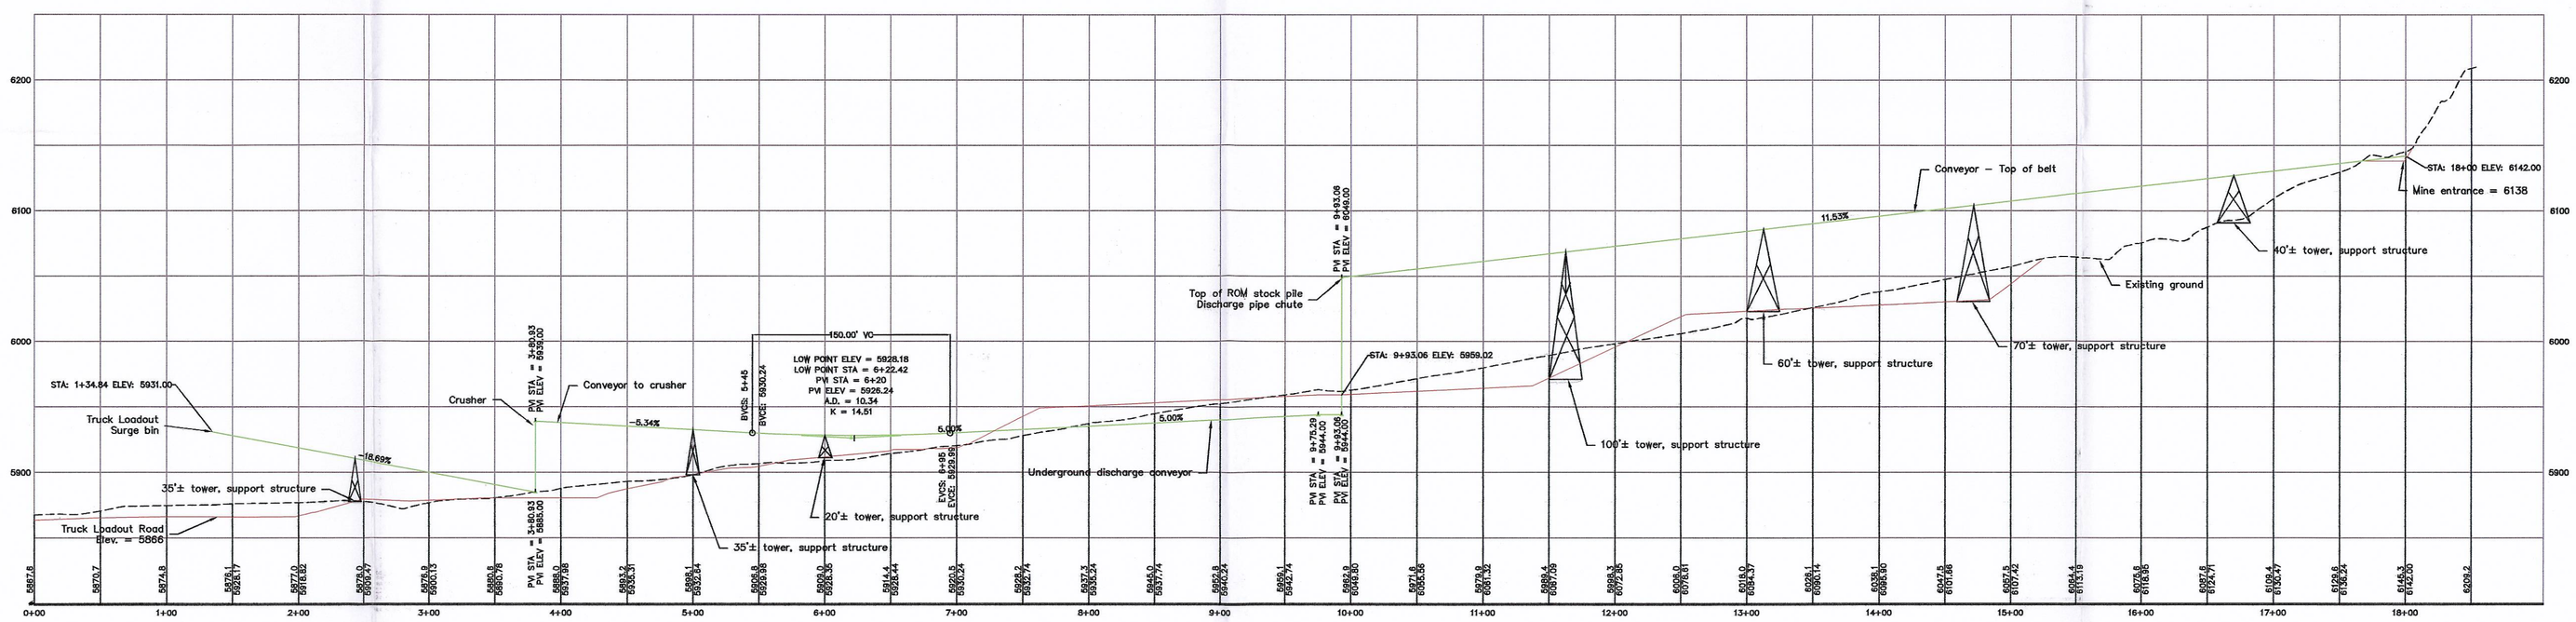

REVISION DATE:

DATE	BY	DWG.	BY
Feb. 28 2008	RJM		

RECEIVED
JUL 07 2010
DIV. OF OIL, GAS & MINING

INCORPORATED
JUN 09 2009
Div. of Oil, Gas & Mining

LILA CANYON MINE

Coal Handling Facilities

DATE: February 2008
DRAWN BY: Utahamerican Energy, Inc.
SCALE: AS SHOWN
PAGE #: PLATE 5-8