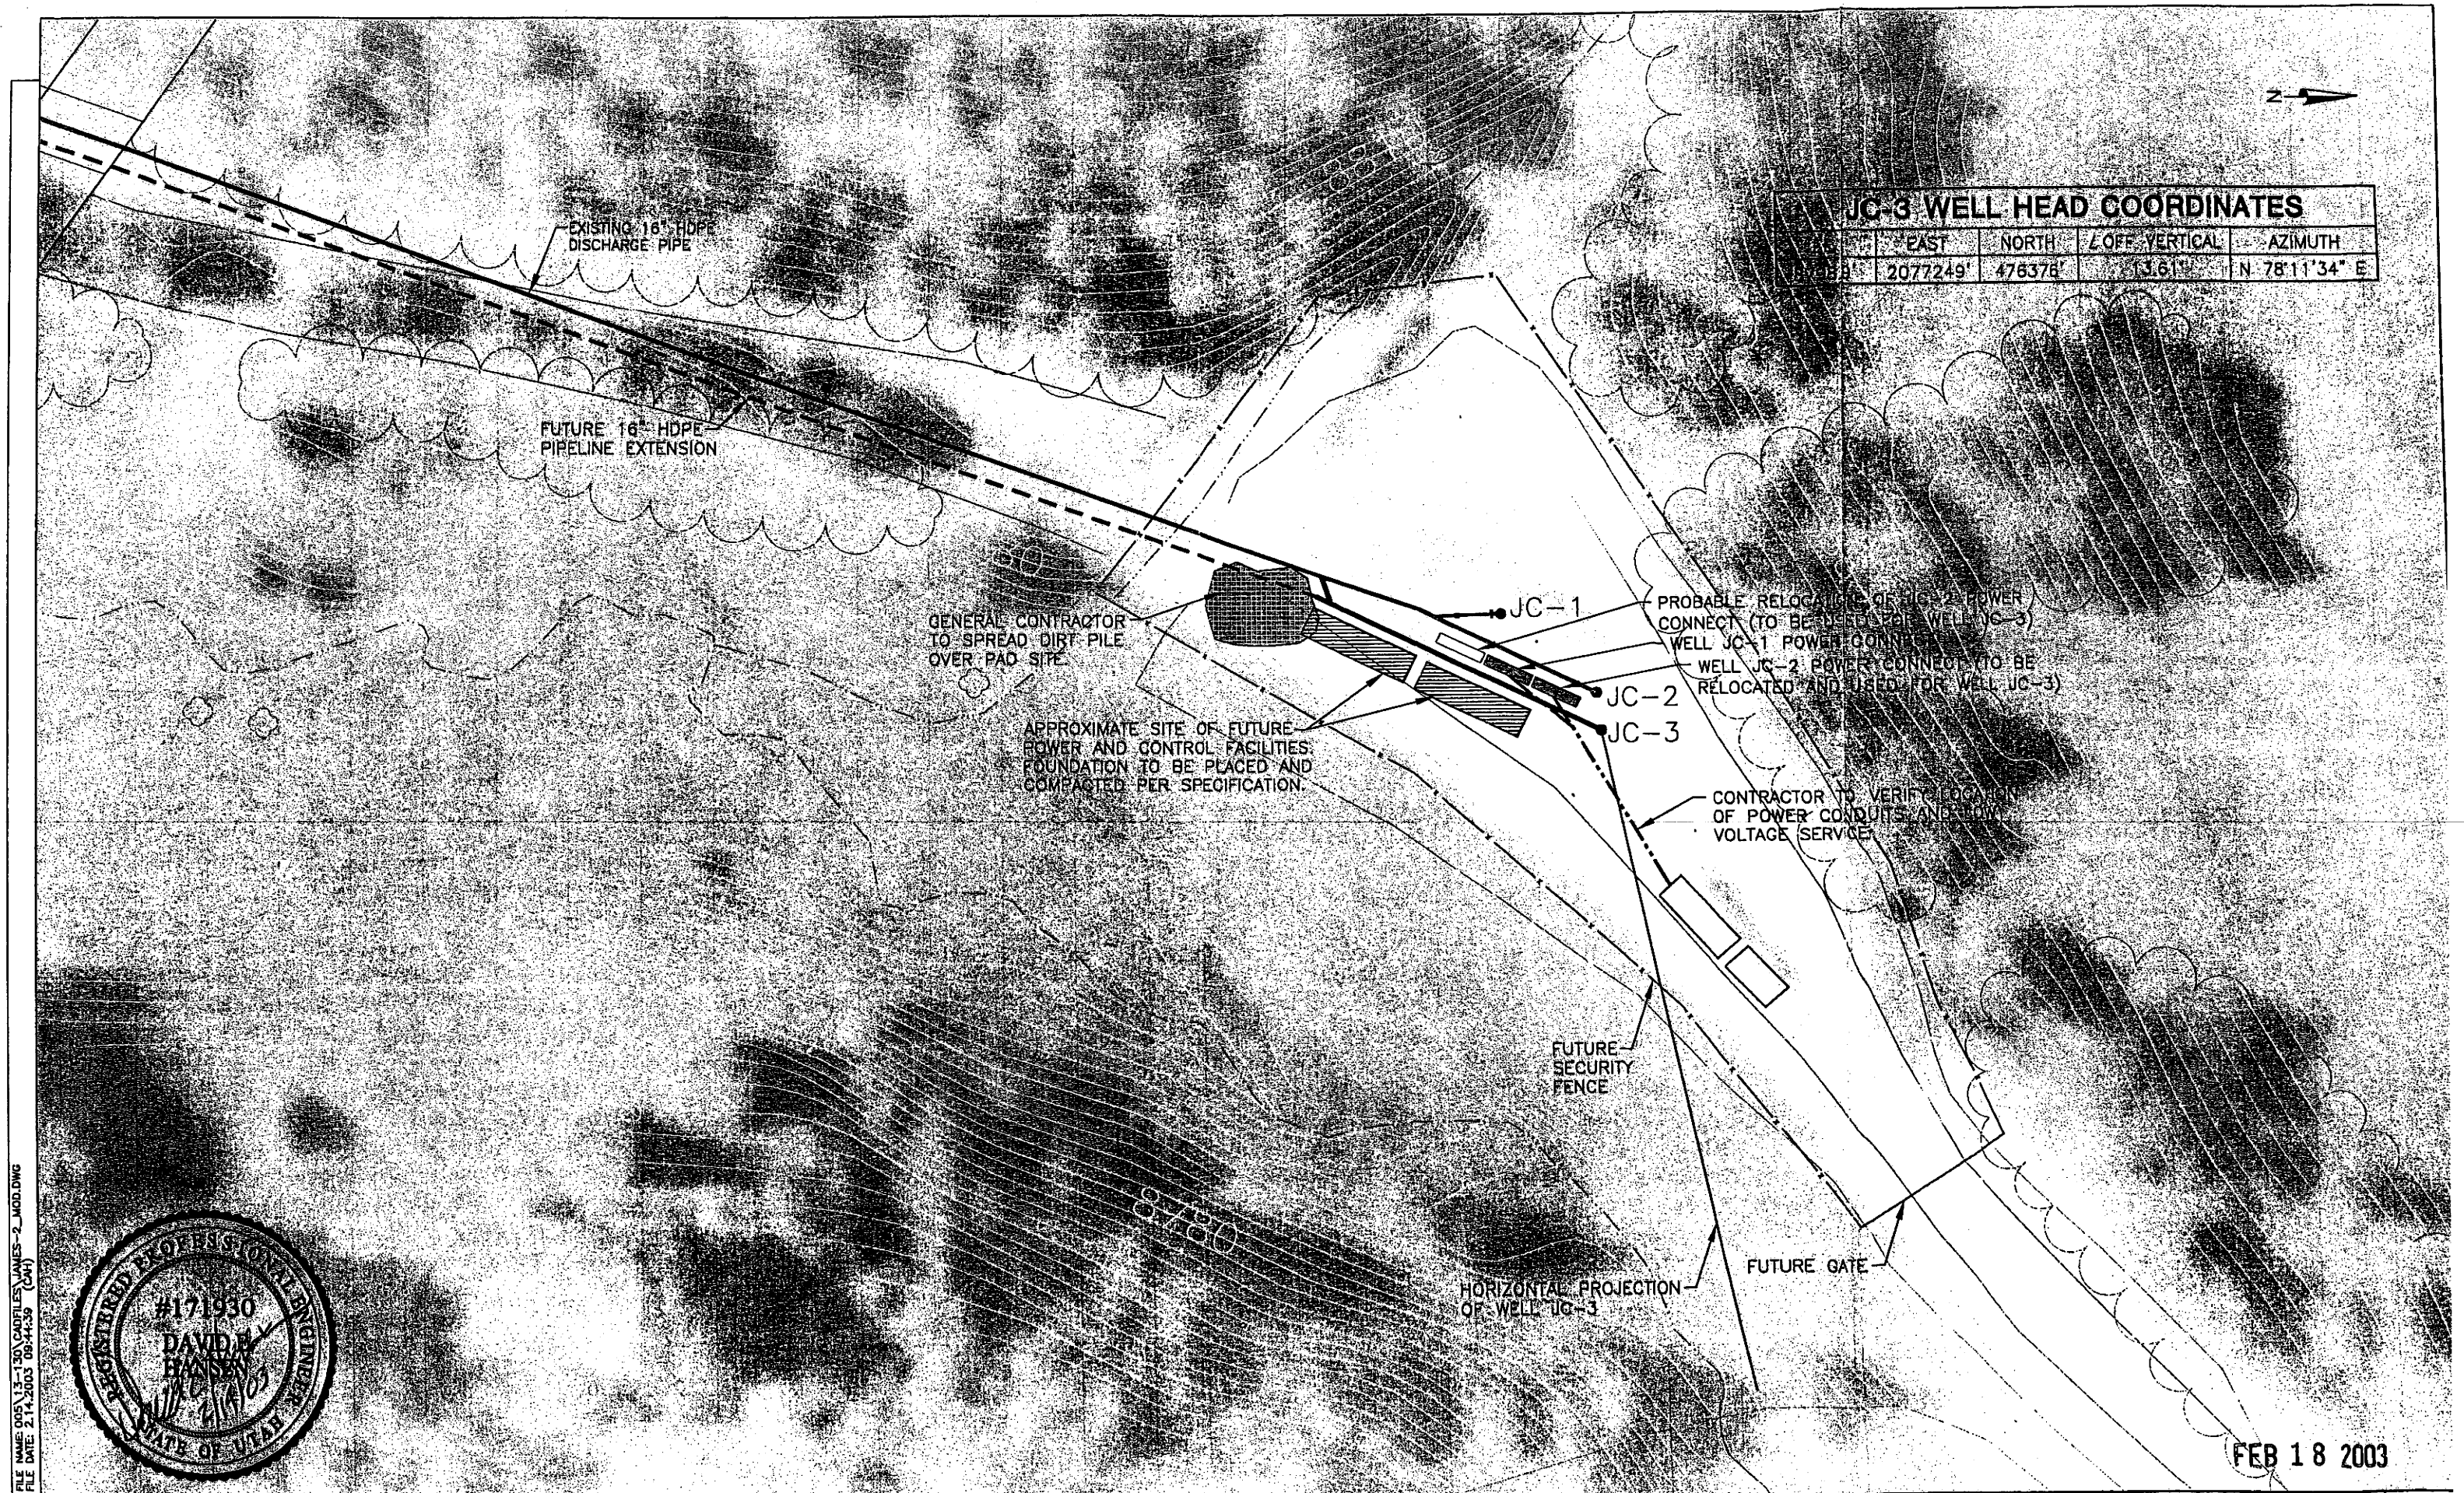

JC-3 WELL HEAD COORDINATES

	EAST	NORTH	∠ OFF VERTICAL	AZIMUTH
	2077249'	476378'	13.61'	N 78°11'34" E

REGISTERED PROFESSIONAL ENGINEER #171930 DAVID E. HANSEN STATE OF UTAH 2/14/03

FILE NAME: 005\13-130\CADFILES\JAMES-2_MOD.DWG
FILE DATE: 2.14.2003 09:44:39 (DAH)

DESIGNED MPW	2				
DRAFTED MPW	1				
CHECKED DEH	0		RELEASE FOR CONSTRUCTION		
DATE FEBRUARY 2003	NO.	DATE	REVISIONS	BY	APVD.

PROJECT ENGINEER

HANSEN ALLEN & LUCE Inc ENGINEERS

SCALE 1" = 20'

VERIFY SCALE 0" 1" BAR IS ONE INCH ON ORIGINAL DRAWING. IF NOT ONE INCH ON THIS SHEET, ADJUST SCALES ACCORDINGLY.

PACIFICORP

JAMES CANYON WELL JC-3
PUMP AND PIPING
SITE PLAN

SHEET NO. C-1 OF 1 4
005.13.1

9/01