No.			
61	Z=8225.6397 N=491,818.29045 E=2,092,202.49272 C.EL=8202.01605 G.EL=8201.0 ANG=N 2,778207°E	N=491828.59505 E=2092202.99277 C.EL=8212.9285 ANG=N 2.778207°E	NONE
62	Z=8227.28140 N=491,821.19756 E=2,092,142.58568 C.EL=8221.15775 G.EL=8210.0 ANG=N 2.778207°E	N=491829.45087 E=2092142.98619 C.EL=8216.6239 ANG=N 2.778207°E	NONE
63	Z=8228.9231 N=491,824.09346 E=2,092,082.58836 C.EL=8217.81277 G.EL=8216.0 ANG=N 1.346111°E	N=491829.92085 E=2092082.72529 C.EL=8220.75461 ANG=N 1.346111°E	NONE
64	Z=8233.55975 N=491,823.9895 E=2,092,022.58836 C.EL=8222.46339 G.EL=8221.0 ANG=N 1.518081°W	N=491829.47378 E=2092022.44301 C.EL=8225.74802 ANG=N 1.518081°W	NONE
66	Z=8248.79979 N=491,814.87126 E=2,091,903.85593 C.EL=8237.70414 G.EL=8237.0 ANG=N 5.814369°W	N=491820.27097 E=2091903.30608 C.EL=8241.04734 ANG=N 5.814369°W	N=491814.20855 E=2091897.34792 G.EL=8230.20414 ANG=N 95.814369°W
67	Z=8256.41981 N=491,808.84213 E=2,091,844.64795 C.EL=8247.82416 G.EL=8245.0 ANG=N 5.814369°W	N=491813.92012 E=2091844.13086 C.EL=8248.99075 ANG=N 5.814369°W	NONE
68	Z=8264.03983 N=491,802.8066 E=2,091,785.53072 C.EL=8250.42638 G.EL=8249.0 ANG=N 7.246465°W	N=491809.94392 E=2091784.62318 C.EL=8254.50243 ANG=N 7.246465°W	NONE
69	Z=8268.67649 N=491,793.80457 E=2,091,726.57439 C.EL=8263.55942 G.EL=8263.2 ANG=N 8.678561°W	NONE	NONE
71	Z=8271.95989 N=491,775.73183 E=2,091,608.17217 C.EL=8266.83785 G.EL=8264.0 ANG=N 8.678561°W	NONE	NONE
72	Z=8270.60253 N=491.766.69436 E=2,091,548.96391 C.EL=8261.97846 G.EL=8259.5 ANG=N 8.678561°W	N=491774.79024 E=2091547.72816 C.EL=8260.05964 ANG=N 8.678561°W	NONE
73	Z=8269.24518 N=491,757.62955 E=2,091,489.57652 C.EL=8255.62991 G.EL=8253.5 ANG=N 8.678561°W	N=491768.55838 E=2091487.90836 C.EL=8255.84534 ANG=N 8.678561°W	NONE
74	Z=8270.88688 N=491,748.55223 E=2,091,430.10713 C.EL=8257.27656 G.EL=8255.5 ANG=N 8,678561°W	N=491758.64183 E=2091428.56707 C.EL=8258.34094 ANG=N 8.678561°W	NONE
76	Z=8283.14355 N=491,730.52465 E=2,091,311.86814 C.EL=8278.05832 G.EL=8275.0 ANG=N 7.246465°W	NONE	NONE
77	Z=8290.76357 N=491,724.52305 E=2,091,252.74738 C.EL=8285.66054 G.EL=8283.0 ANG=N 4.382273°W	NONE	NONE
78	Z=8295.40023 N=491,721.46758 E=2,091,193.18635 C.EL=8286.77274 G.EL=8286.0 ANG=N 1.518081°W	N=491728.00886 E=2091193.01299 C.EL=8286.5 ANG=N 1.518081°W	NONE
79	Z=8297.04193 N=491,721.38282 E=2,091,133.39057 C.EL=8280.90948 G.EL=8280.5 ANG=N 1.346111°E	N=491731.11383 E=2901133.61923 C.EL=8284.90495 ANG=N 1.346111°E	NONE
81	Z=8291.33156 N=491,727.17593 E=2.091,013.88523 C.EL=8280.22038 G.EL=8279.4 ANG=N 2.778207°E	N=491733.28045 E=2091014.18146 C.EL=8282.87951 ANG=N 2.778207°E	NONE
82	Z=8289.9742 N=491,730.09213 E=2,090,953.79064 C.EL=8281.35894 G.EL=8279.0 ANG=N 2.778207°E	N=491,734.75658 E=2090954.01699 C.EL=8282.95983 ANG=N 2.778207°E	NONE
83	Z=8291.6159 N==491,733.00799 E=2,090,893.70317 C.EL=8280.50558 G.EL=8279.0 ANG=N 2.778207°E	N=491739.64706 E=2090894.02534 C.EL=8282.62953 ANG=N 2.778207°E	N=491733.3493 E=2090886.66978 C.EL=8280.50558 ANG=N 87.221793°W
84	Z=8296.25255 N=491,735.91622 E=2,090,833.77295 C.EL=8280.1562 G.EL=8278.5 ANG=N 2.778207°E	N=491746.6777 E=2090834.29517 C.EL=8283.11122 ANG=N 2.778207°E	NONE
86	Z=8311.4926 N=491,741.68991 E=2,090,714.79363 C.EL=8290.39695 G.EL=8288.0 ANG=N 2.778207°E	N=491759.45292 E=2090715.65561 C.EL=8291.34221 ANG=N 2.778207°E	NONE
87	Z=8319.11262 N=491,744.57456 E=2,090,655.34942 C.EL=8298.01697 G.EL=8296.0 ANG=N 2.778207°E	N=491761.23954 E=2090656.15812 C.EL=8300.06154 ANG=N 2.778207°E	NONE

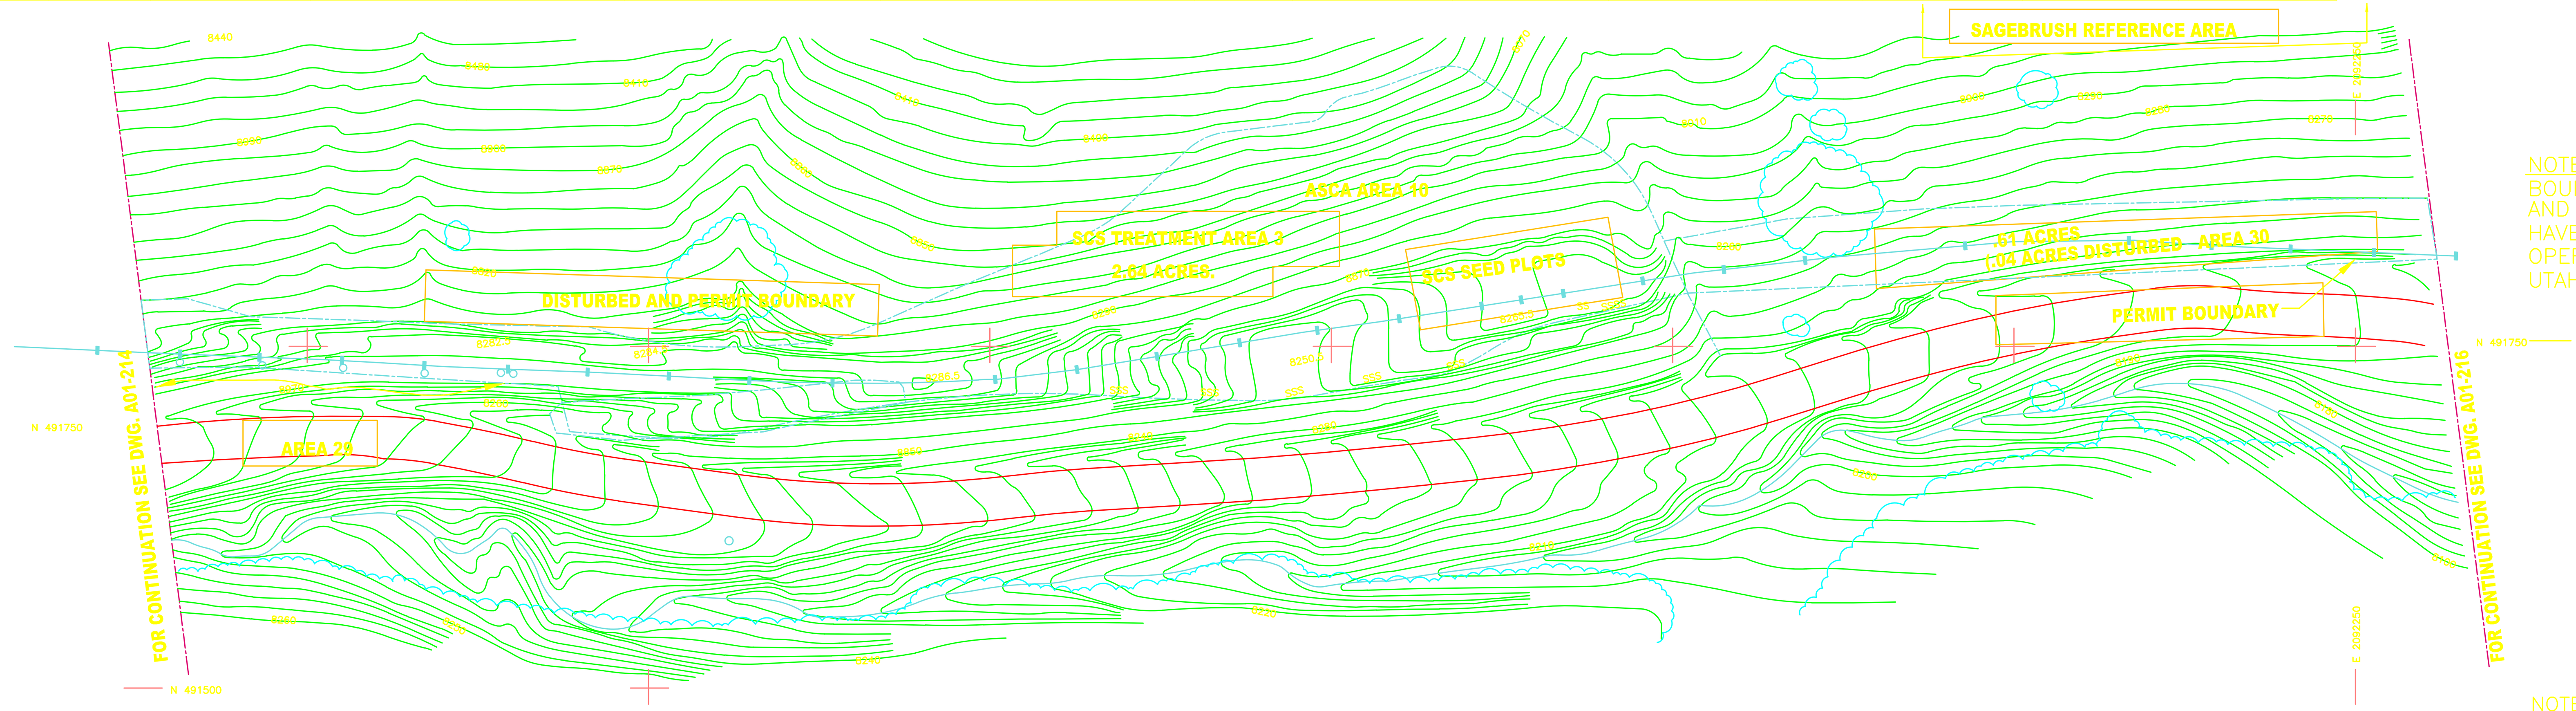

NOTE: THE DISTURBED AREA AND PERMIT BOUNDARY, ASCA ACREAGE AND THE MINING AND RECLAMATION PLAN DRAWING NUMBER HAVE BEEN ADDED TO THIS DRAWING BY THE OPERATOR, COASTAL STATES ENERGY COMPANY, UTAH FUEL COMPANY, SKYLINE MINES

SSSSS-SILTFENCE AND / OR STRAWBALE LOCATIONS

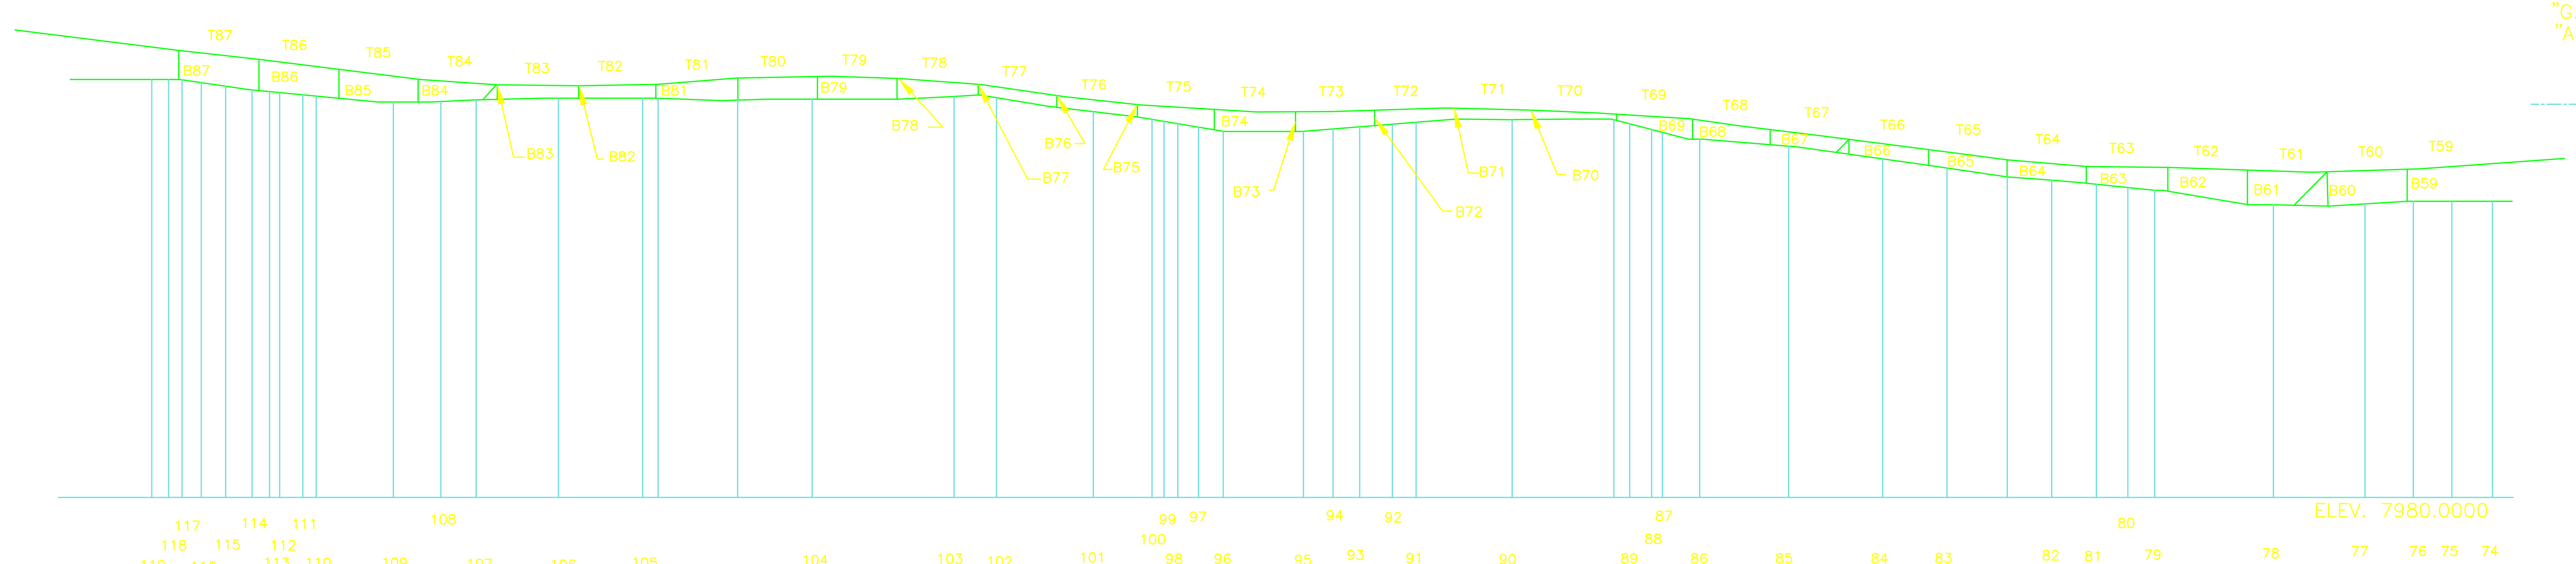

NOTE: "N" – NORTH COORDINATE
"E" – EAST COORDINATE
"Z" – W.P. ELEVATION
"C.EL" – CONCRETE ELEVATION INCLUDING 1 1/2" GROUT
"G.EL" – GROUND ELEVATION
"ANG" – THE HORIZONTAL ANGLE BETWEEN BENT'S/BRACE'S AXIS AND NORTH DIRECTION.
M & RP DISTURBED AREA BOUNDARY

				7	JB 8-16-01	REMOVED SILT FENCES	