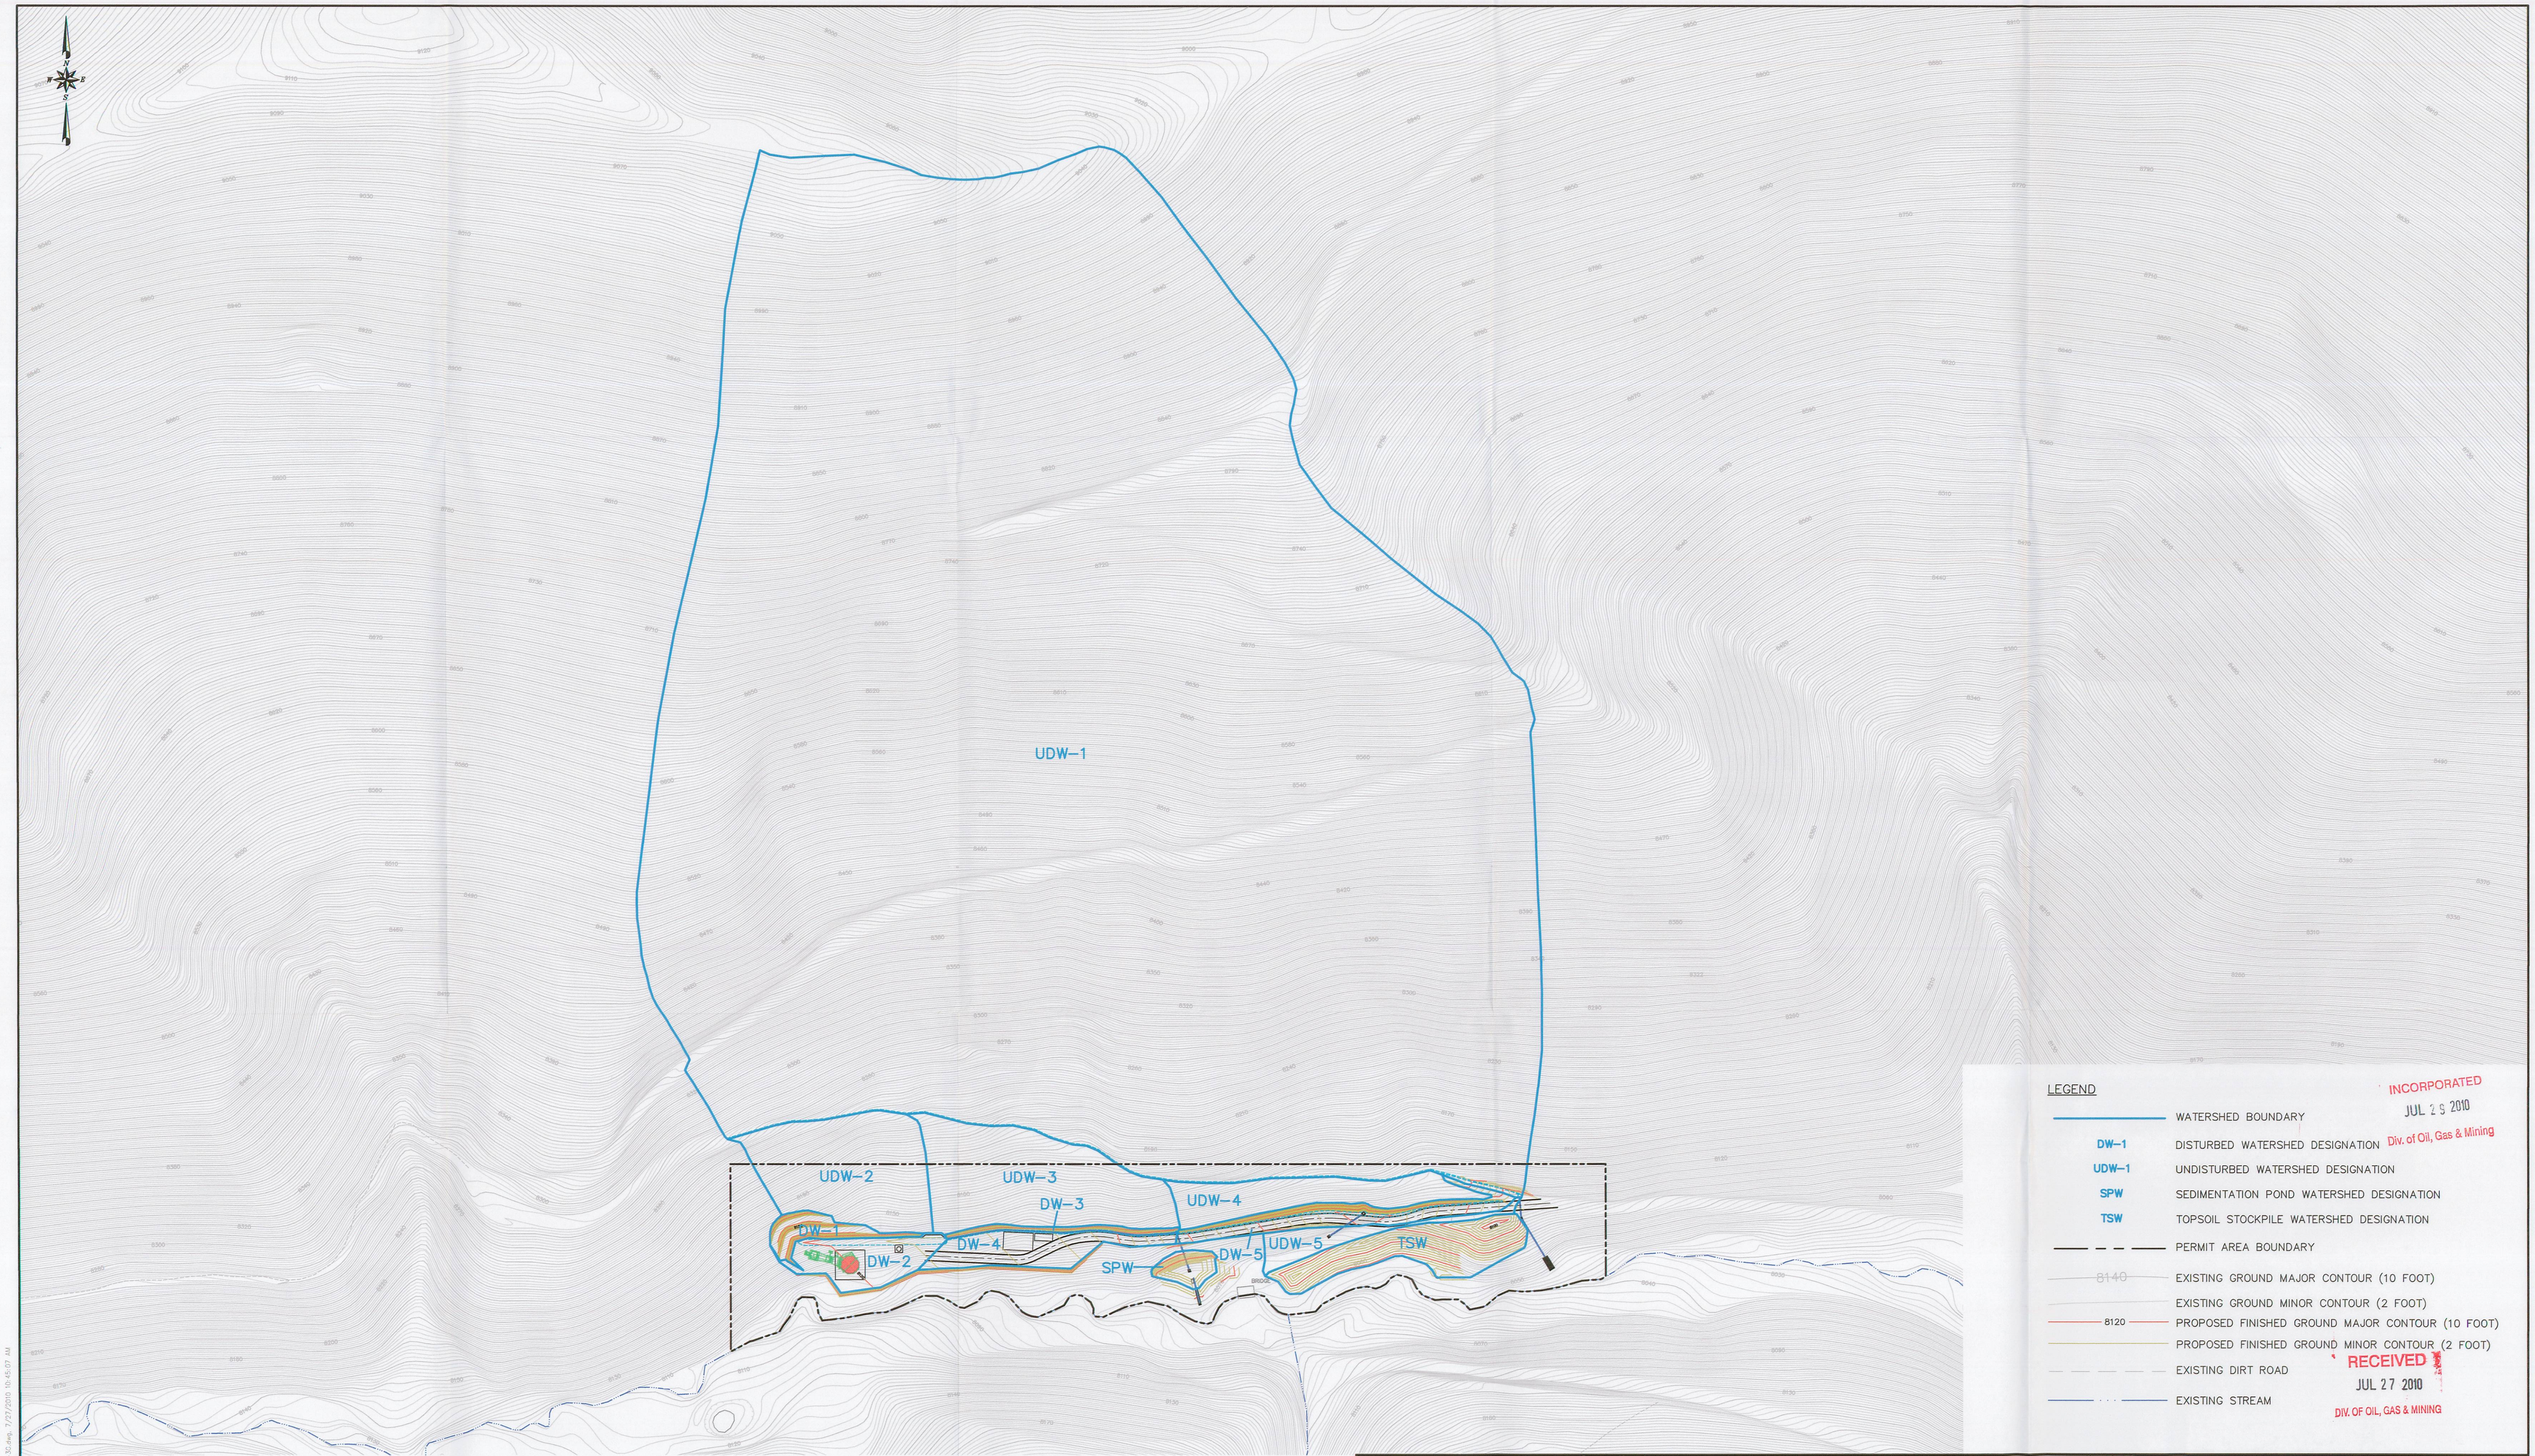

EarthFax Engineering, Inc.
Engineers/Scientists

0 240'
120'
FEET

SEAL:

REGISTERED PROFESSIONAL ENGINEER
No. 186210
GENE H. PLAYER
27 July 2010
NOT VALID WITHOUT A SIGNATURE
STATE OF UTAH

DATE	No.	REVISIONS

WINTER QUARTERS VENTILATION
OPERATIONAL WATERSHEDS

Canyon Fuel Company, LLC
Skyline Mines

P.O. BOX 719 HELPER, UTAH 84526 801-637-7925	DATE: 01-07-10	CK.BY:rbw	REVISION: 0
CAD FILE: EF-Q:\UC794-18\3.2.4-3G	SCALE: AS SHOWN	DR.BY:st	
DWG. NO.: 3.2.4-3G	SHEET 7 OF 9		