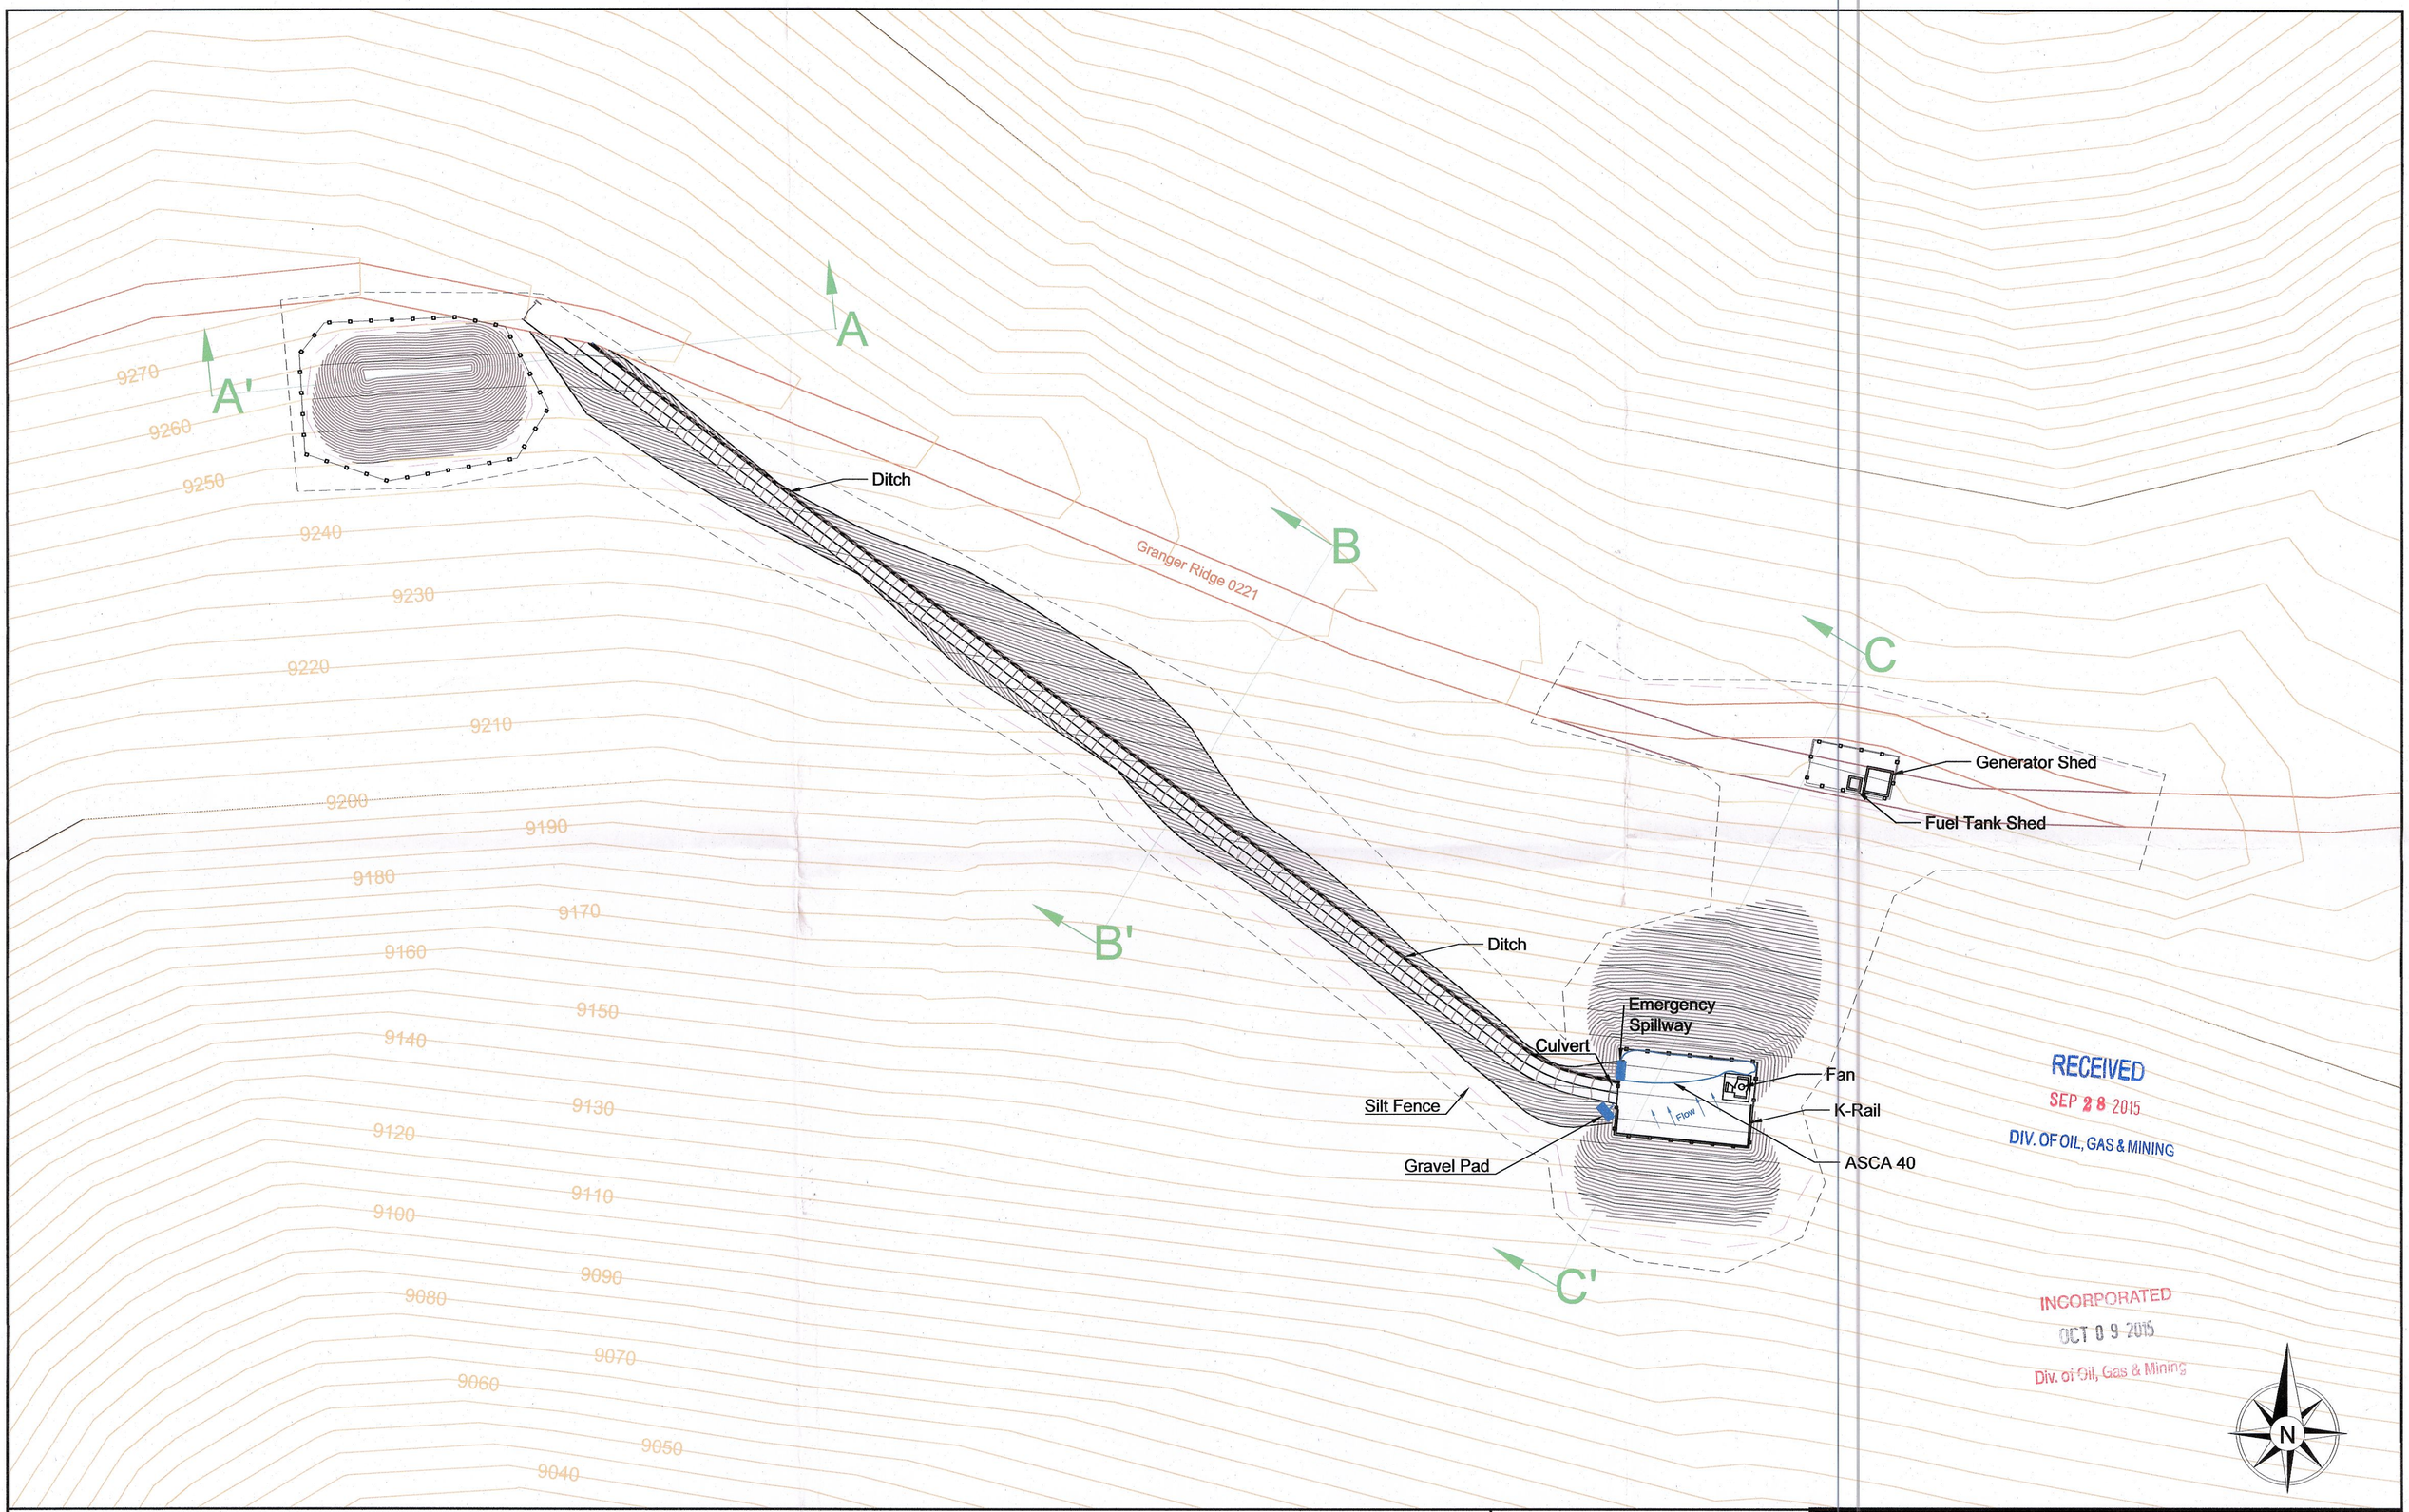

RECEIVED
SEP 28 2015
DIV. OF OIL, GAS & MINING

INCORPORATED
OCT 09 2015
Div. of Oil, Gas & Mining

Legend

- Existing 5' Contours
- Operational 1' Contour
- Silt Fence
- Fence
- Ditch
- Permit Area

Disturbed Area is 1.7 Acres

Permit Area is 3.0 Acres

Seal:

PROFESSIONAL ENGINEER
No. 8186171-2202
MASON DALE BISHOP
9/21/15
STATE OF UTAH

Skyline Mine
NOG Shaft Pad
General Layout

Canyon Fuel Company, LLC
Skyline Mines

HCR 35 BOX380, HELPER, UT, 84526 435-448-2632	DATE: 7/23/2015	CK.BY: GAG	REVISION: 0
CAD FILE:	SCALE: 1"=60'	DR.BY: TWE	7/23/2015
DWG. NO.: 3.2.4-5A			