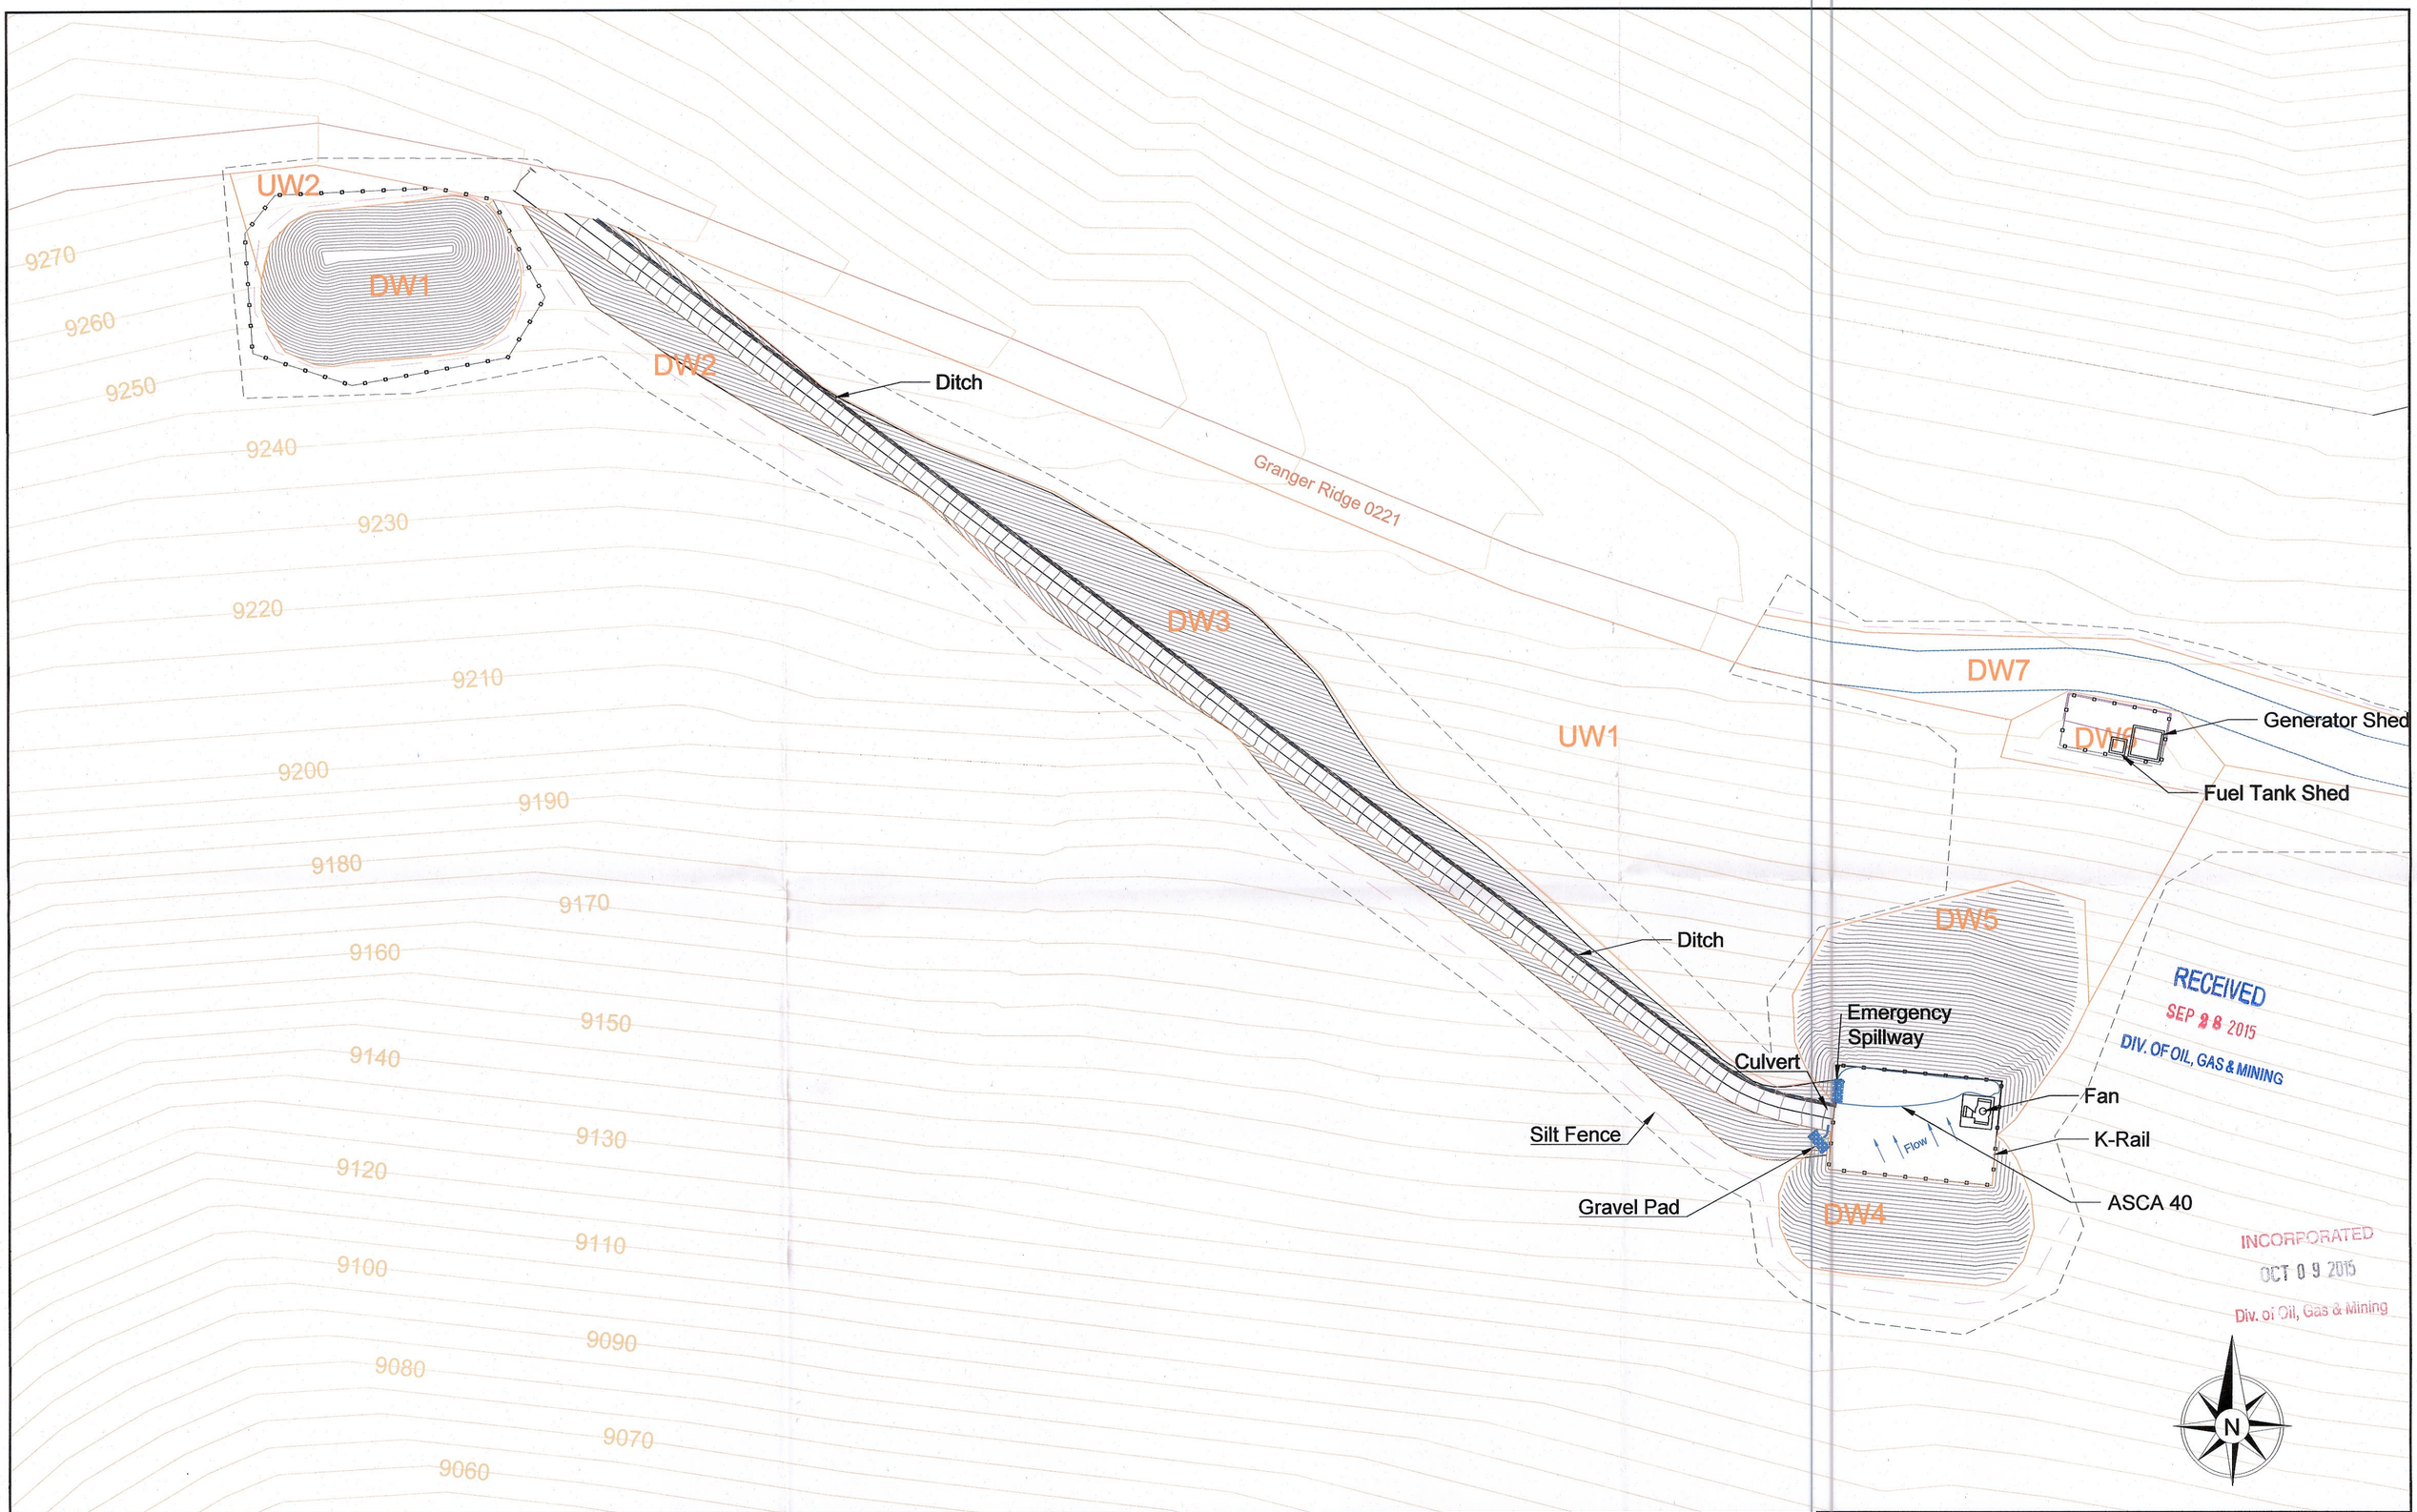

RECEIVED
SEP 28 2015
DIV. OF OIL, GAS & MINING

INCORPORATED
OCT 09 2015
Div. of Oil, Gas & Mining

DW Developed Watershed

UW Undeveloped Watershed

Seal:

PROFESSIONAL ENGINEER
No. 8186171-2202
MASON DALE BISHOP
8/21/15
STATE OF UTAH

Skyline Mine
NOG Bleeder Shaft
Watershed Map

Canyon Fuel Company, LLC
Skyline Mines

HCR 35 BOX380, HELPER, UT, 84526 435-448-2632	DATE: 7/23/15	CK.BY: GGalecki	REVISION: 0
CAD FILE:	SCALE: 1"=100'	DR.BY: TEarl	7/23/15
DWG. NO.: 3.2.4-5B			