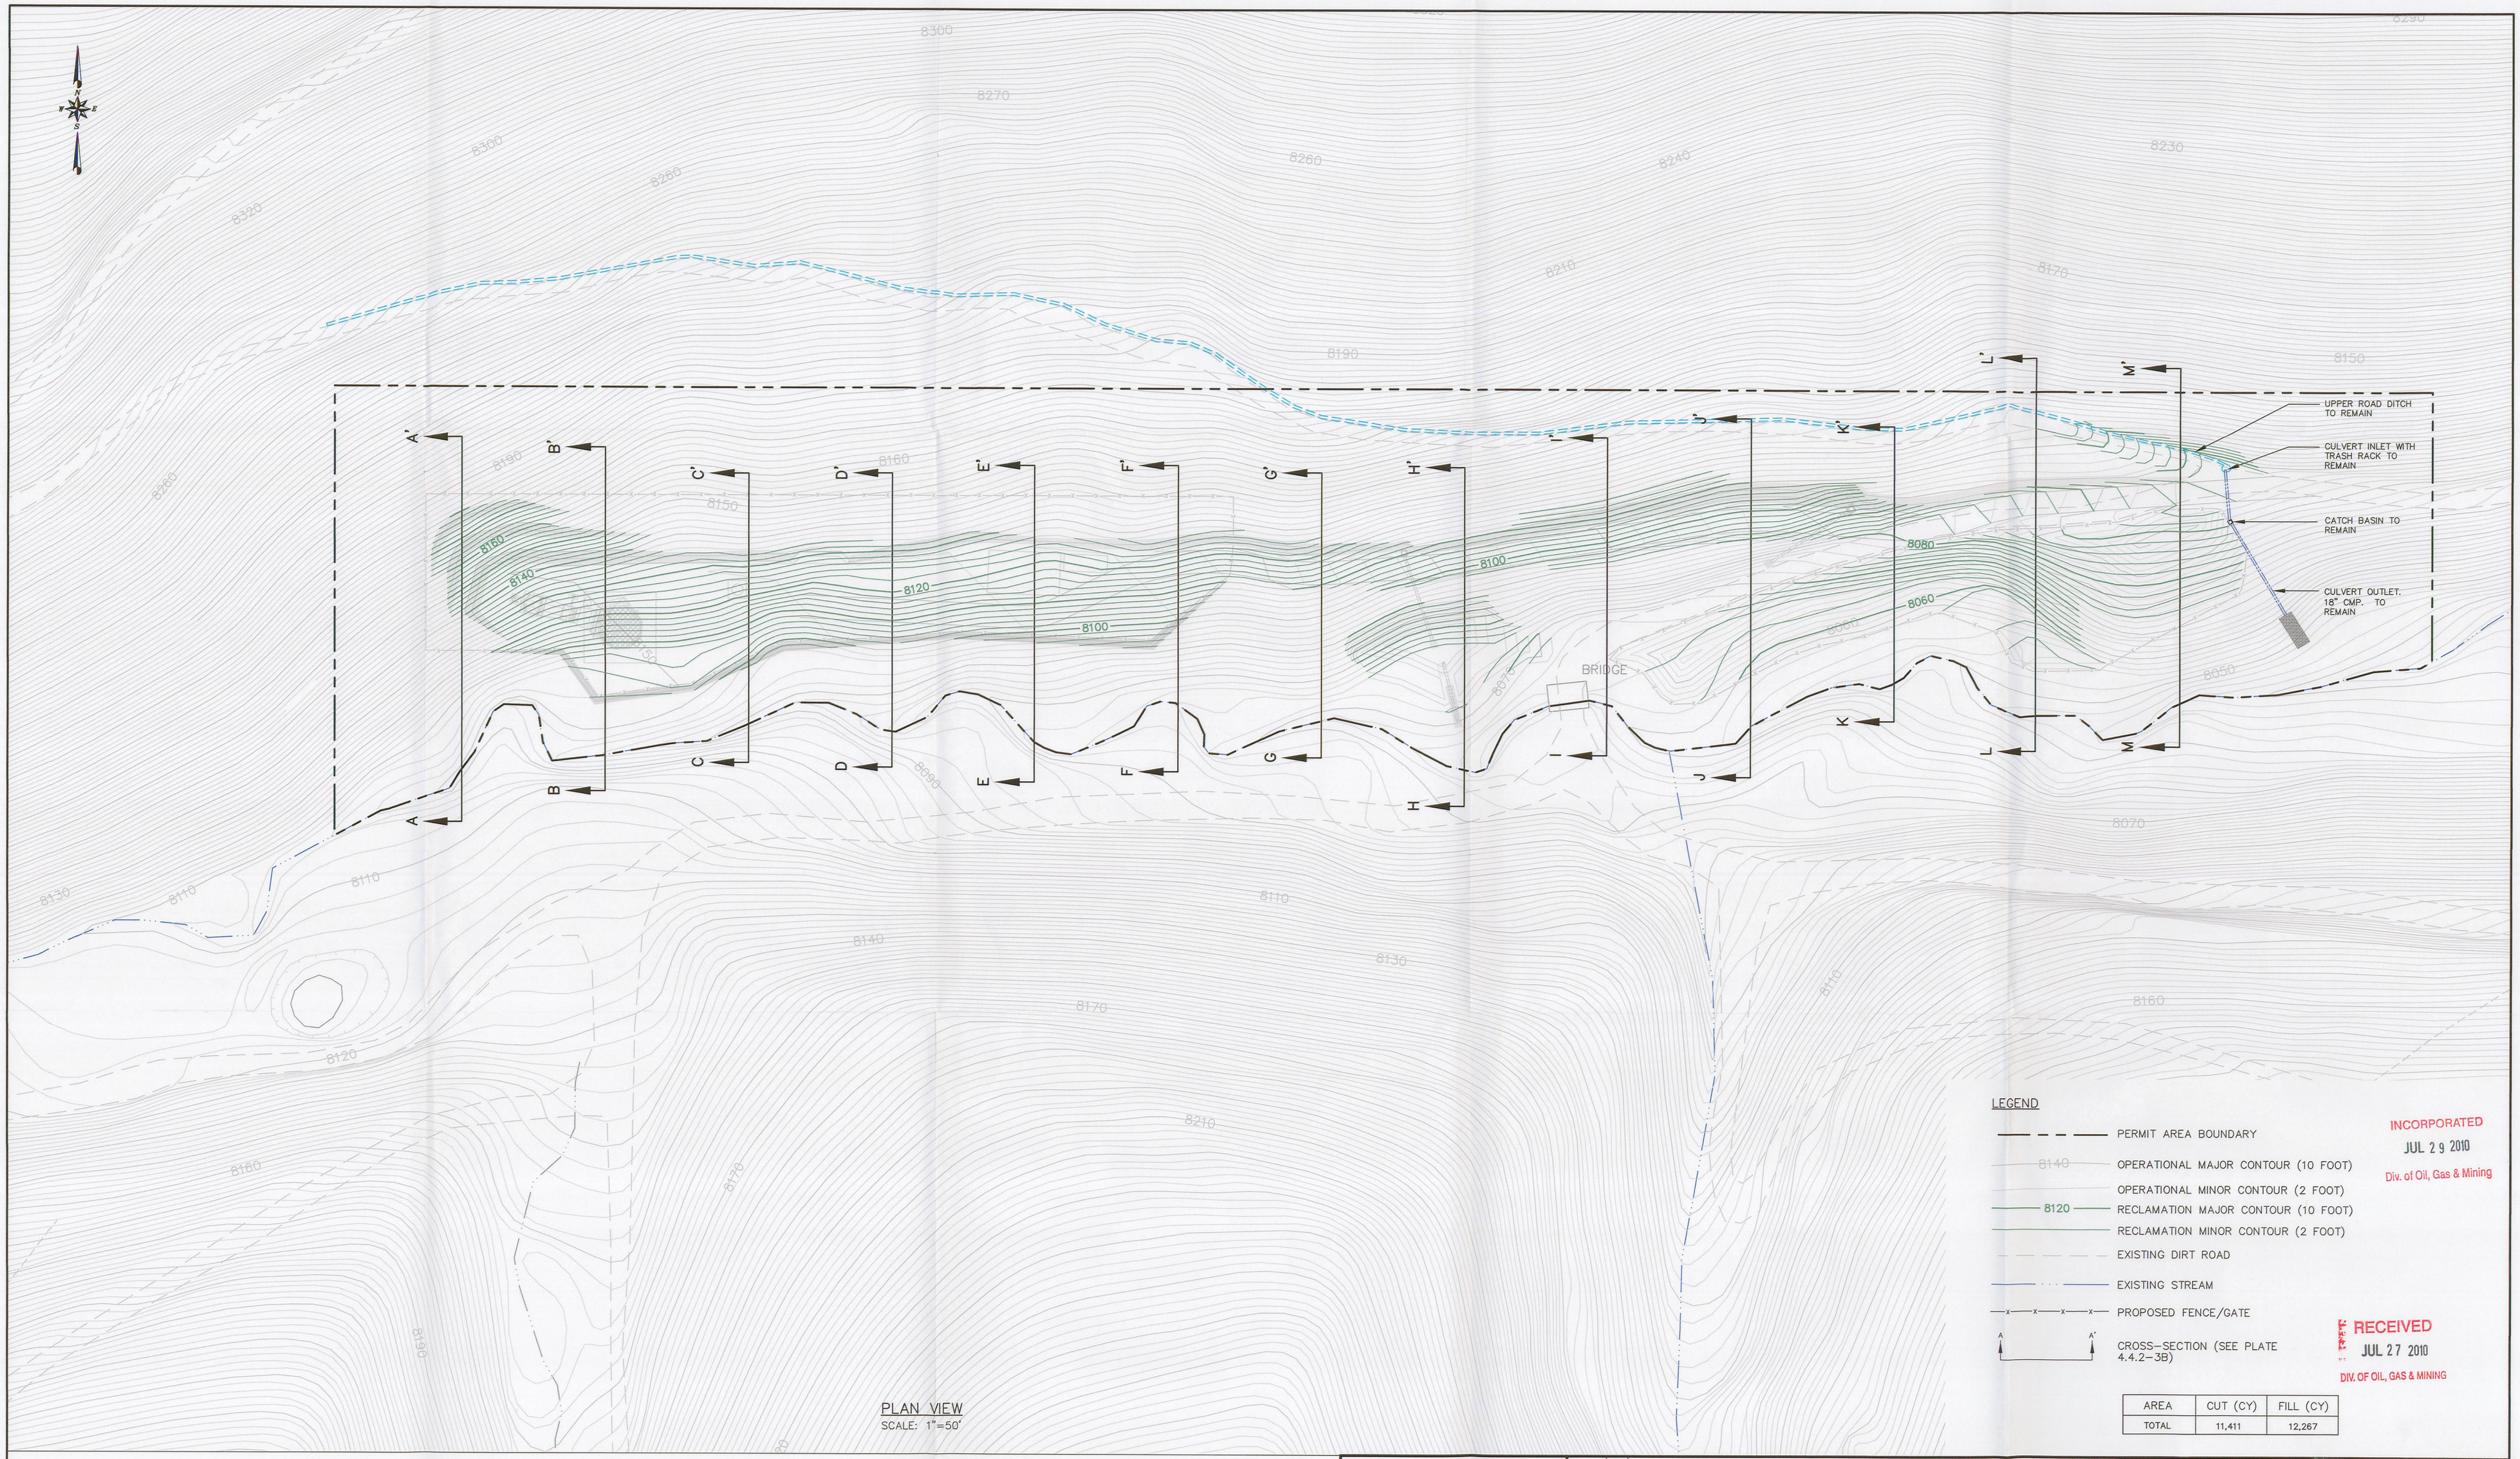


PLAN VIEW
SCALE: 1"=50'

LEGEND

- PERMIT AREA BOUNDARY
- OPERATIONAL MAJOR CONTOUR (10 FOOT)
- OPERATIONAL MINOR CONTOUR (2 FOOT)
- RECLAMATION MAJOR CONTOUR (10 FOOT)
- RECLAMATION MINOR CONTOUR (2 FOOT)
- EXISTING DIRT ROAD
- EXISTING STREAM
- PROPOSED FENCE/GATE
- CROSS-SECTION (SEE PLATE 4.4.2-3B)

INCORPORATED
JUL 29 2010
Div. of Oil, Gas & Mining

RECEIVED
JUL 27 2010
DIV. OF OIL, GAS & MINING

| AREA | CUT (CY) | FILL (CY) |
|---|---|---|
| TOTAL | 11,411 | 12,267 |

0 50 100
FEET

EarthFax Engineering, Inc.
Engineers/Scientists

SEAL:

REGISTERED PROFESSIONAL ENGINEER
No. 186210
GENE H. PLAYER
27 July 2010
STATE OF UTAH

| DATE | No. | REVISIONS |
|---|---|---|

WINTER QUARTERS VENTILATION
PROPOSED RECLAMATION PLAN

Canyon Fuel Company, LLC
Skyline Mines

P.O. BOX 719 HELPER, UTAH 84526
801-637-7925

| | | |
|---|---|---|
| CAD FILE: EF-G:\UC794-18\4.4.2-3A | DATE: 01-07-10 | CK.BY: rbw |
| DWG. NO.: 4.4.2-3A | SCALE: AS SHOWN | DR.BY: swf |
| | SHEET 8 OF 9 | REVISION: 0 |

\\UC794\18 - Winter Qrts revised layout\DWG\4.4.2-3A.dwg, 7/27/2010 2:25:51 PM