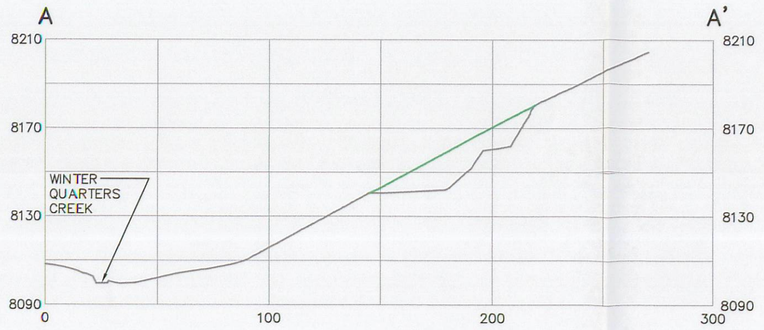

CROSS SECTION A–A'

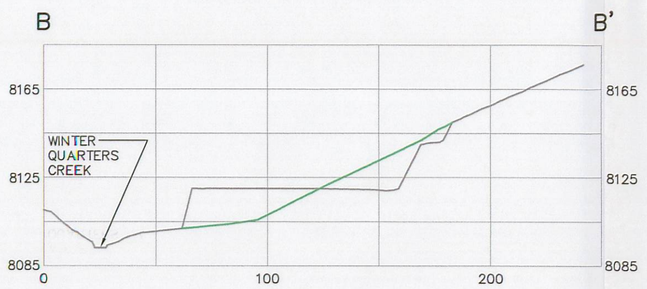

CROSS SECTION B–B'

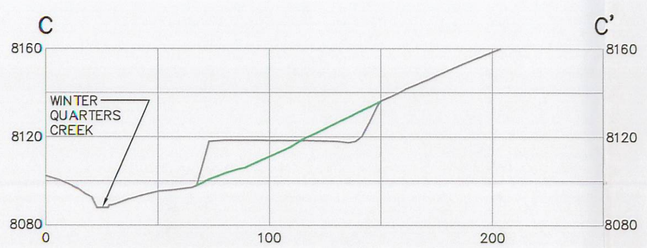

CROSS SECTION C–C'

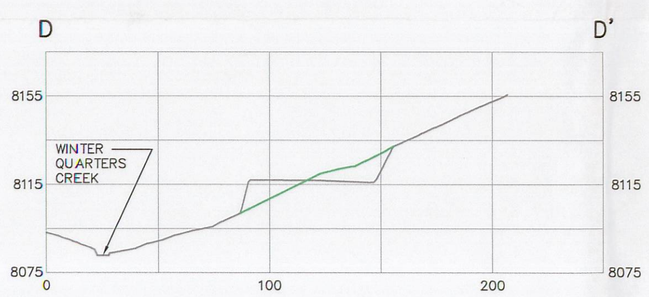

CROSS SECTION D–D'

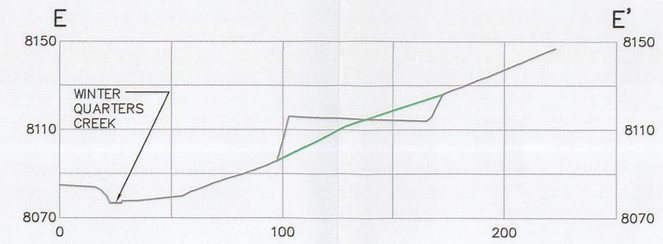

CROSS SECTION E–E'

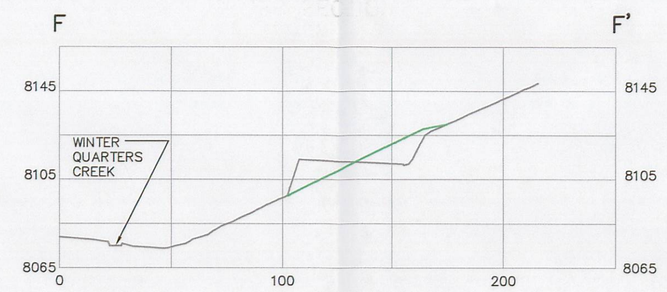

CROSS SECTION F–F'

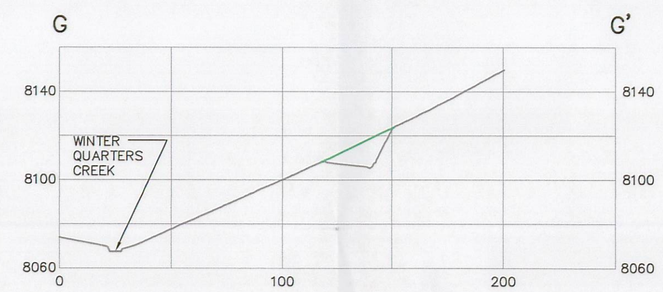

CROSS SECTION G–G'

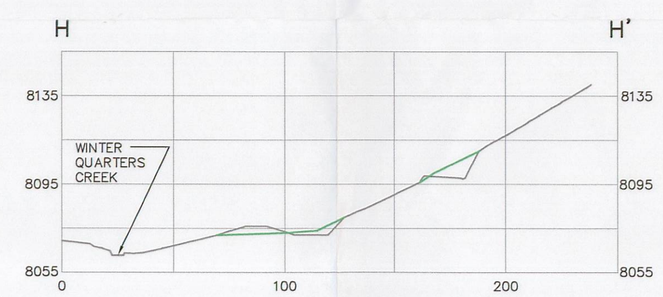

CROSS SECTION H–H'

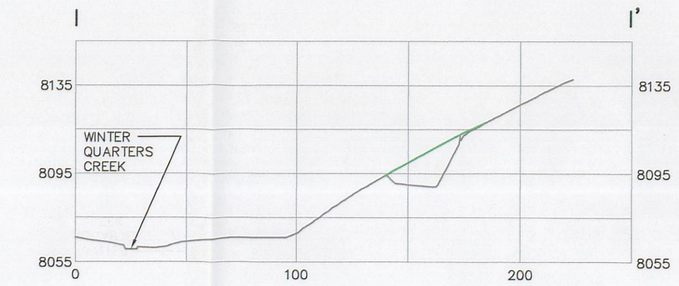

CROSS SECTION I–I'

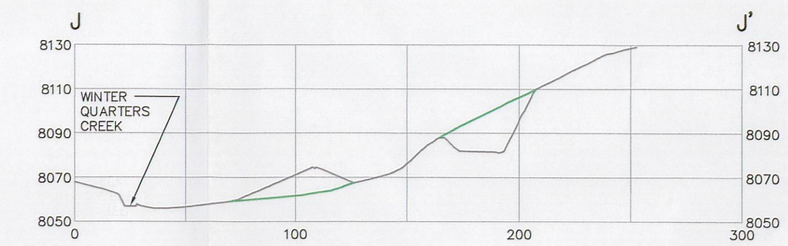

CROSS SECTION J–J'

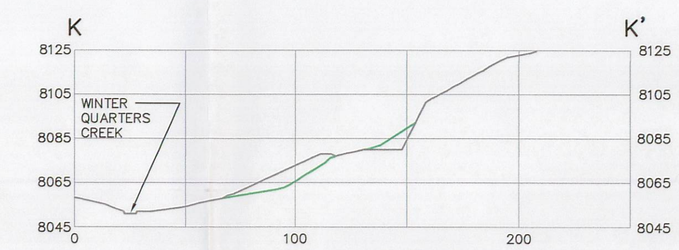

CROSS SECTION K–K'

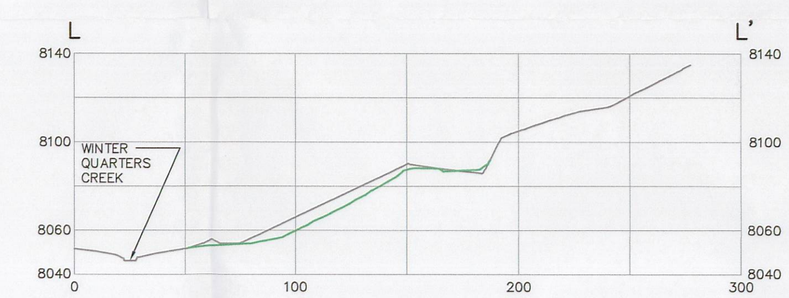

CROSS SECTION L–L'

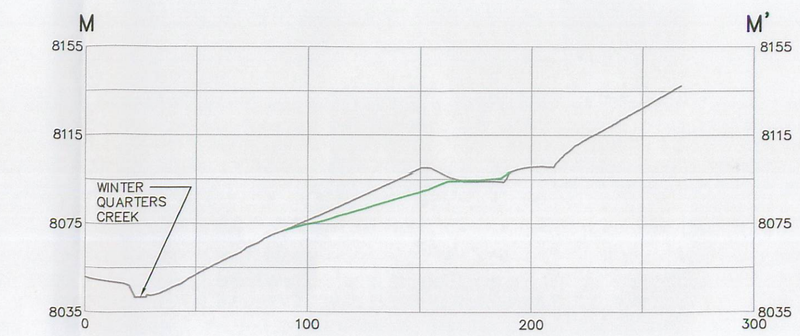

CROSS SECTION M–M'

INCORPORATED
JUL 29 2010
Div. of Oil, Gas & Mining

RECEIVED
JUL 27 2010
DIV. OF OIL, GAS & MINING

LEGEND

OPERATIONAL GROUND SURFACE

RECLAMATION SURFACE

0 100
50 FEET
HORZ. AND VERT.

EarthFax Engineering, Inc.
Engineers/Scientists

SEAL:

REGISTERED PROFESSIONAL ENGINEER
No. 186210
GENE H. PLAYER
27 July 2010
STATE OF UTAH

DATE	No.	REVISIONS

WINTER QUARTERS VENTILATION SHAFT PAD
RECLAMATION SURFACE CROSS SECTIONS

Canyon Fuel Company, LLC
Skyline Mines

P.O. BOX 719 HELPER, UTAH 84526 801-637-7925	DATE: 01-07-10	CK.BY: rbw	REVISION: 0
CAD FILE: EF-G:\UC794-18\4.4.2-3B	SCALE: AS SHOWN	DR.BY: swf	
DWG. NO.: 4.4.2-3B	SHEET 9 OF 9		