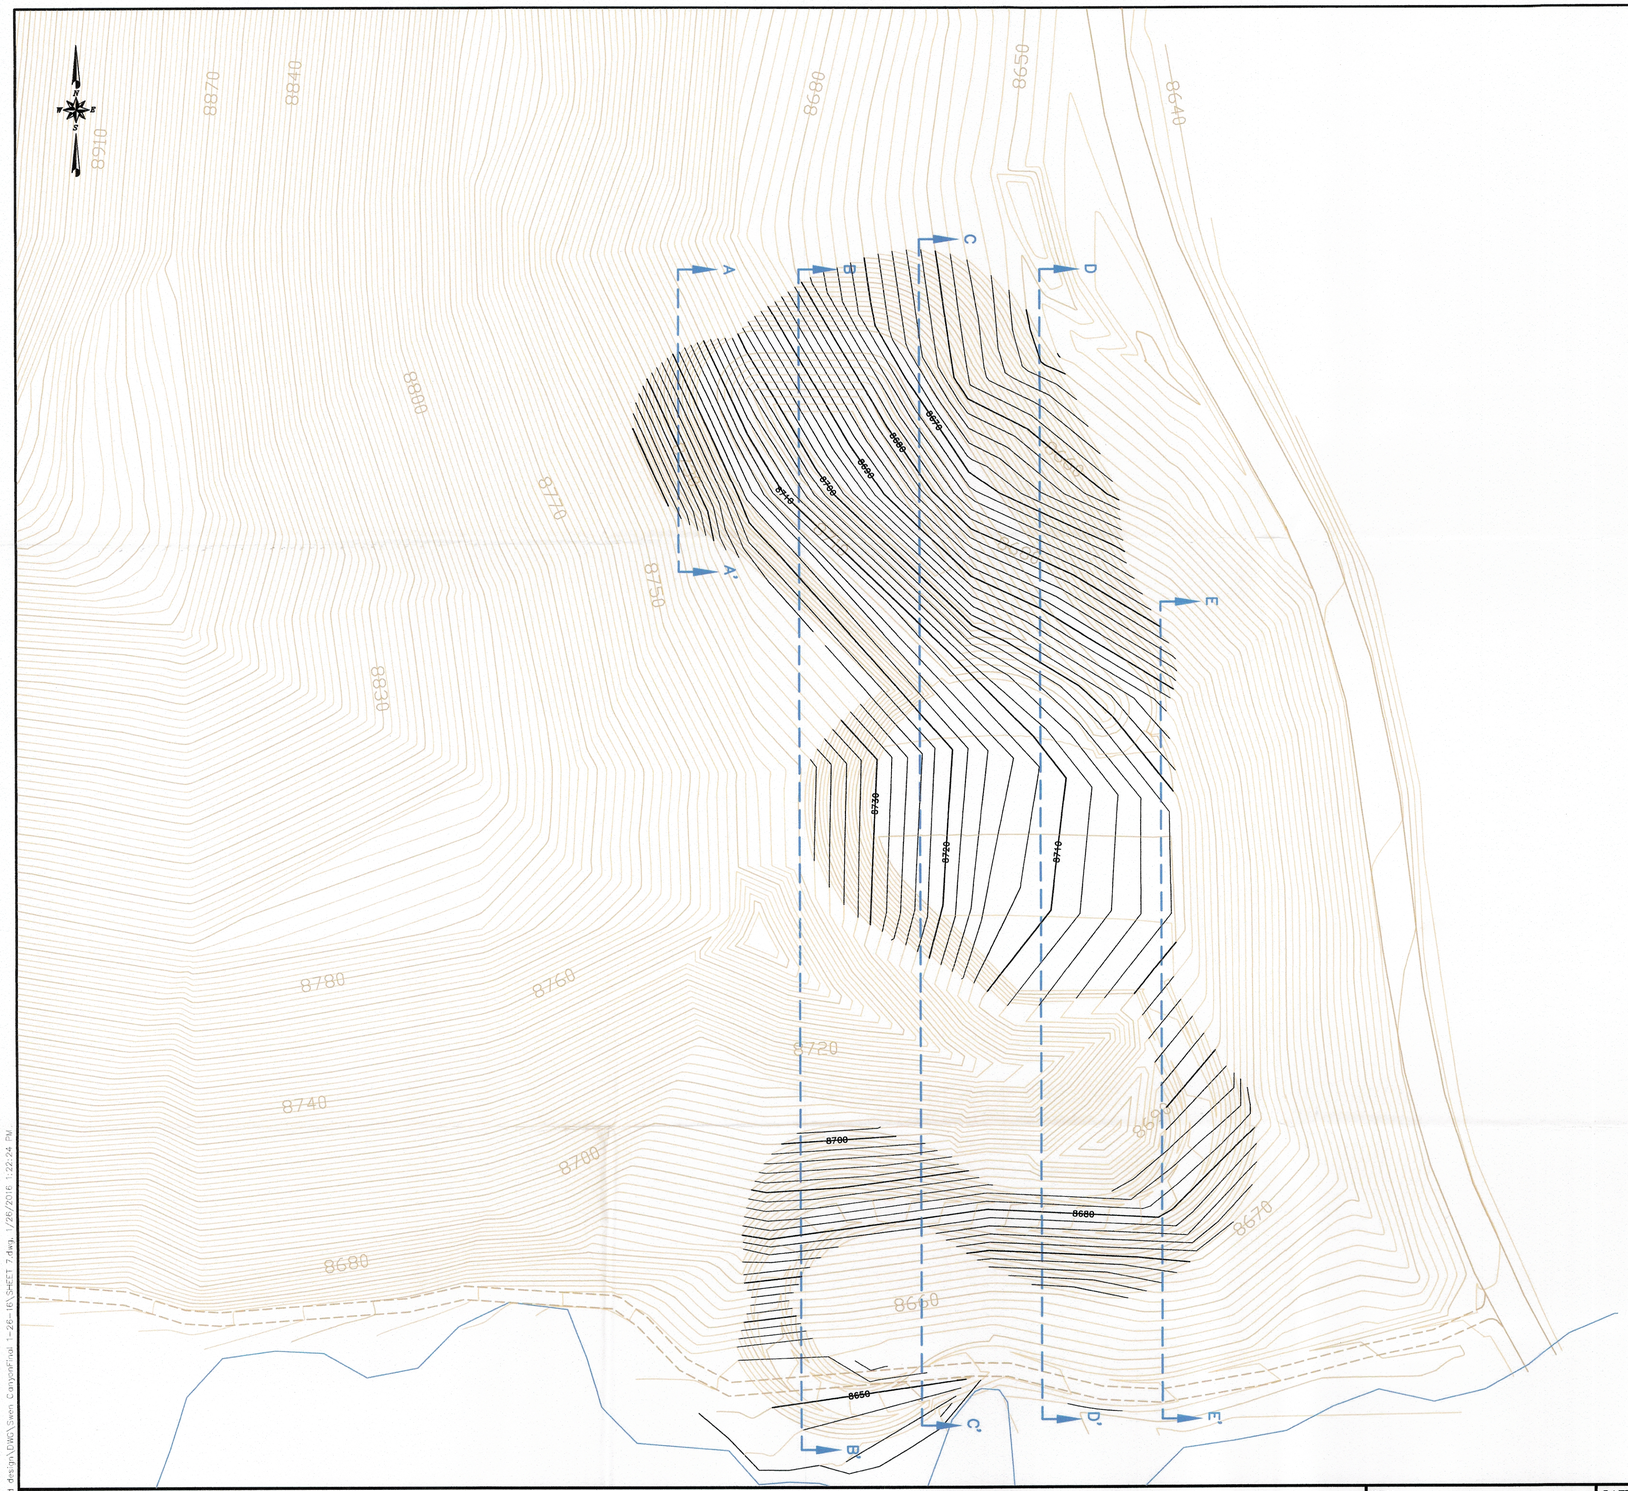

LEGEND

- 8140 — OPERATIONAL GROUND MAJOR CONTOUR (10 FOOT)
- OPERATIONAL GROUND MINOR CONTOUR (2 FOOT)
- 8140 — RECLAMATION GROUND MAJOR CONTOUR (10 FOOT)
- RECLAMATION GROUND MINOR CONTOUR (2 FOOT)
- EXISTING ROAD
- EXISTING PAVED ROAD
- A — A' RECLAMATION CROSS SECTION LOCATION (SEE SHEET 8 FOR CROSS SECTIONS)

RECEIVED
JUN 16 2016
DIV. OF OIL, GAS & MINING

INCORPORATED
JUL 19 2016
Div. of Oil, Gas & Mining

PROFESSIONAL ENGINEER
No. 9501032
TIMOTHY A. JIMENEZ
STATE OF UTAH

EarthFax Engineering, Inc.
Engineers/Scientists

0 60' 120'
CONTOUR INTERVAL = 2'

SEAL:

DATE	No.	REVISIONS

SWENS CANYON
SHAFT
RECLAMATION PLAN

Canyon Fuel Company, LLC
Skyline Mines

P.O. BOX 719 HELPER, UTAH 84526 801-637-7925	DATE: JAN, 2016	CK.BY: TAJ	REVISION: 1
CAD FILE: G:\UC1547/01/DWG/SHEET 1	SCALE: 1" = 60'	DR.BY: SWF	
DWG. NO.: 4.4.2-4A		SHEET 7	

G:\UC1547\01 - Swens Canyon pad design\DWG\Swen CanyonFinal 1-26-16\SHEET 7.dwg, 1/26/2016 1:22:24 PM