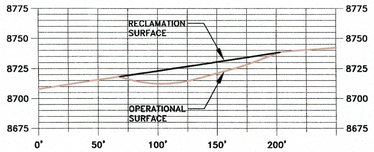

SECTION A–A'

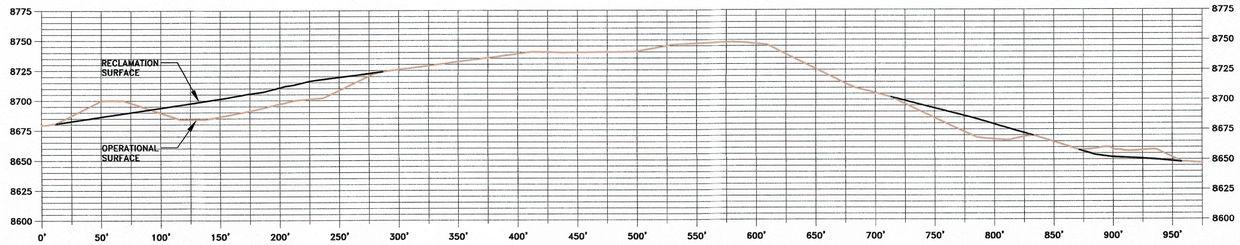

SECTION B–B'

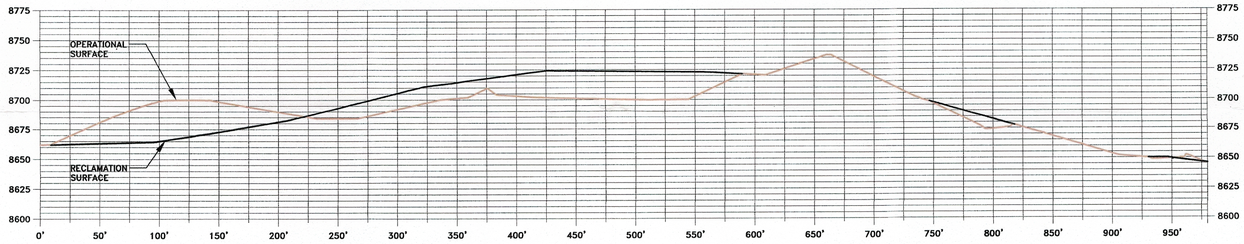

SECTION C–C'

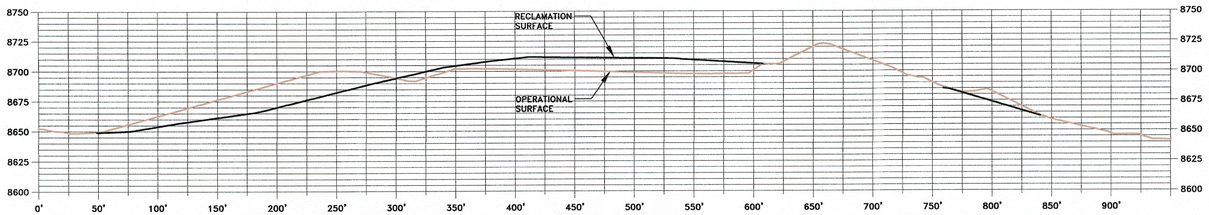

SECTION D–D'

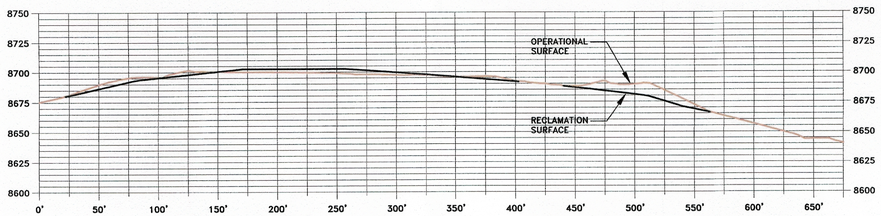

SECTION E–E'

RECEIVED
JUN 16 2016
DIV. OF OIL, GAS & MINING

INCORPORATED
JUL 19 2016
Div. of Oil, Gas & Mining

PROFESSIONAL ENGINEER
No. 9501032
TIMOTHY A. JIMENEZ
1/26/2016
STATE OF UTAH

EarthFax Engineering, Inc.
Engineers/Scientists

0 60' 120'
HORZ. AND VERT.

SEAL:

DATE	No.	REVISIONS

SWENS CANYON
SHAFT
RECLAMATION CROSS-SECTIONS

Canyon Fuel Company, LLC
Skyline Mines

P.O. BOX 719 HELPER, UTAH 84526
801-637-7925

CAD FILE: G:\UC1547/01/DWG/SHEET 1	DATE: JAN, 2016	CK.BY: TAJ	REVISION: 1
DWG. NO.: 4.4.2-4B	SCALE: 1" = 60'	DR.BY: SWF	SHEET 8

G:\UC1547\01 – Swens Canyon pad design\DWG\Swens CanyonFinal 1-26-16\SHEET 8.dwg, 1/26/2016 1:24:16 PM