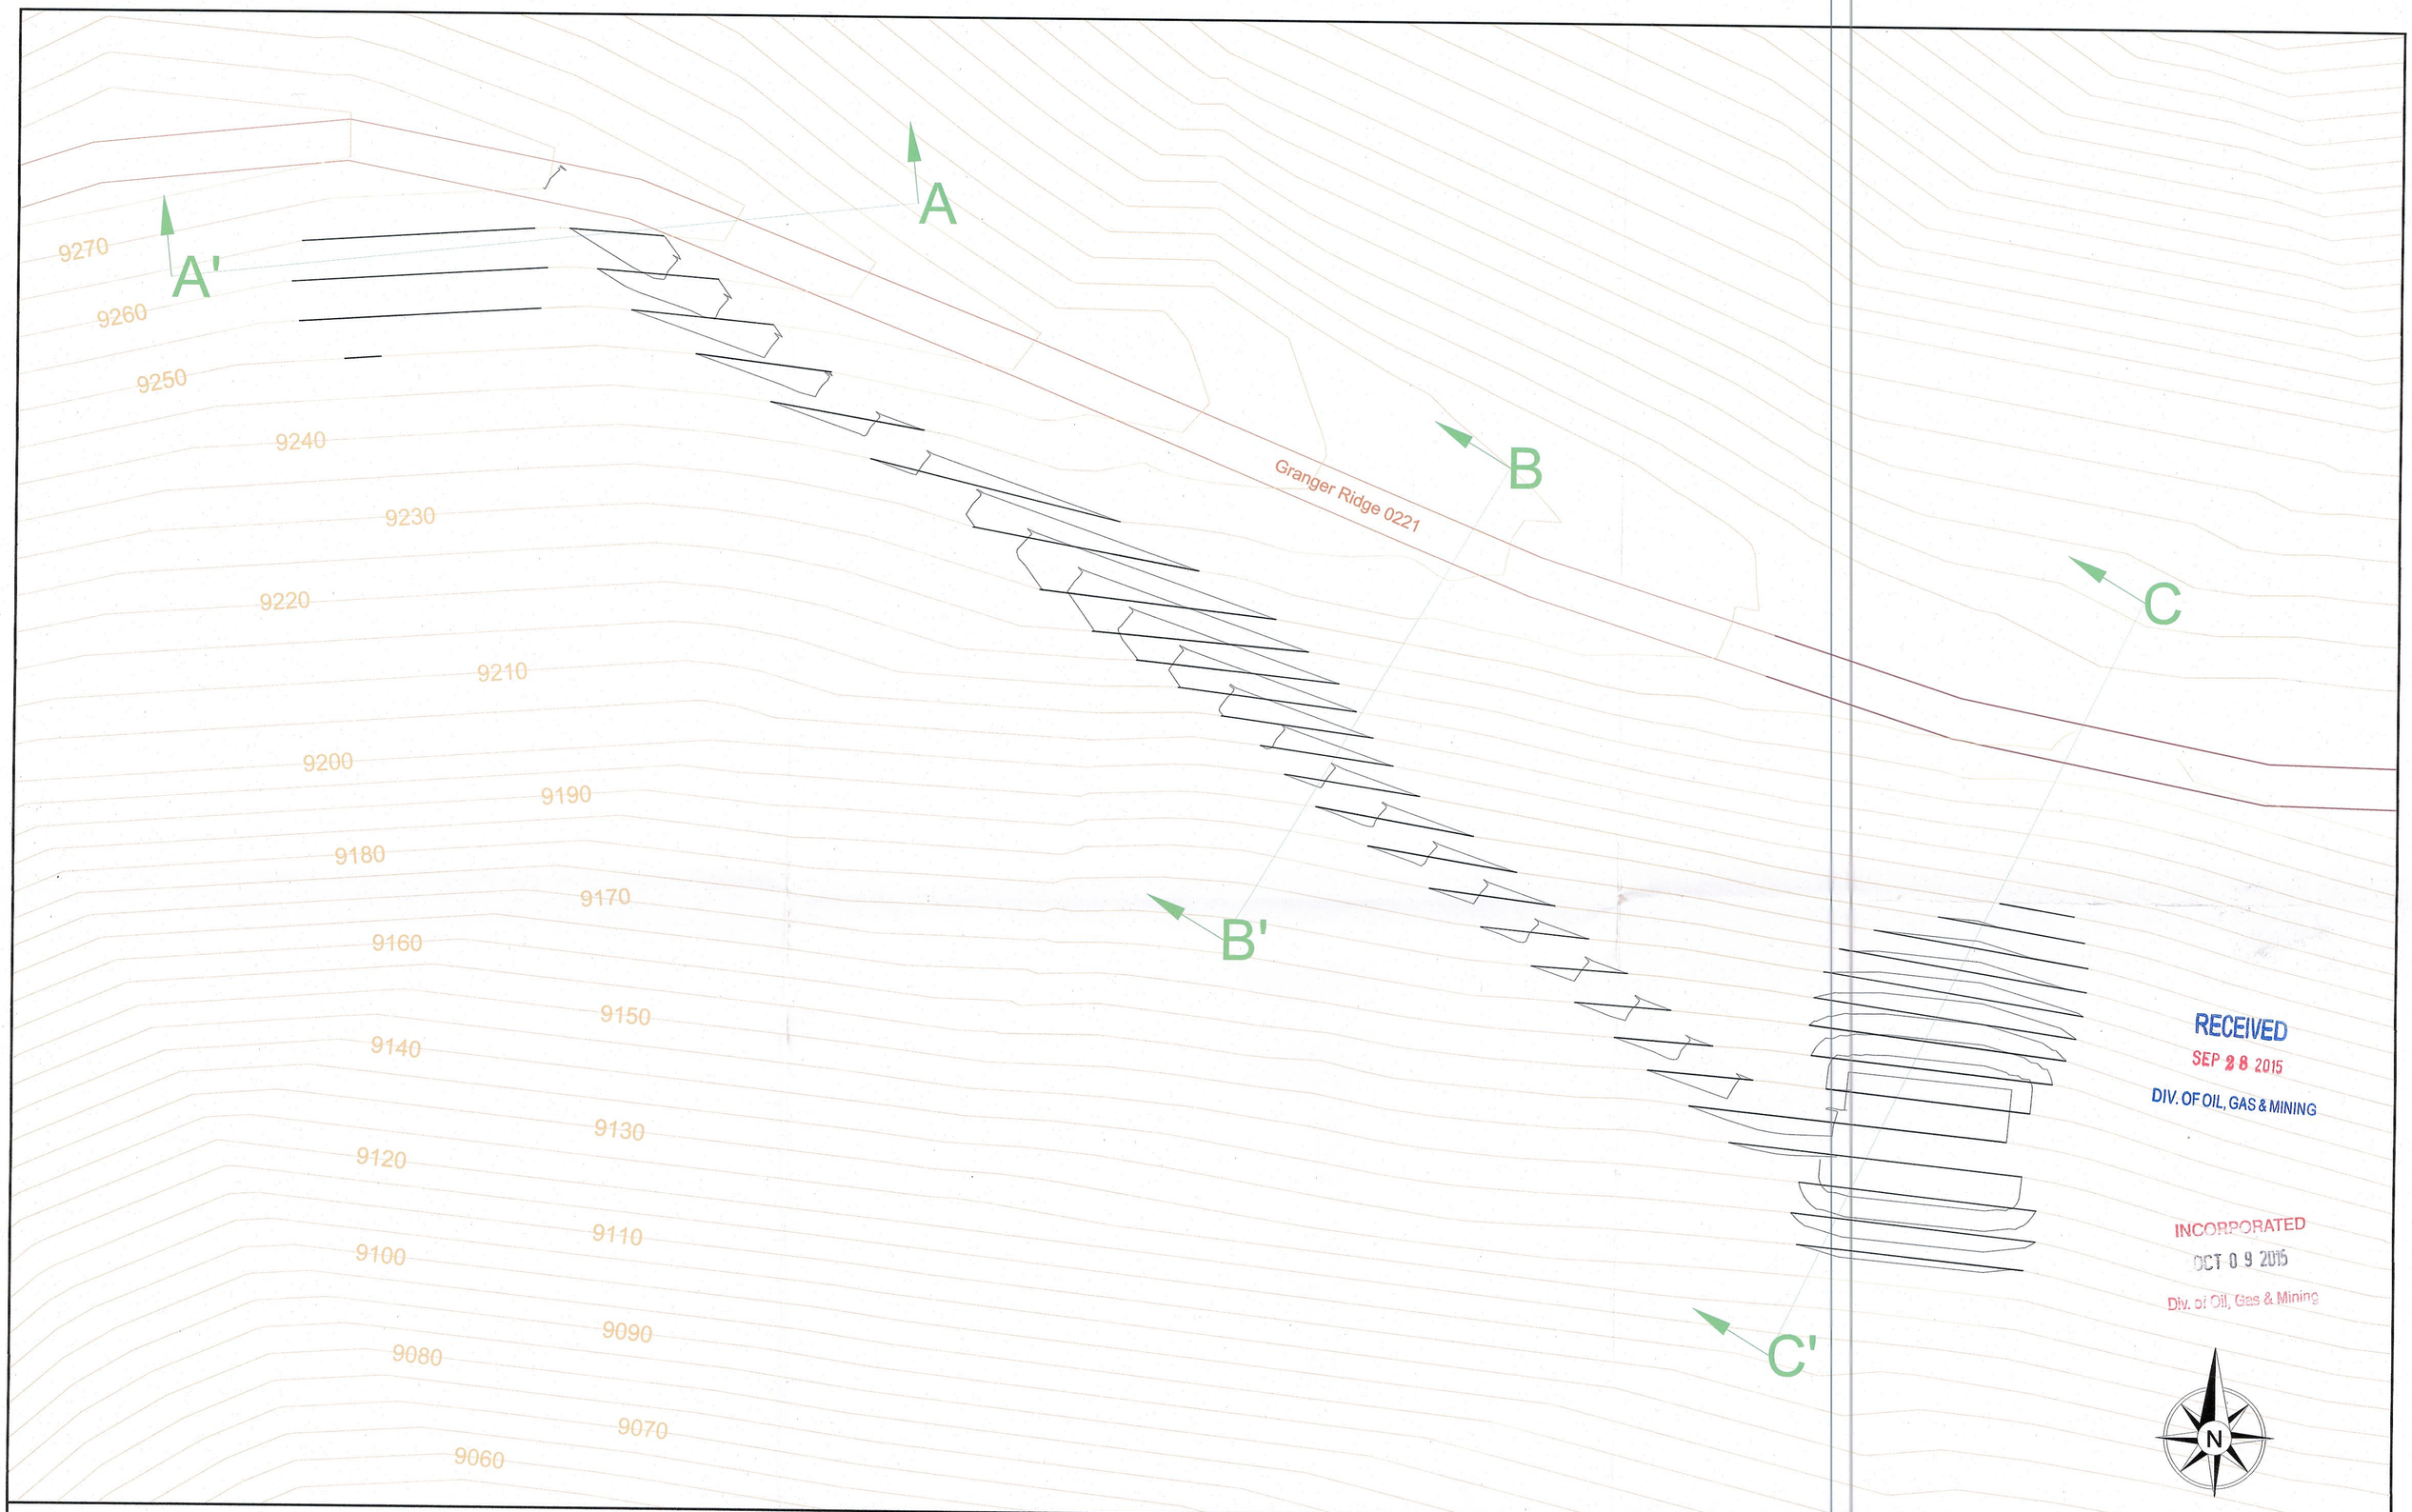

RECEIVED
SEP 28 2015
DIV. OF OIL, GAS & MINING

INCORPORATED
OCT 09 2015
Div. of Oil, Gas & Mining

Legend

Existing 5' Contours

Reclaim 5' Contours

Operational 5' Contours

Seal:

PROFESSIONAL ENGINEER
No. 8186171-2202
MASON DALE BISHOP
9/21/15
STATE OF UTAH

Skyline Mine
NOG Bleeder Shaft
Reclaim Surface

Canyon Fuel Company, LLC
Skyline Mines

HCR 35 BOX380, HELPER, UT, 84526 435-448-2632	DATE: 9/18/15	CK.BY: GGalecki	REVISION: 0 9/18/15
CAD FILE:	SCALE: 1"=100'	DR.BY: BBailey	
DWG. NO.: 4.4.2-5A			