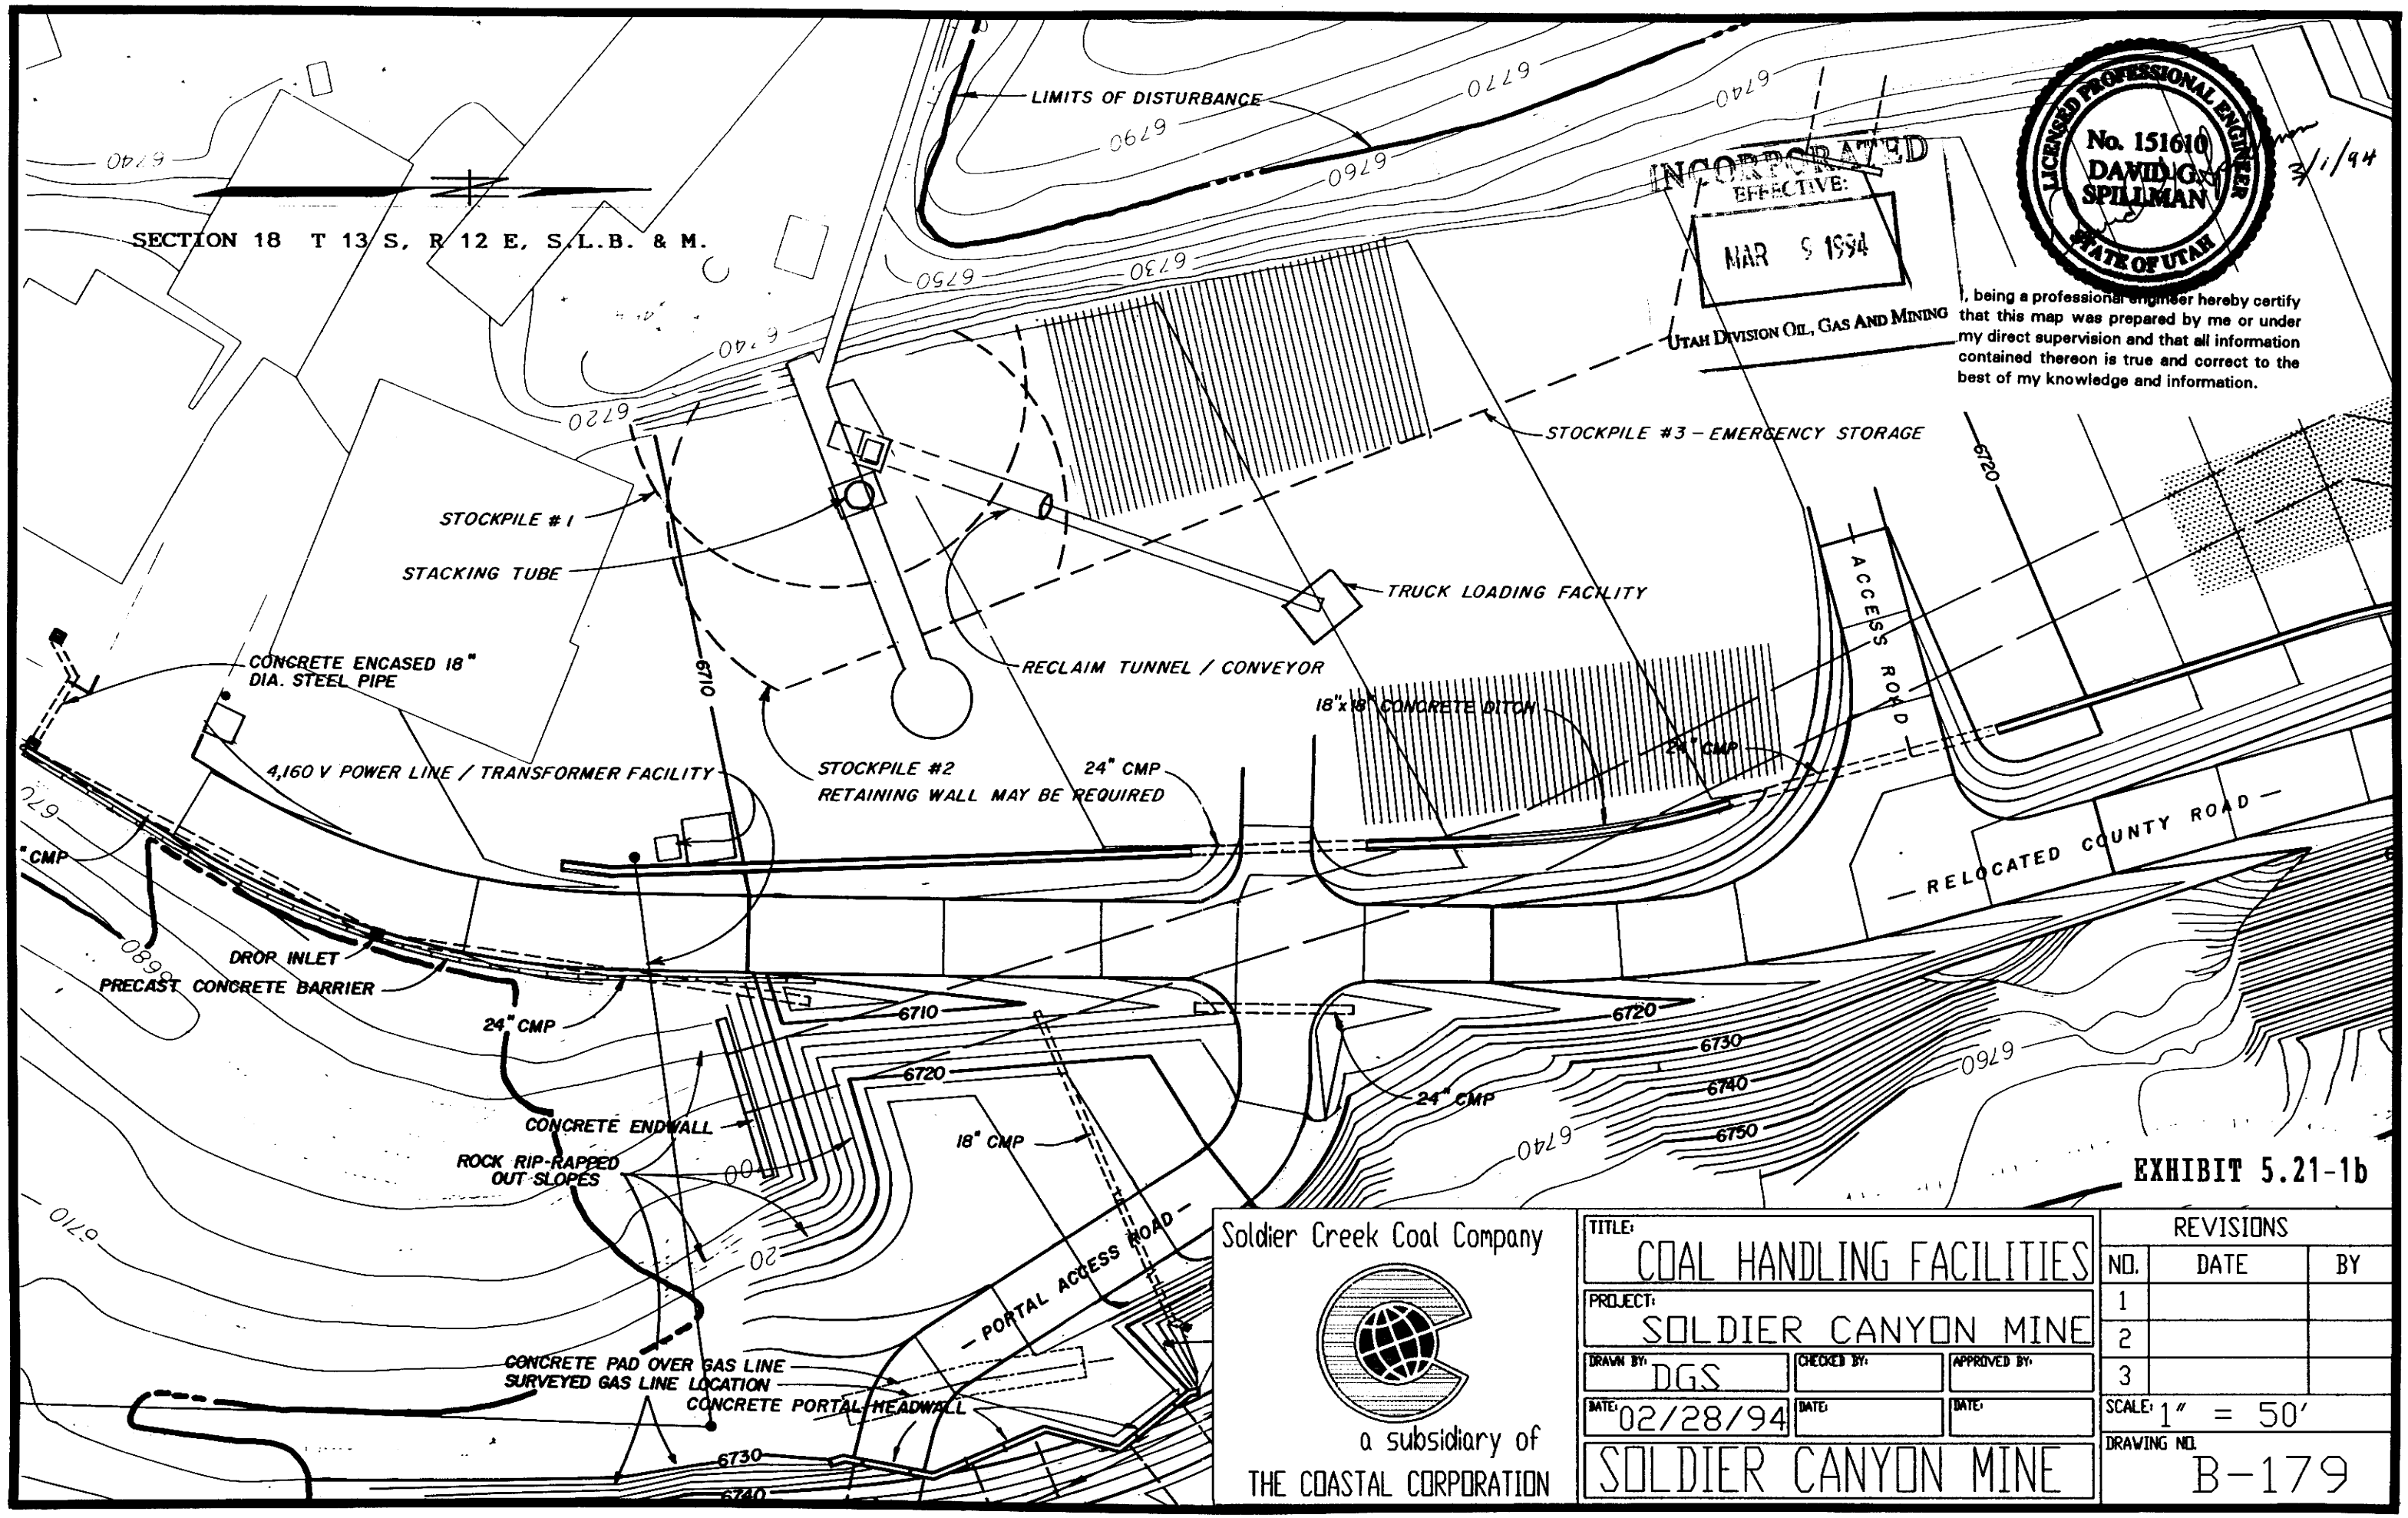

INCORPORATED
EFFECTIVE:
MAR 9 1994
UTAH DIVISION OIL, GAS AND MINING

LICENSED PROFESSIONAL ENGINEER
No. 151610
DAVID G. SPILLMAN
STATE OF UTAH

3/1/94

I, being a professional engineer hereby certify that this map was prepared by me or under my direct supervision and that all information contained thereon is true and correct to the best of my knowledge and information.

EXHIBIT 5.21-1b

Soldier Creek Coal Company
a subsidiary of
THE COASTAL CORPORATION

TITLE:	COAL HANDLING FACILITIES
PROJECT:	SOLDIER CANYON MINE
DRAWN BY: DGS	CHECKED BY: / APPROVED BY:
DATE: 02/28/94	DATE: / DATE:
	SOLDIER CANYON MINE

REVISIONS

NO.	DATE	BY
1		
2		
3		

SCALE: 1" = 50'

DRAWING NO. B-179